


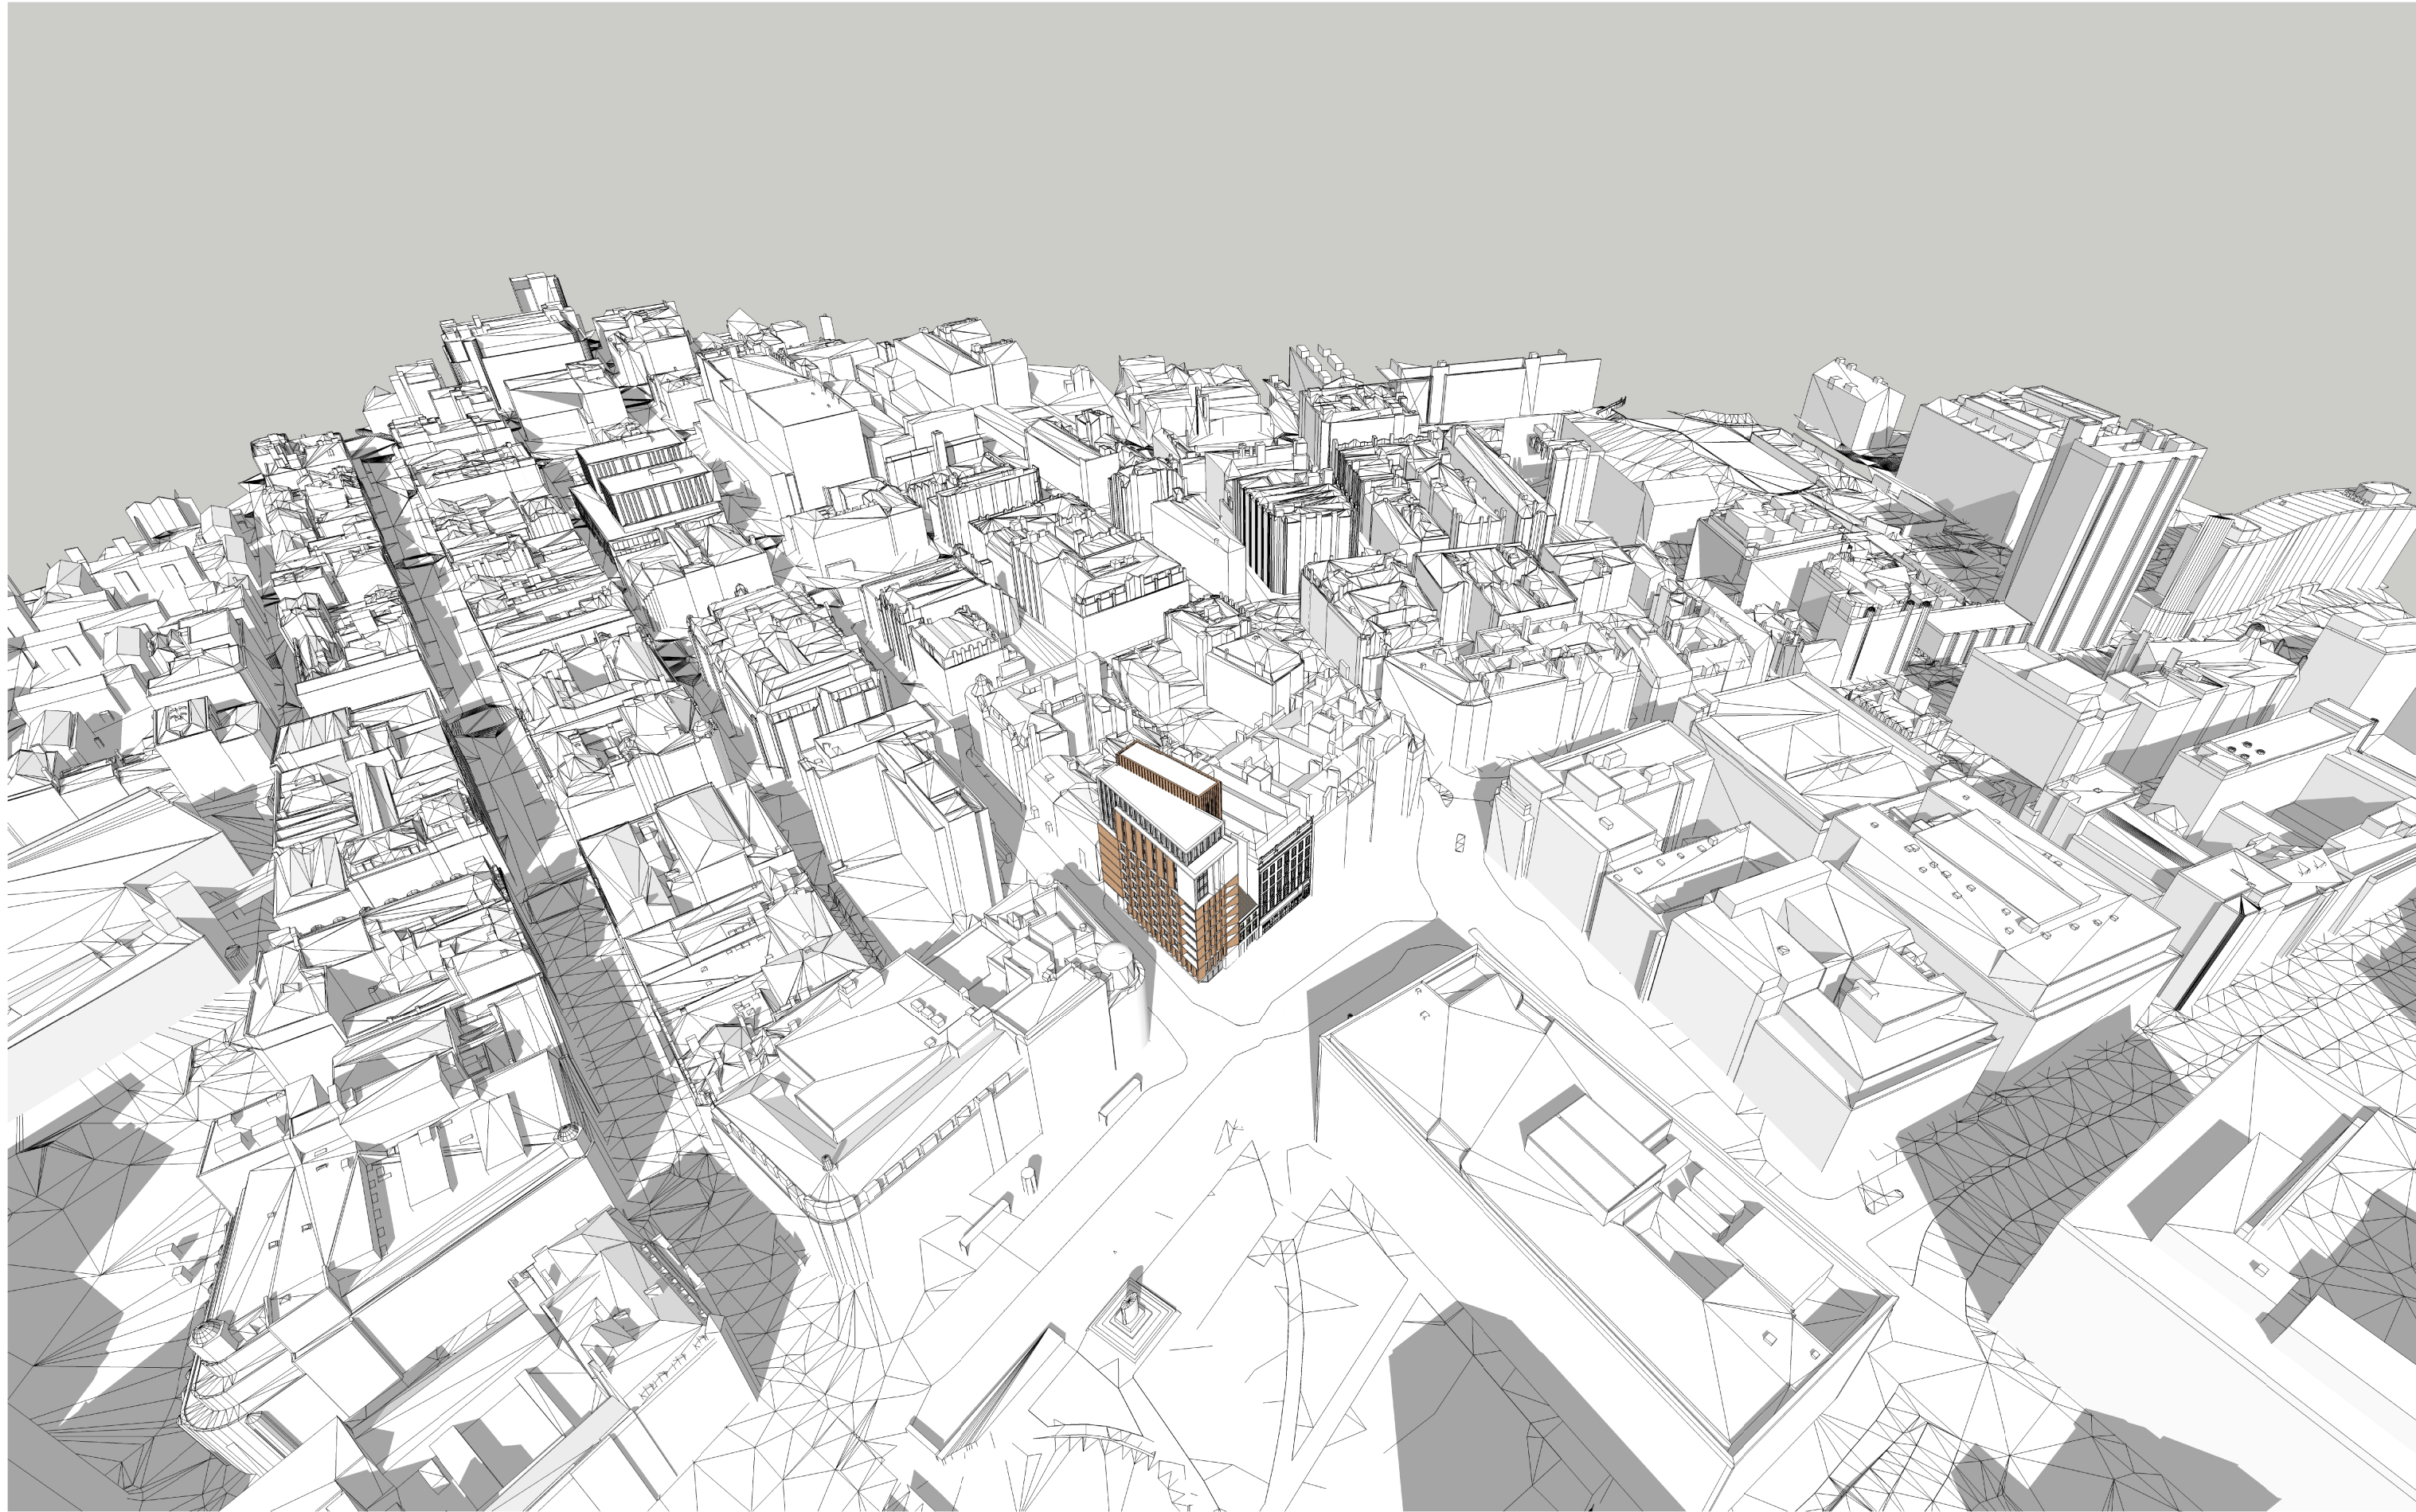

revision:	date:	note:
P01	2020.08.04	preliminary first issue
P02	2021.01.28	updated
P03	021.05.04	updated

© stephenson hamilton risley STUDIO Ltd. do not scale from this drawing

project
43-47 piccadilly, manchester
job no.
7422
title
perspective view 01
scale
nts @ A3
drawing no.
7546-al(04)0050

stephenson hamilton risley
STUDIO

3 riverside mews
4 commercial street
manchester, M15 4RQ
www.shr.studio
mail@shr.studio
0161 832 0244