



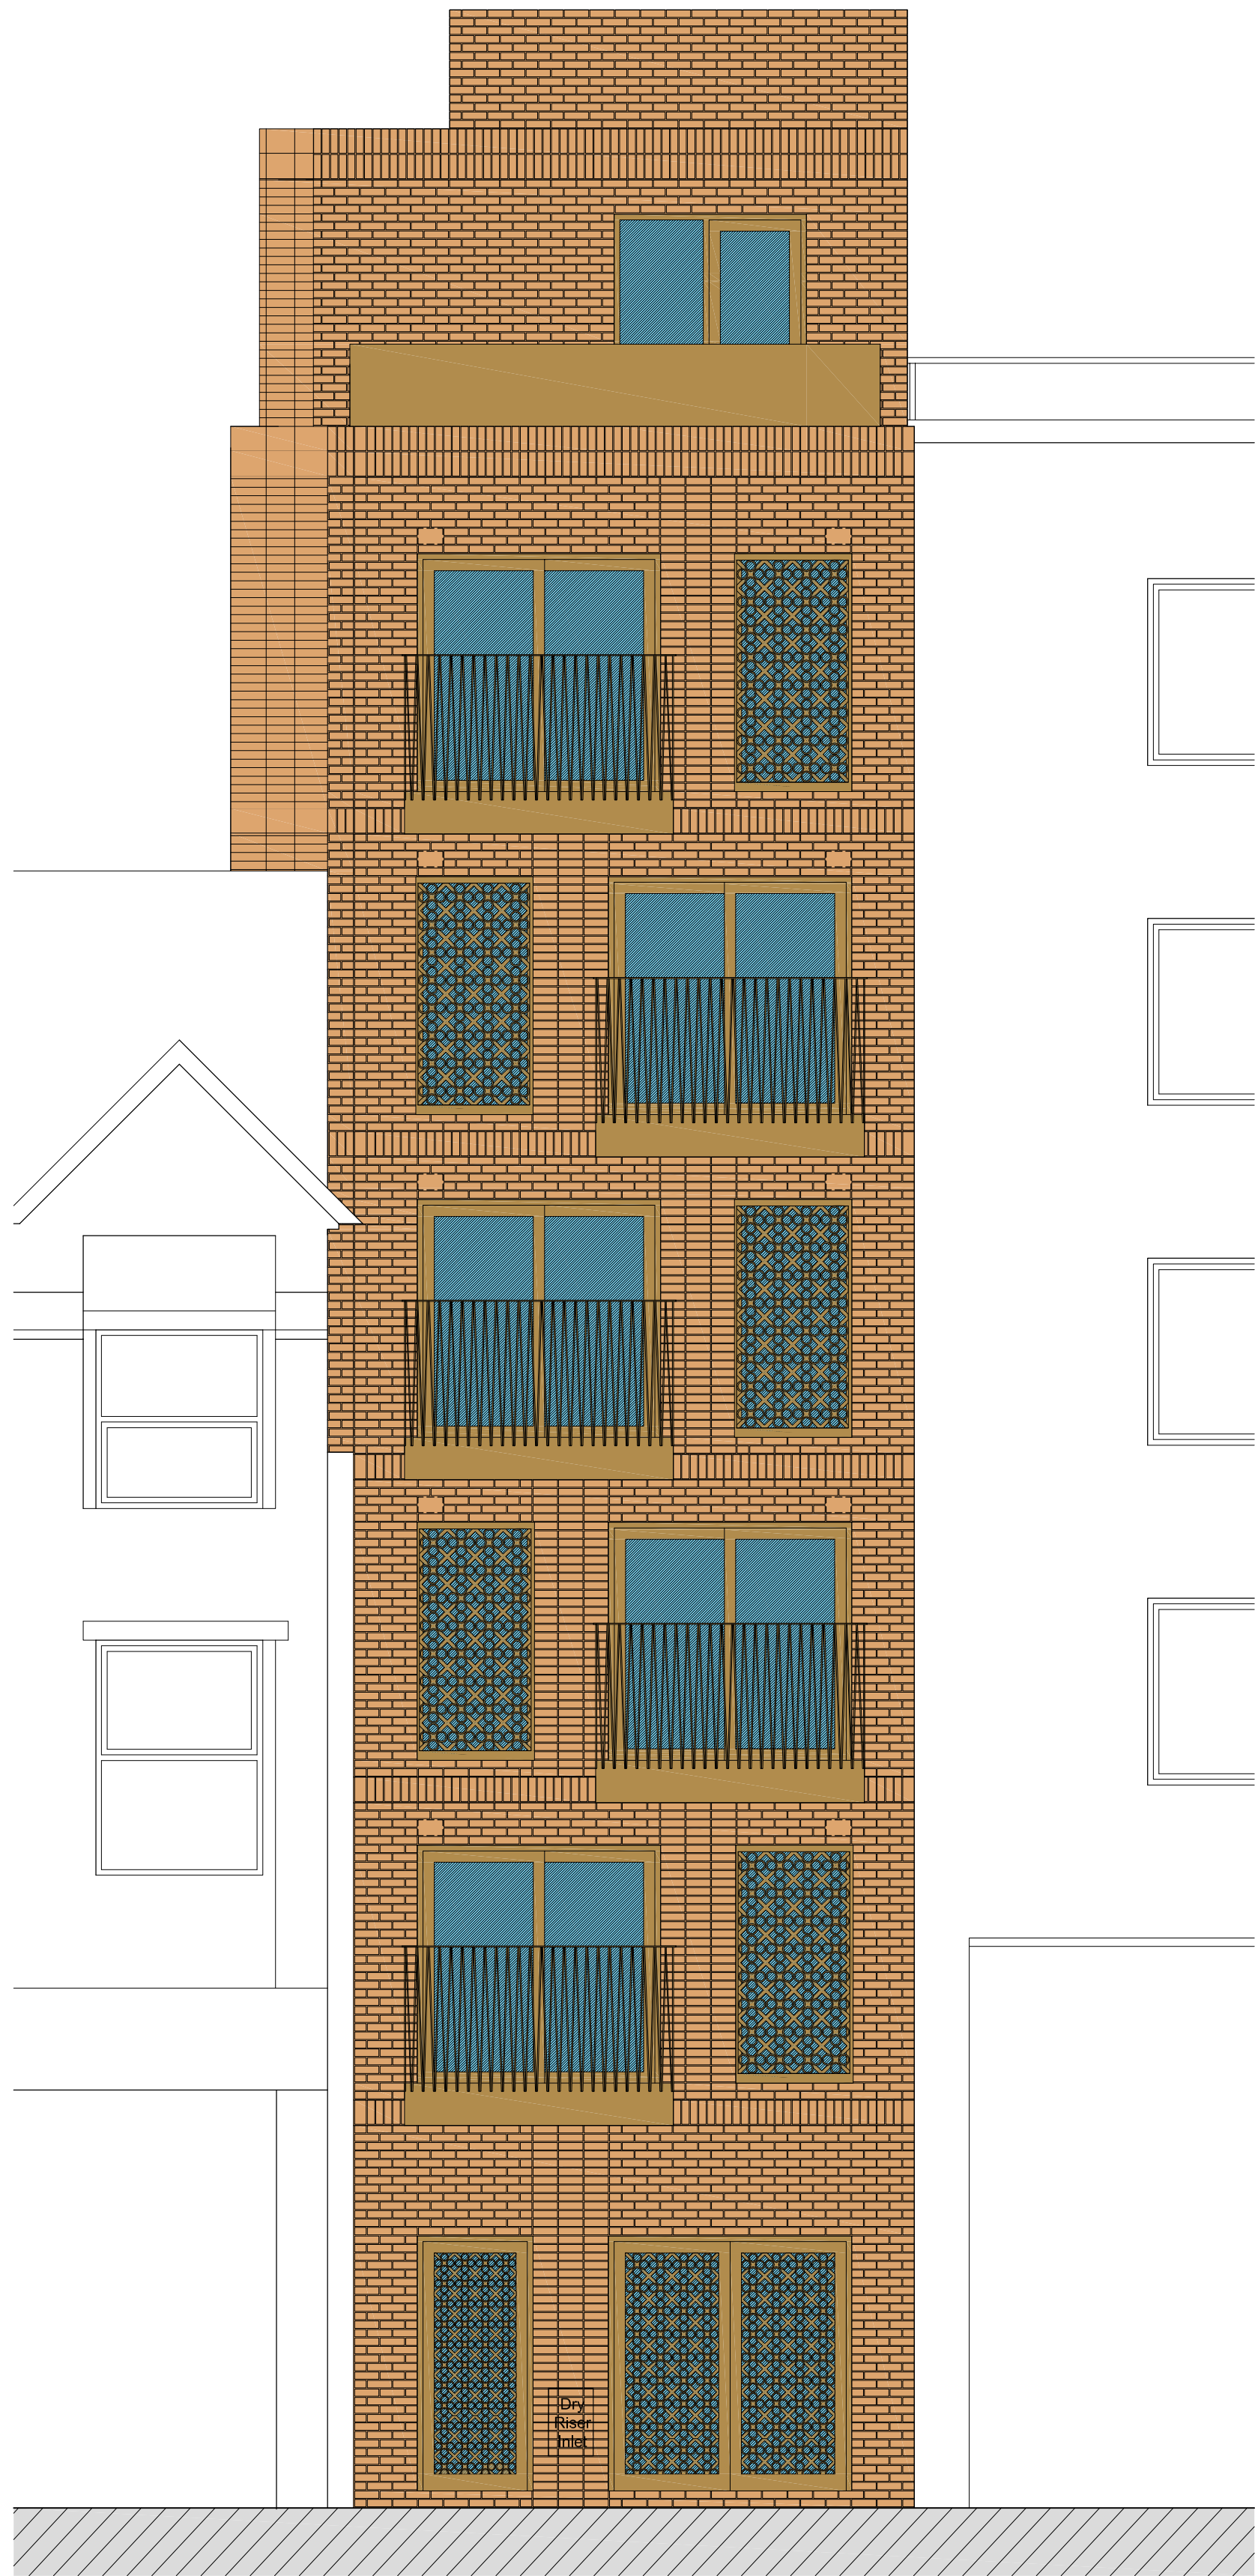

Proposed Shudehill Elevation 1:50
Scale Bar 1:50

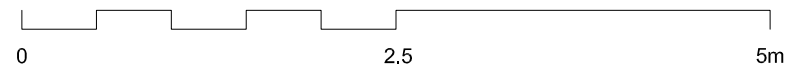

Proposed Salmon Street Elevation 1:50