


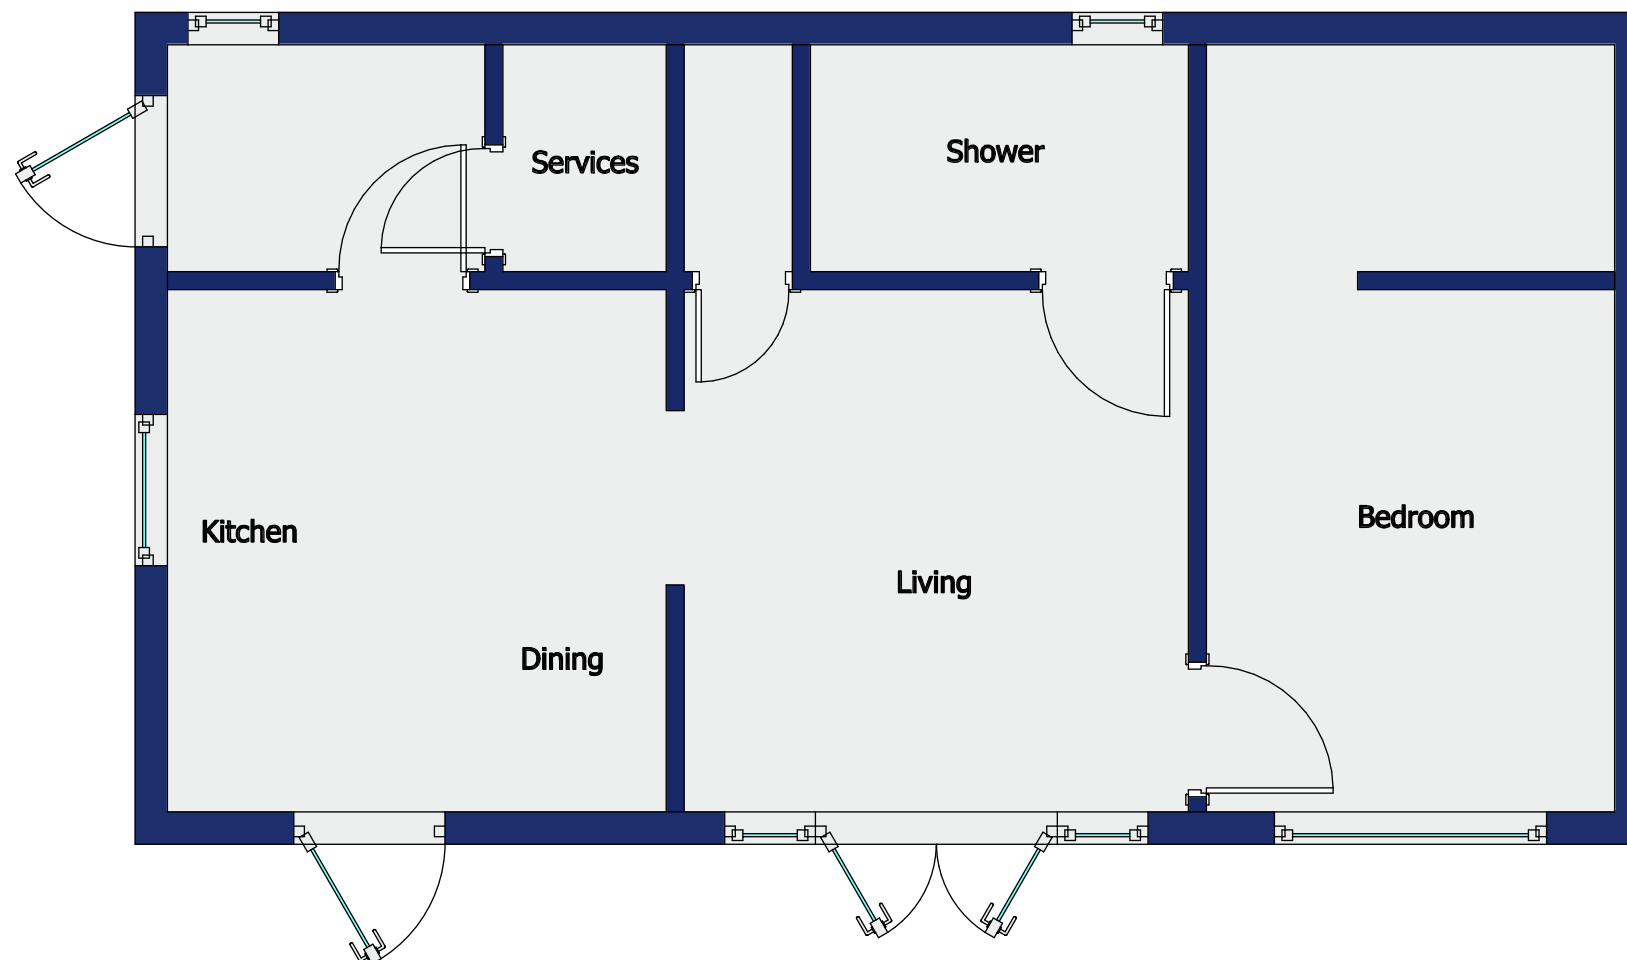

Contemporary Log Living

Client

Julie Wingfield

Address

64 Shawbury Road, Newall Green,
Wythenshawe, M23 2ZQ

**Project
details**

Project: Proposed new annex
Drawing: Footprint

number	CLL.0011	version	1
date	20.04.2021	revision	0
scale	1:50@A3	1m	2m



contemporary
log living