



Cementious / soapstone tabletop laser cut from slab with interlocking legs



Reference Images  
Solid Top + Leg Family Tables

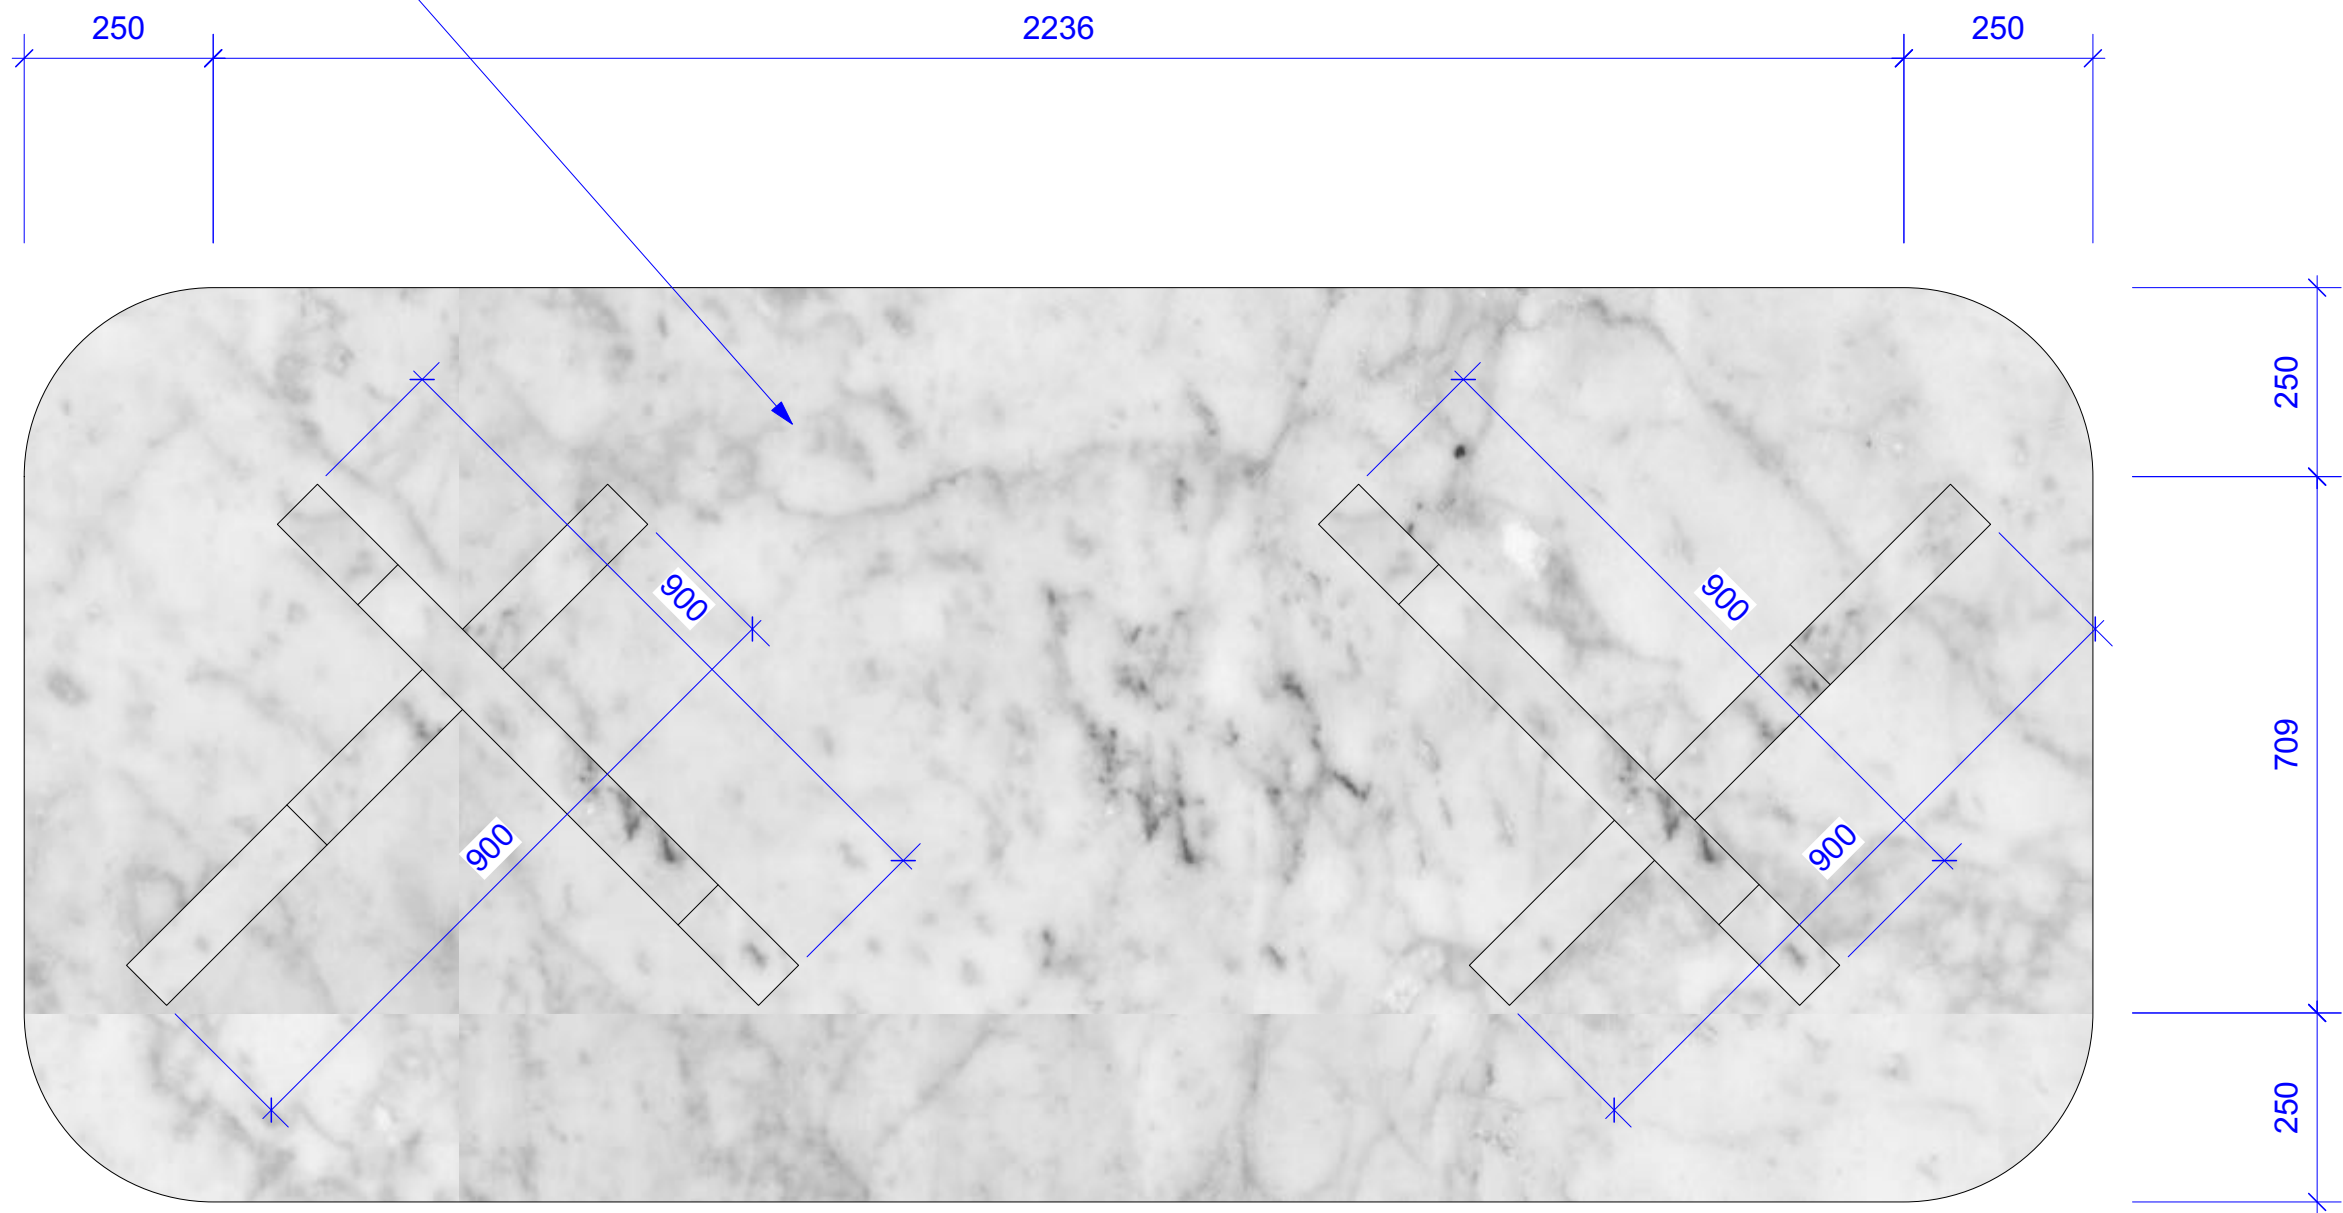

J05 - Proposed 8 Seater Family Table  
Scale: 1:10

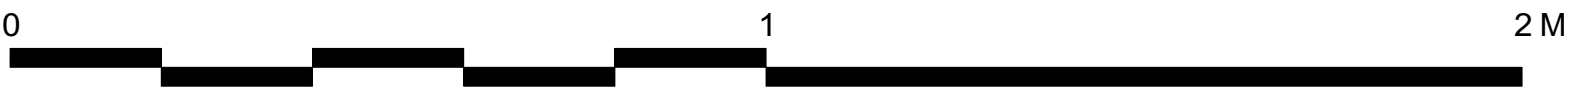

Drawings Notes

Revisions

|    |   |          |                        |
|----|---|----------|------------------------|
| T1 | A | 08/03/21 | Draft Issue for Tender |
|----|---|----------|------------------------|

Project  
Storeys

Drawing Title  
J05 - 8 Seater Family Table

Scale  
1:20 @ A1

Revision  
T1

Client  
Amar Chima


Drawn  
co

Deer  
co

4.07 The Tea Building  
56 Shoreditch High Street  
London E1 6JJ

hello@reddeer.co.uk  
www.reddeer.co.uk  
+44 (0) 203 6373 581

red deer

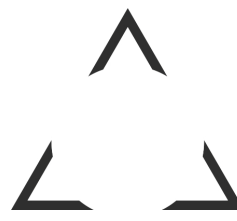

329-212

Do not scale from drawing.  
All dimensions to be checked on site.  
Report omissions and issues to the Architect.  
© 2016 Red Deer Limited