
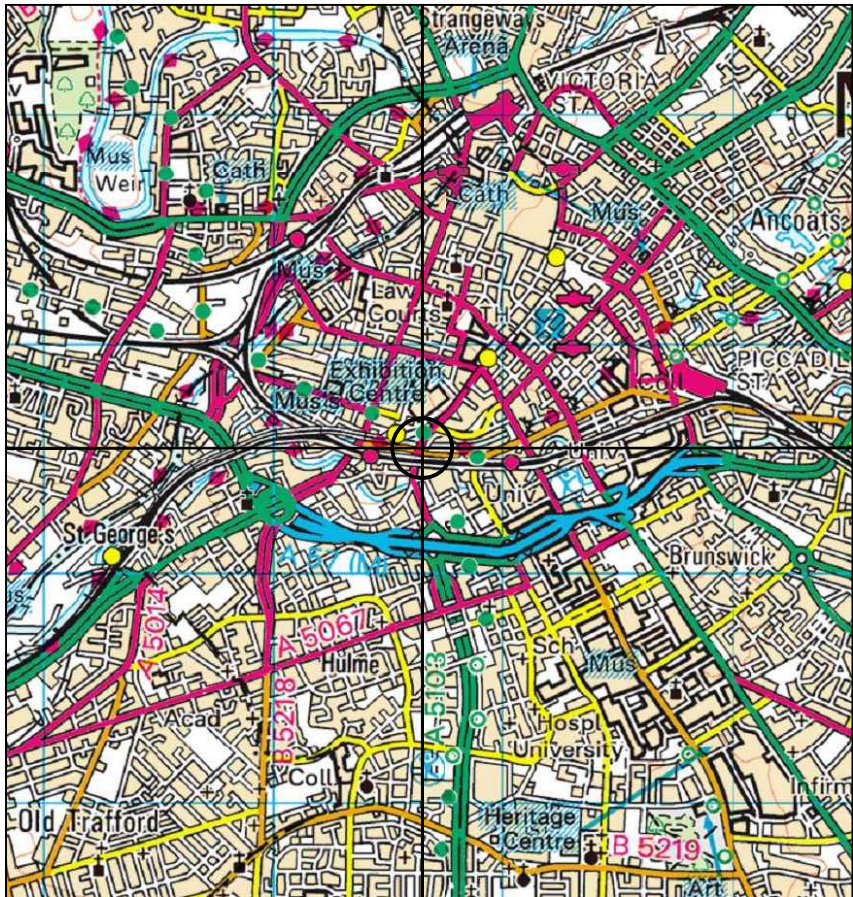
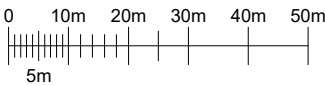


**SITE LOCATION**  
SCALE 1:50000

Ordnance Survey map extract based upon Landranger map series with the permission of the controller of Her Majesty's Stationery Office.  
Mono Consultants Limited licence no. ES100017753.  
Crown copyright.

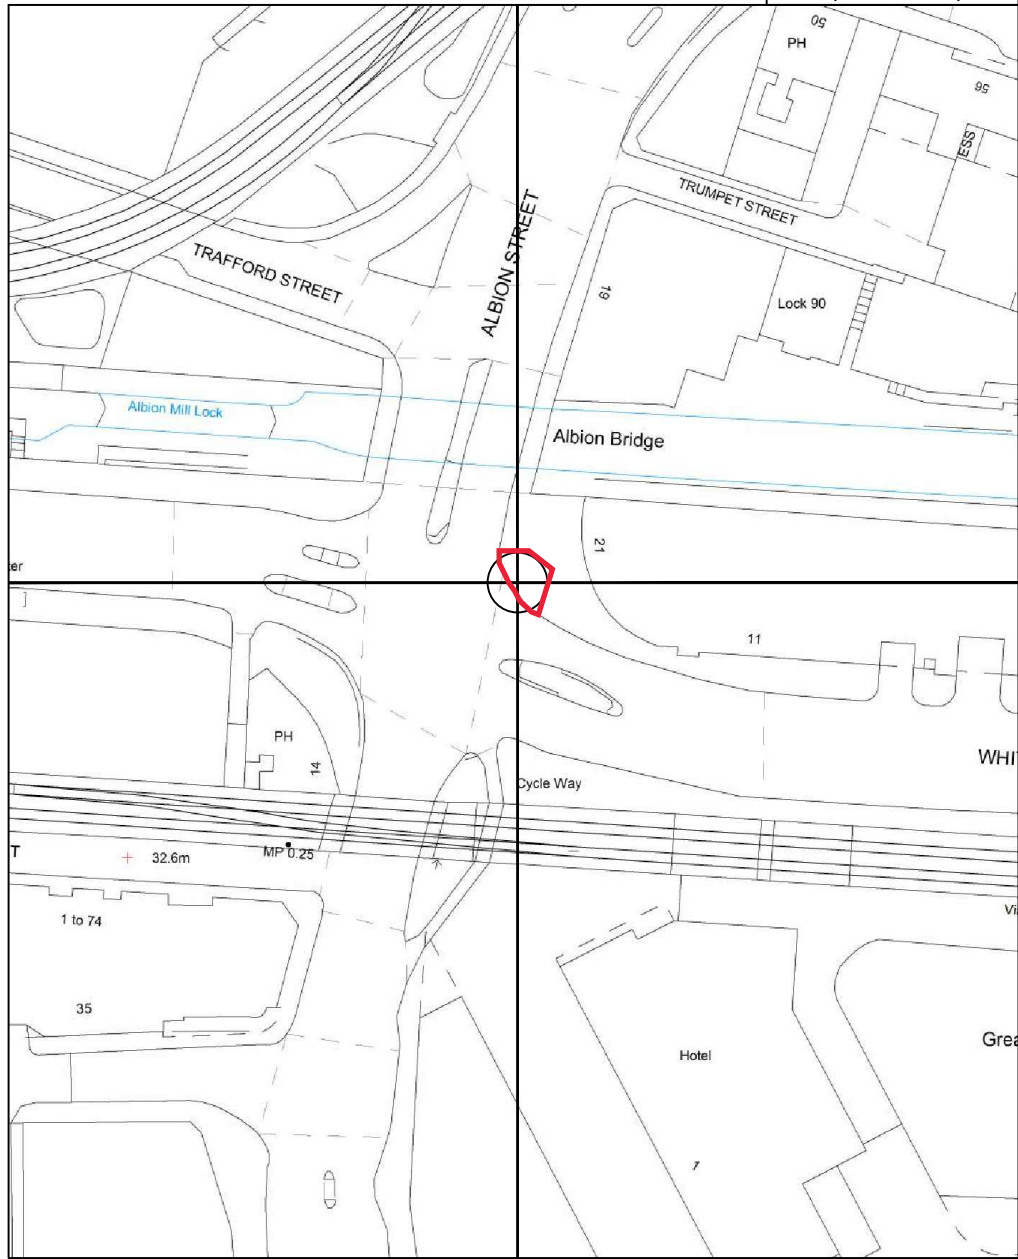

**DETAILED SITE LOCATION**  
SCALE 1:1250

Ordnance Survey map extract based upon Landranger map series with the permission of the controller of Her Majesty's Stationery Office.  
Mono Consultants Limited licence no. ES100017753.  
Crown copyright.

**GENERAL NOTES**

Use written dimensions only, do not scale from drawing. Use latest revision of all referenced information.

| Rev | Date     | Description | Drawn | Chkd |
|-----|----------|-------------|-------|------|
| A   | 04.06.19 | FIRST ISSUE | ASE   | JE   |

**mono** # MONO CONSULTANTS LIMITED  
70-76 Steam Packet House  
Cross Street  
Manchester, M2 4JG  
t. 44 (0)161 839 8839  
www.monoconsultants.com

**InLinkUK** | **BT**

Drg Status  
**PLANNING**

Cell No. & Name

**MAN 032**

Site Name & Address  
**21 ALBION ST, JCN  
WITHWORTH ST W  
M1 5DA**

Drawing Title  
**SITE LOCATION MAPS**

Scale As Shown Date 04.06.19

Drawn By ASE Checked By JE

Drawing Number 001 Revision A