


- Department Legend
- Biomarker Sciences
 - Building Logistics
 - Cafe
 - Circulation
 - Collaboration/Write-Up
 - Consultant workspace
 - Engagement/Education
 - Facilities Management
 - Research Laboratory (Reprovision)
 - Plant/Services
 - Support Accommodation
 - Plant / Facilities Management

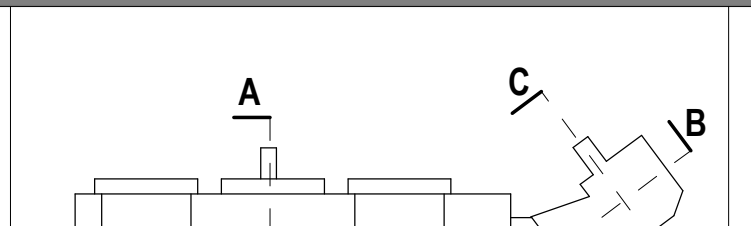

BUILDING DESIGN PARTNERSHIP SHALL HAVE NO RESPONSIBILITY FOR ANY USE MADE OF THIS DOCUMENT OTHER THAN FOR THAT WHICH IT WAS PREPARED AND ISSUED. ALL DIMENSIONS SHOULD BE CHECKED ON SITE. DO NOT SCALE FROM THIS DRAWING ANY DRAWING ERRORS OR DIVERGENCIES SHOULD BE BROUGHT TO THE ATTENTION OF BUILDING DESIGN PARTNERSHIP AT THE ADDRESS SHOWN BELOW.	NOTES 0m 5m 10m 15m 20m 25m VISUAL SCALE 1:250 @ A1		<table><tr><td>P03</td><td>Reissued as part of Non-Material submission package of information. Services Plant indicated at levels 03 and 09.</td><td>CO</td><td>NS</td><td>2021/06/23</td></tr><tr><td>P02</td><td>Reissued as part of Non Material Amendment submission package.</td><td>JS</td><td>CO</td><td>2020/10/09</td></tr><tr><td>P01</td><td>Issued For Planning</td><td>GP</td><td>CO</td><td>2019/05/23</td></tr><tr><td>REV</td><td>DESCRIPTION</td><td>DRW/N</td><td>CHK/D</td><td>DATE</td></tr></table>	P03	Reissued as part of Non-Material submission package of information. Services Plant indicated at levels 03 and 09.	CO	NS	2021/06/23	P02	Reissued as part of Non Material Amendment submission package.	JS	CO	2020/10/09	P01	Issued For Planning	GP	CO	2019/05/23	REV	DESCRIPTION	DRW/N	CHK/D	DATE	CLIENT Founded by: MANCHESTER CANCER RESEARCH CENTRE MANCHESTER 1824 The University of Manchester  CANCER RESEARCH UK  NHS The Christie NHS Foundation Trust	BDP. 11 Ducie Street PO Box 85, Piccadilly Basin Manchester, M60 3JA United Kingdom T +44 (0)161 828 2200 F +44 (0)161 828 2235 www.bdp.com	PROJECT TITLE Paterson Redevelopment Project	
				P03	Reissued as part of Non-Material submission package of information. Services Plant indicated at levels 03 and 09.	CO	NS	2021/06/23																			
				P02	Reissued as part of Non Material Amendment submission package.	JS	CO	2020/10/09																			
				P01	Issued For Planning	GP	CO	2019/05/23																			
				REV	DESCRIPTION	DRW/N	CHK/D	DATE																			
DRAWING TITLE 2008381																											
Proposed Section C-C	SCALE @ A1 1 : 250																										
	DATE 2021/06/23																										
DRAWING NO. PRP-BDP-Z01-XX-SE-A-3093		REVISION P03																									