


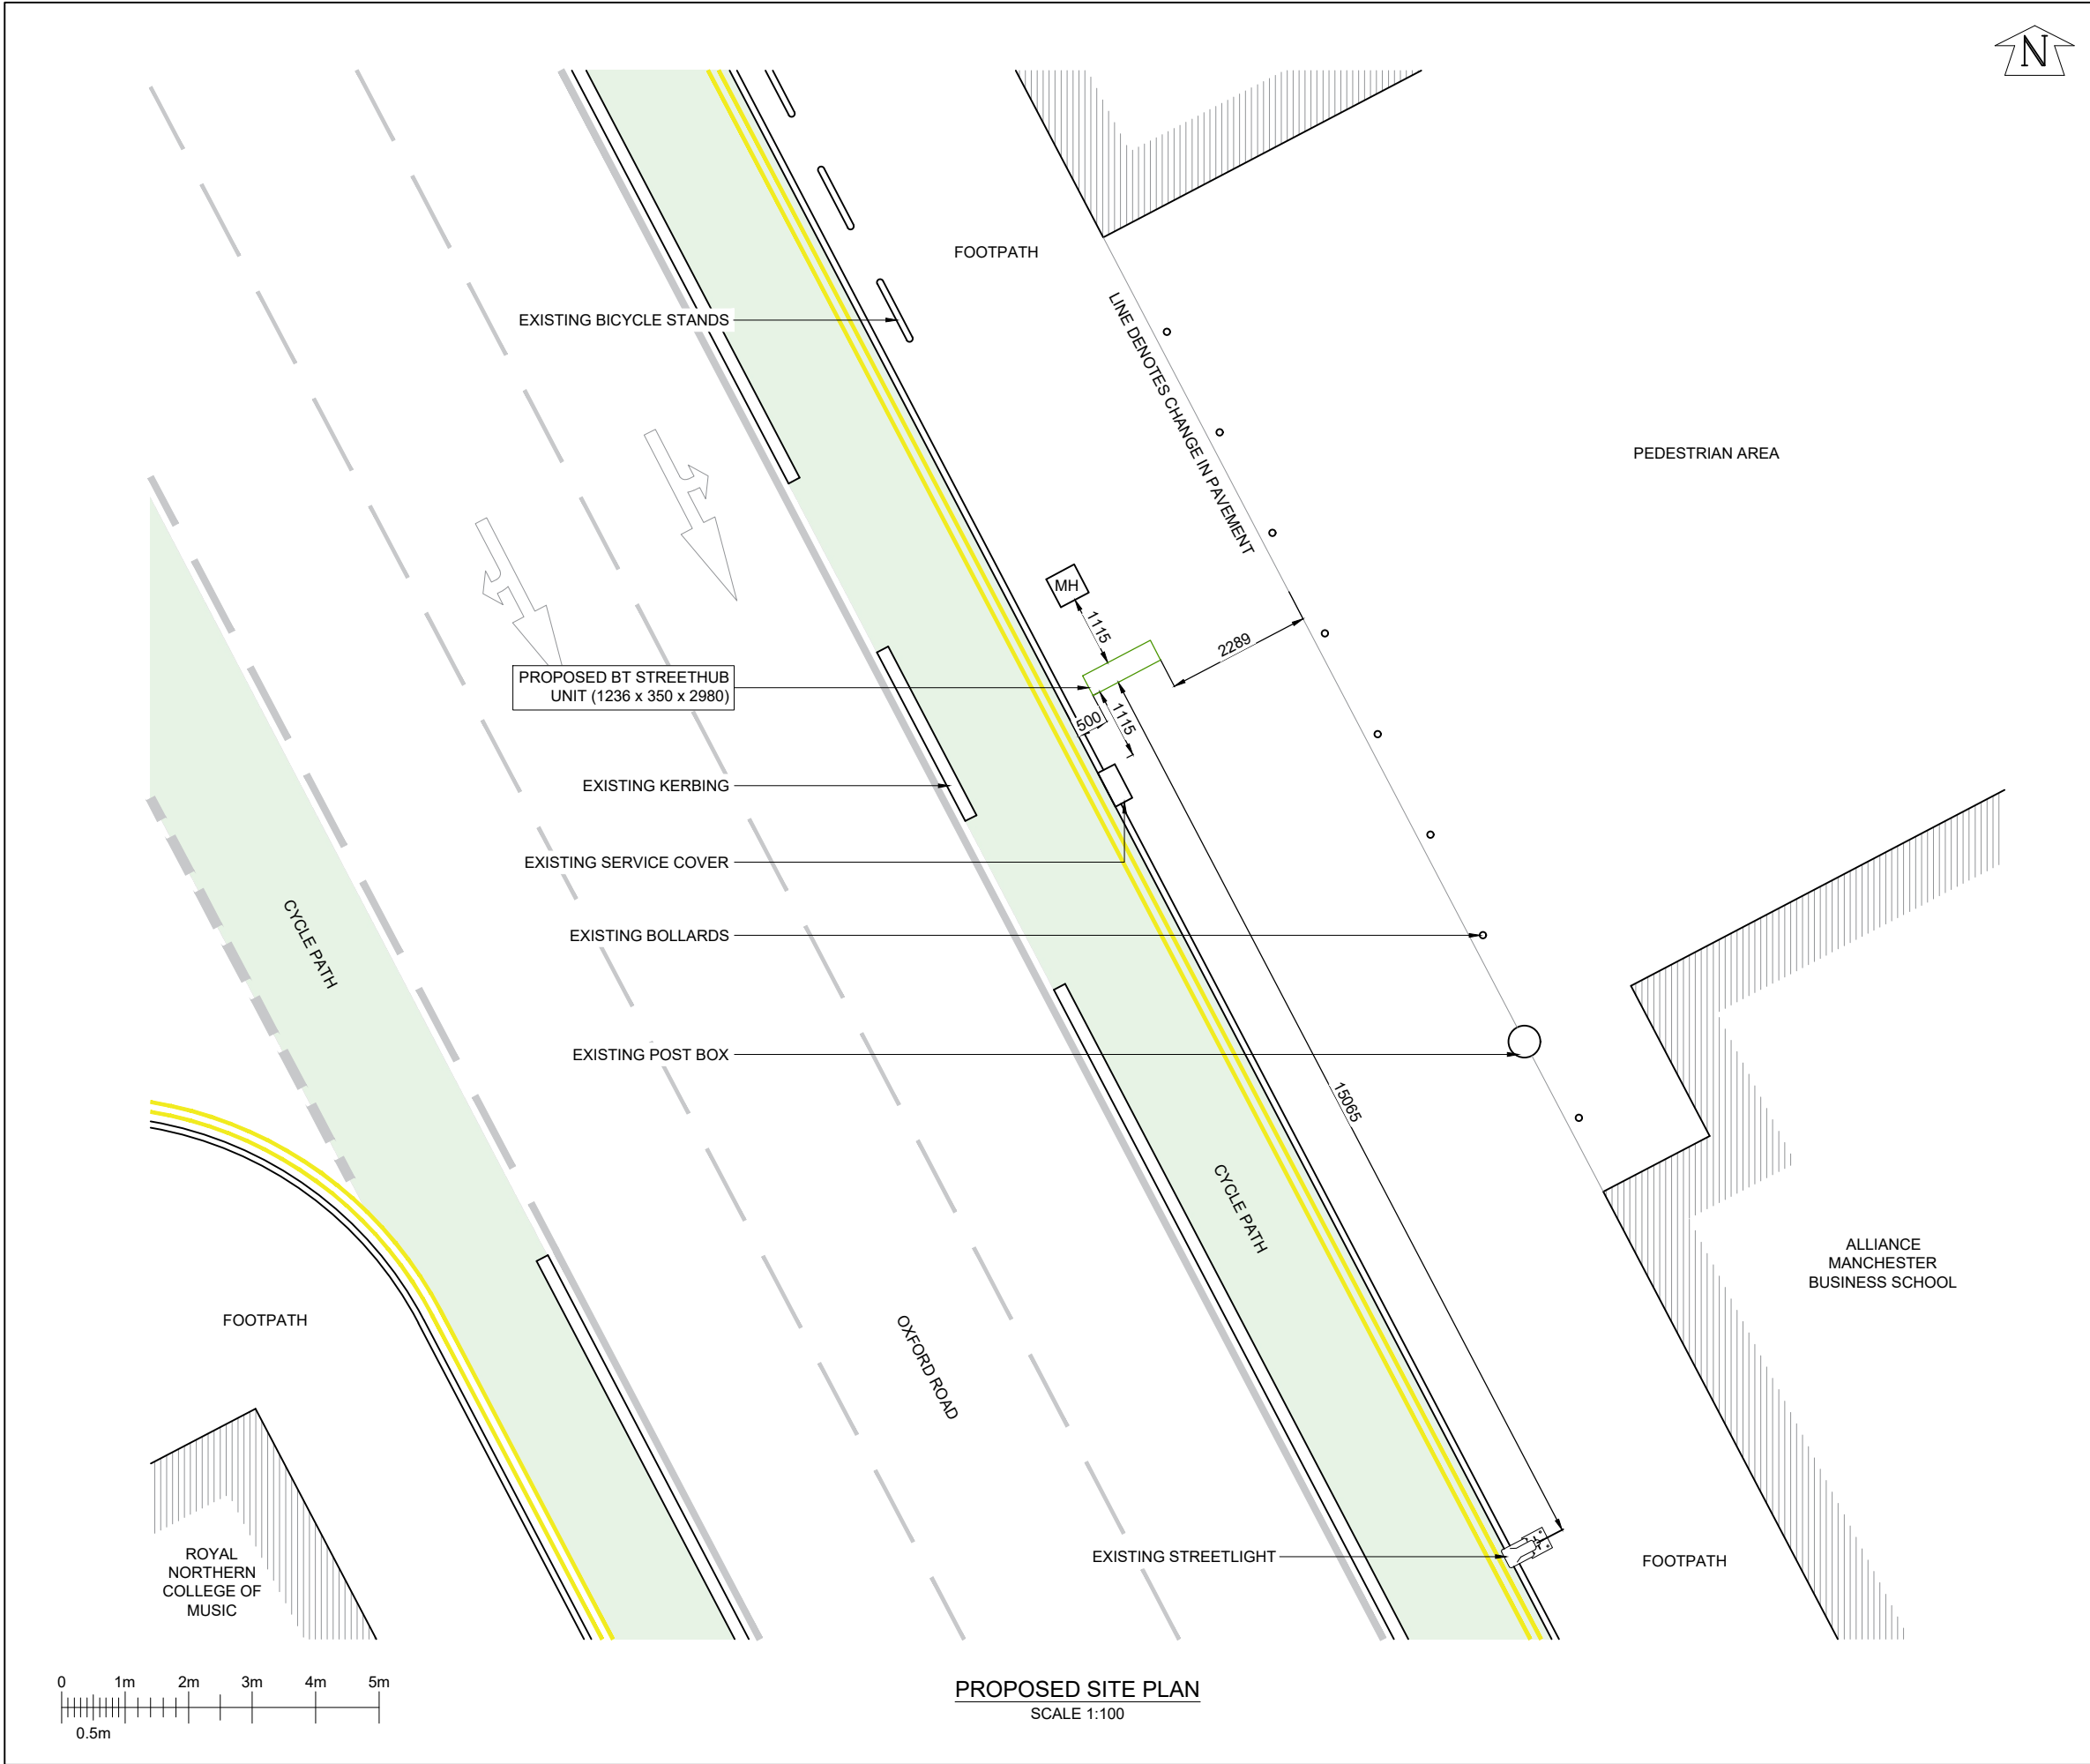

GENERAL NOTES

Use written dimensions only, do not scale from drawing. Use latest revision of all referenced information.

Rev	Date	Description	Drawn	Chkd
B	17.02.21	Amend - New BT Streethub structure	ASE	JE
A	20.12.18	FIRST ISSUE	BCL	JE

mono  MONO CONSULTANTS LIMITED
70-76 Steam Packet House
Cross Street
Manchester, M2 4JG
t. 44 (0)161 839 8839
www.monoconsultants.com



DRAWING STATUS
PLANNING

CELL No. & Name
MAN021

SITE NAME
**OPP JCN ROSAMOND STREET WEST,
OXFORD ROAD,
MANCHESTER,
M13 9RD**

DRAWING TITLE
SITE LOCATION MAPS

SCALE	1:100	DATE	17.02.2021
DRWAN	ASE	CHECKED	JE
DRAWING NUMBER TITLE			REVISION TITLE
002			B