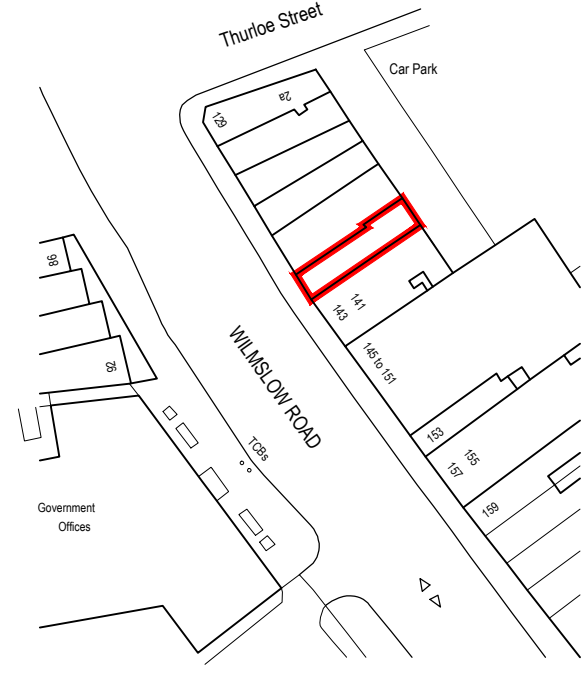
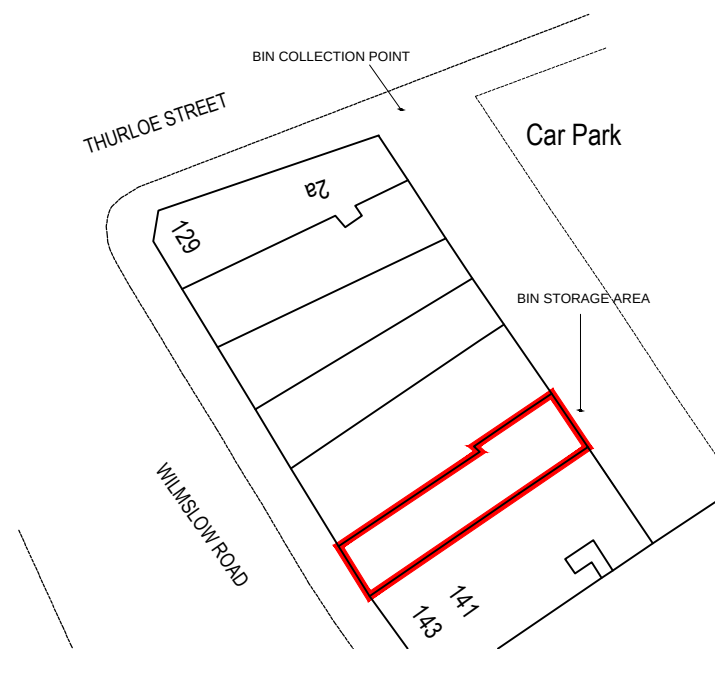
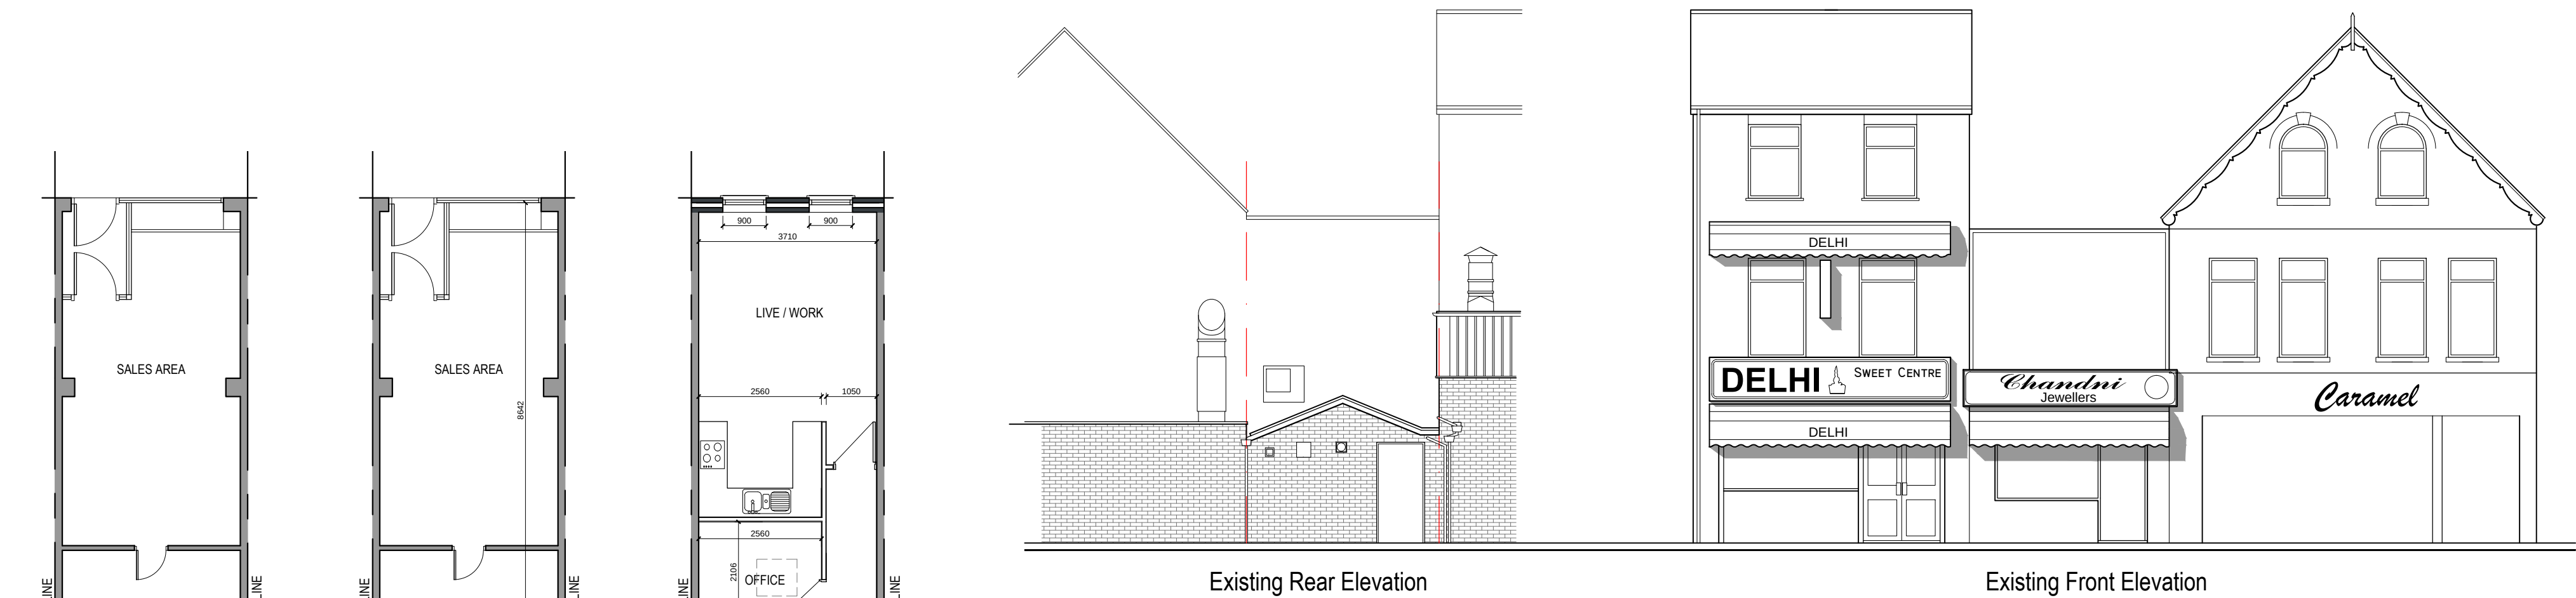


Rev.	Date	Description
A		
B		
C		
D		
E		

archirama Architecture & project management Archirama Ltd 3 Park Gate Ave, Wilthinton, Manchester M20 3BZ Tel: 07976 171 006 email: mail@archirama.co.uk	
Client	Mr C Tauqeer
Project / Site	Chandni Jewellers, 139 Wilmslow Road Rusholme, Manchester, M14 5AW
Drawing Title	Erection of a first floor extension to create ancillary living accommodation above shop
Drawn By	FR
Checked by	
Drawing No	PL01
Stage	Planning
Scale	1 : 100@A1
Revision	-