



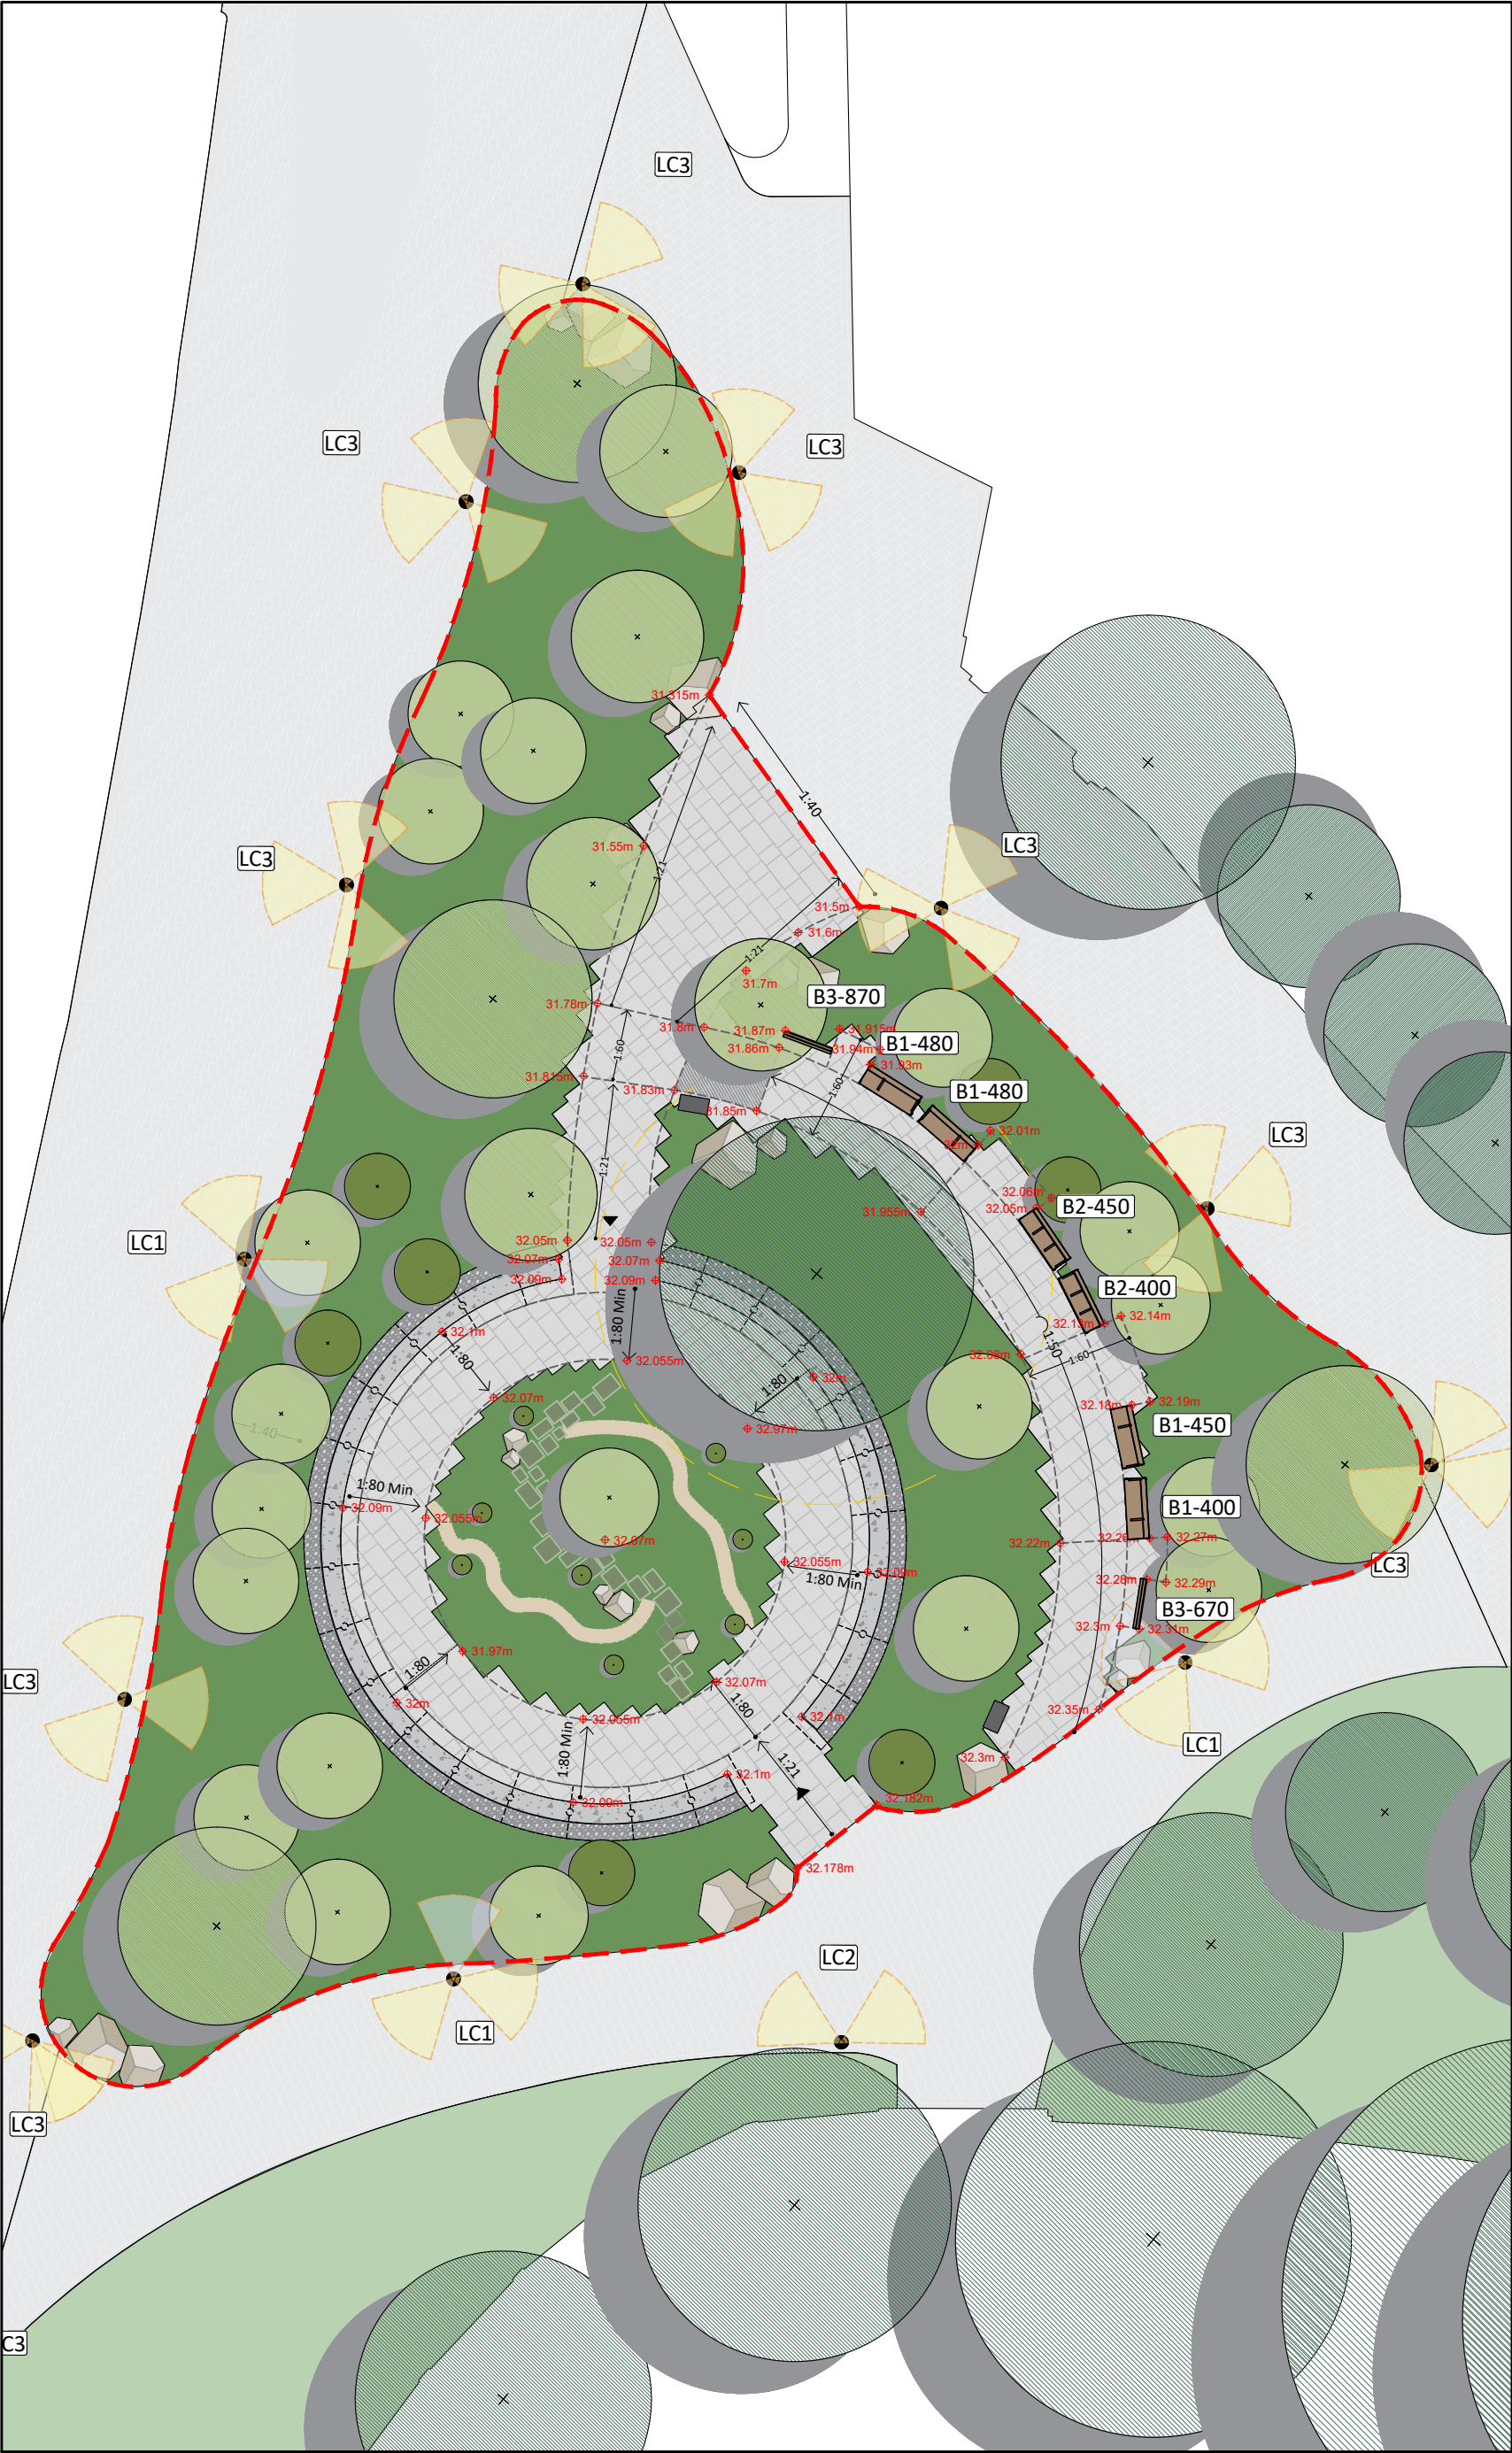

General Arrangement
1:200@A3

CONSTRUCTION

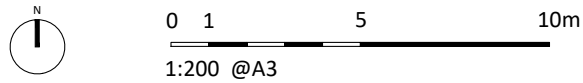

Client	Galliford Try
Job title	Glade Of Light
Drawing title	General Arrangement

Scale	1:200 @ A3	Created by	SG	Last edited by	SG	Date	May 21
Project number	19.516	Drawing number	100	Issue	C 4	Checked	AT

19 OLD HALL STREET
LIVERPOOL
L3 9JQ
TELEPHONE +44 (0)151 242 6161
FACSIMILE +44 (0)151 236 4467
EMAIL office@bcallandscape.co.uk
WEB SITE www.bcallandscape.co.uk

All dimensions to be checked on site.
Figured dimensions to be read in preference to scaled.
BCAL accepts no responsibility for any unauthorised amendments to the drawing and does not permit unauthorised copying of the drawing.
This drawing is copyright and remains the property of BCAL unless otherwise agreed.

Revision	Description	By	On
C 4	Issued for planning condition discharge	SG	17/05/2021
i 1	Issued to MMcite for updating quotation	SG	10/05/2021
C 3	Changes to bench types and plaque locations	SG	16/04/2021
C 2	Amendments to key and boundary; Paving bond direction rotated on outer path	SG	19/03/2021
C 1	Construction Package; Key updates and minor annotative changes	SG	12/03/2021
T 3	Stage 04 Issued for coordination	SG	14/12/2020
T 2	Minor Annotative amendments	SG	26/11/2020
T 1	Tender Pack	SG	20/11/2020

	Glade of Light Site Boundary - limit of proposed memorial works by BCAL. Refer to Planit-IE drawings for area beyond boundary
	Existing Trees To be retained and root protected. Refer to Arboricultural constraints report
	Root protection area Hand dig only
	Proposed Trees 28no. Varied Sizes and species - See dwg 200 - Soft Landscape
	Proposed dwarf conifers 15no. Varied Sizes and species - See dwg 200 - Soft Landscape
	Proposed planting - Area 712² Varied Sizes and species - See dwg 200 - Soft Landscape
	Weathered Sandstone boulders 24no. Rounded with no sharp edges
	Proposed Paving (Glade of Light) - Area 275m² Material: Existing Yorkstone reclaimed and cleaned Dimensions: 600mm banding with varying lengths of 400mm, 600mm & 900mm Joints: 8-12mm Edging: Mortar haunch to edges not retained by Halo foundation
	Proposed Paving - (Wider Medieval Quarter area) Indicative only. See Planit-IE drawings for paving layout.
	Gravel Infil - Area 26.5m² Gravel area beneath back of Halo - See Detail Sections 300-305
	Working Paths 1no. Yorkstone Path 2no. Gravel Paths Min width 400mm
	Memorial Halo Material: Carrara marble with memory capsule insert and bronze joints Dimensions: 200-300mm (max) above floor level; 150mm (material thickness); See dwg 102 for indicative buildup details
	2no. Memorial Plaques With Inclusive interpretation
	B1 - Emau Solo Bench Type: Two armrests - One open end Finish: Seat & Armrest top - Jatoba Hardwood; Legs and armrest sides - Graphite grey Supplier: MMcite Variations: 1no - 400mm Height - Open end to right side 1no - 450mm Height - Open end to left side 1no - 480mm Height - Open end to left side 1no - 480mm Height - Open end to right side
	B2 - Emau Solo Bench Type: Two central armrests Finish: Seat & Armrest top - Jatoba Hardwood; Legs and armrest sides - Graphite grey Supplier: MMcite Variations: 1no - 400mm Height - Open end to left side 1no - 450mm Height - Open end to right side
	B3 - Vera Perch Type: Perch Seat - Armrests TBC Height: 670/870mm Finish: Seat & Armrest top - Jatoba Hardwood; Legs and armrest sides - Graphite grey Supplier: MMcite
	LC1 - Lighting Column Supplier: Selux Fitting: 2no. Olivio Medio and 1no. Olivio Gobo Column: Olivio Sistema - Tapered - 6m Tall Finish: Selux Graphite
	LC2 - Lighting Column Supplier: Selux Fitting: 2no. Olivio Medio Column: Olivio Sistema - Tapered - 6m Tall Finish: Selux Graphite
	LC3 - Lighting Column Supplier: Selux Fitting: 3no. Olivio Medio Column: Olivio Sistema - Tapered - 6m Tall Finish: Selux Graphite