


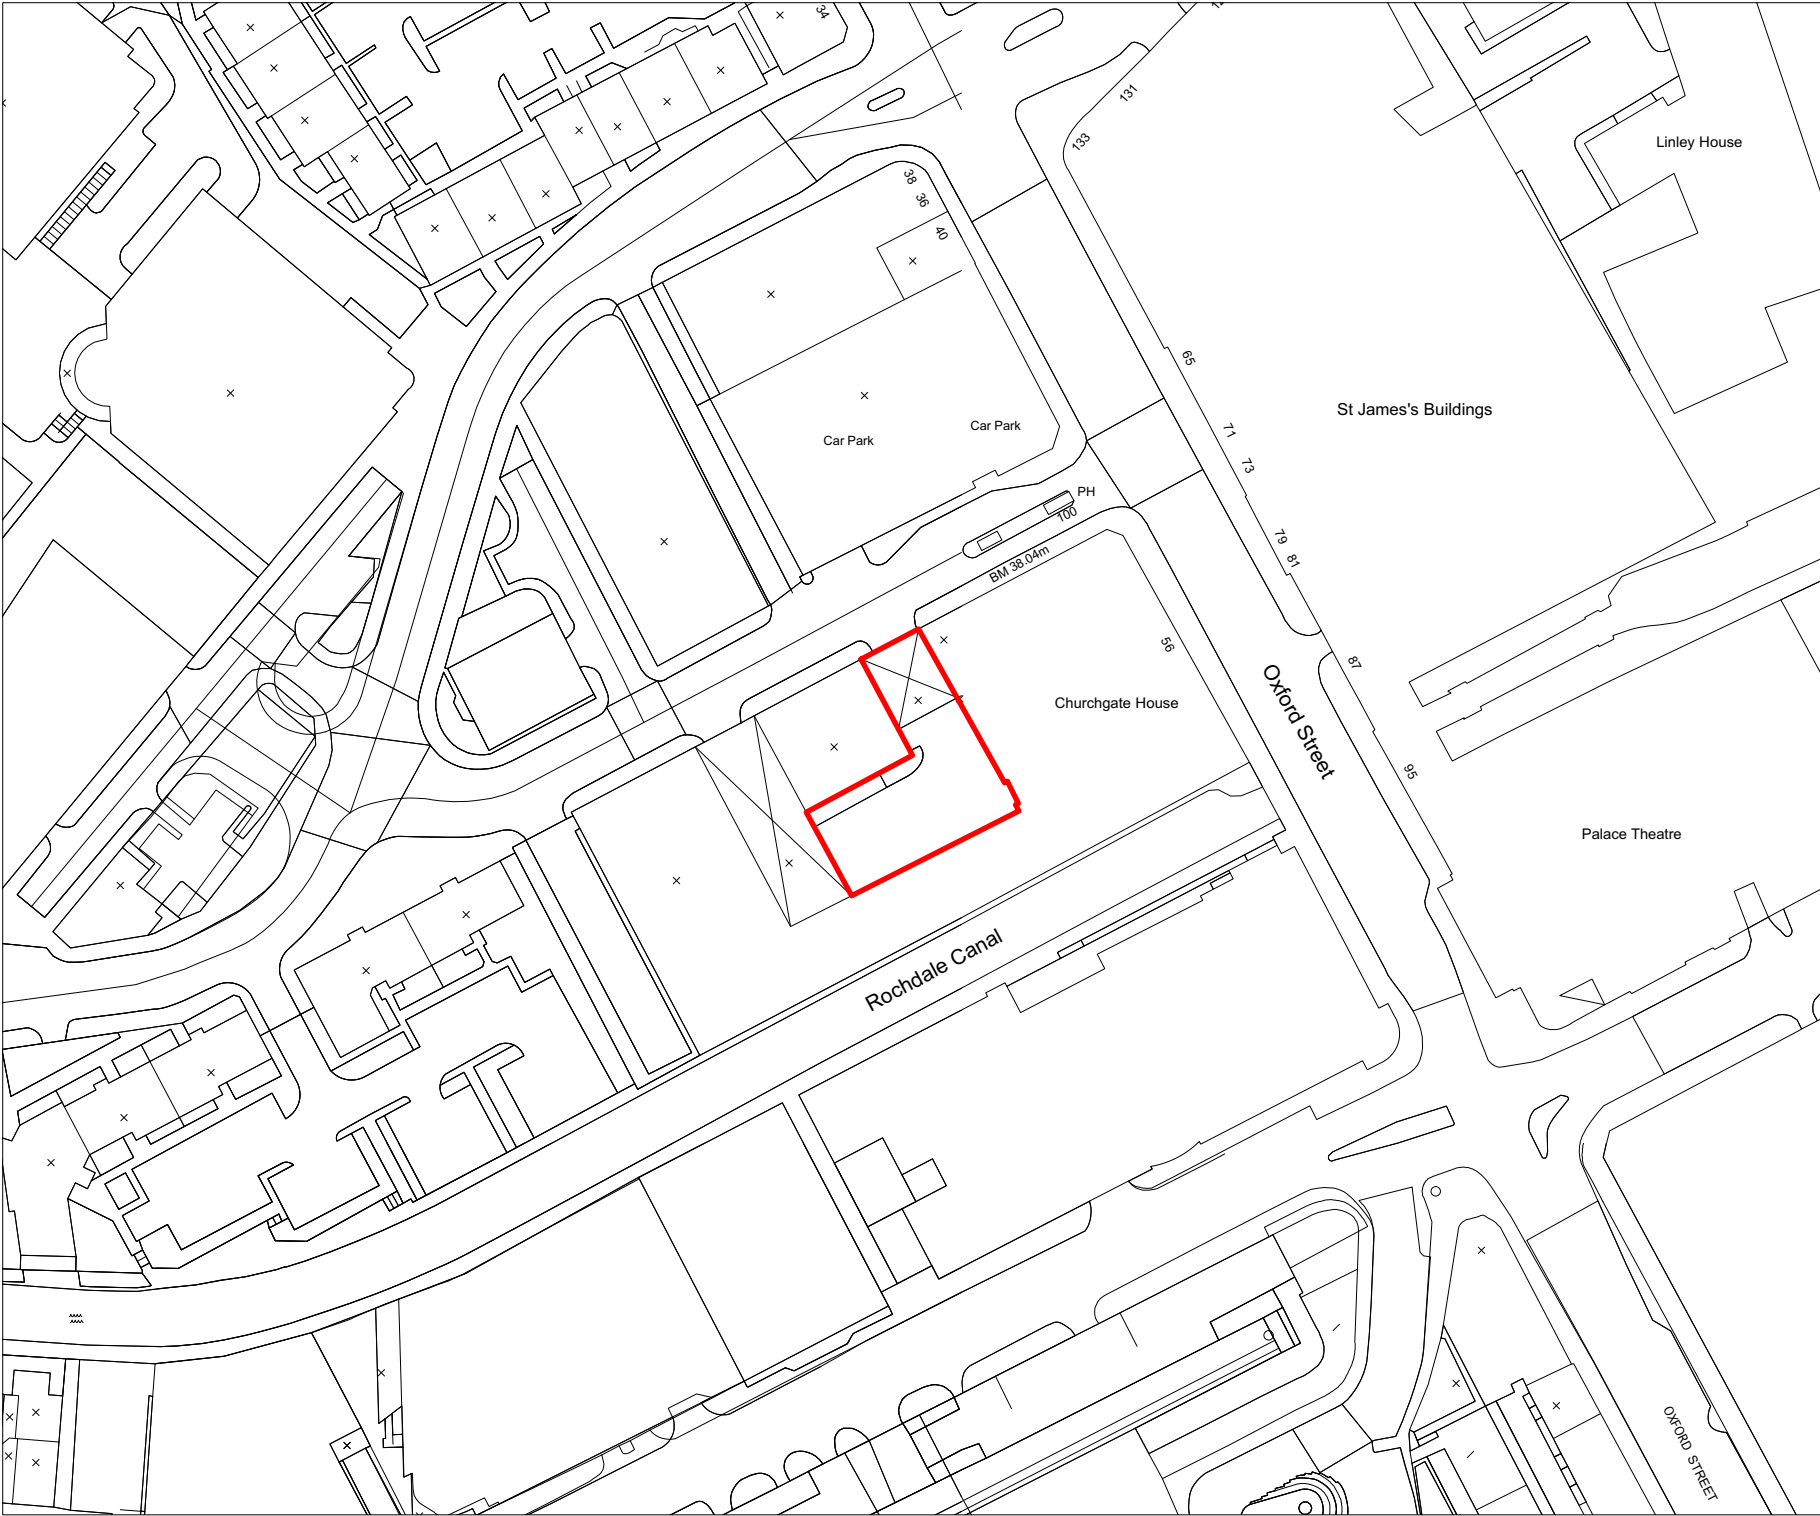

C THIS DRAWING IS COPYRIGHT PROTECTED AND MAY NOT BE REPRODUCED IN WHOLE OR PART WITHOUT WRITTEN AUTHORITY FROM THE OWNER.

- NOTES:
- 1. Do not scale from this drawing.
 - 2. Always work to noted dimensions.
 - 3. All dimensions are in millimetres unless otherwise stated.
 - 4. All setting out, levels and dimensions to be agreed on site.
 - 5. The dimensions of all materials must be checked on site before being laid out.
 - 6. This drawing must be read with the relevant specification clauses and detail drawings.
 - 7. Order of construction and setting out to be agreed on site.

P01	06.07.21	Planning	CL	LH
Revision	Date	Description	Drawn	Apprvd.



Planit I.E. Limited
E: info@planit-ie.com W: planit-ie.com

MANCHESTER
2 Back Grafton St., Altrincham, WA14 1DY
T: 0161 928 9281

LEEDS
No.1 Aire Street, Leeds Station, Leeds, LS1 4PR
T: 0113 824 6413

LIVERPOOL
Tempest 5.3, 12 Tithebarn Street, Liverpool, L2 2DT
T: 0151 363 1230

LONDON
Unit 6 Waterside, 44-48 Wharf Road, London, N1 7UX
T: 0207 253 5678



STANDISH
Standish Gatehouse, Stonehouse, Gloucestershire, GL10 3BZ
T: 0145 360 7080

Client XLB Property

Project Tootal Courtyard Manchester

Drg Title 2688-PLA-XX-XX-DR-L-0003

Created on	Created by	Approved by
28.06.2021	CL	LH

Scale	Size	Workstage
1:1250	A4	Planning

Drg No.	Suitability	Revision
Site Location Plan	S1	P01