


Pall Mall House

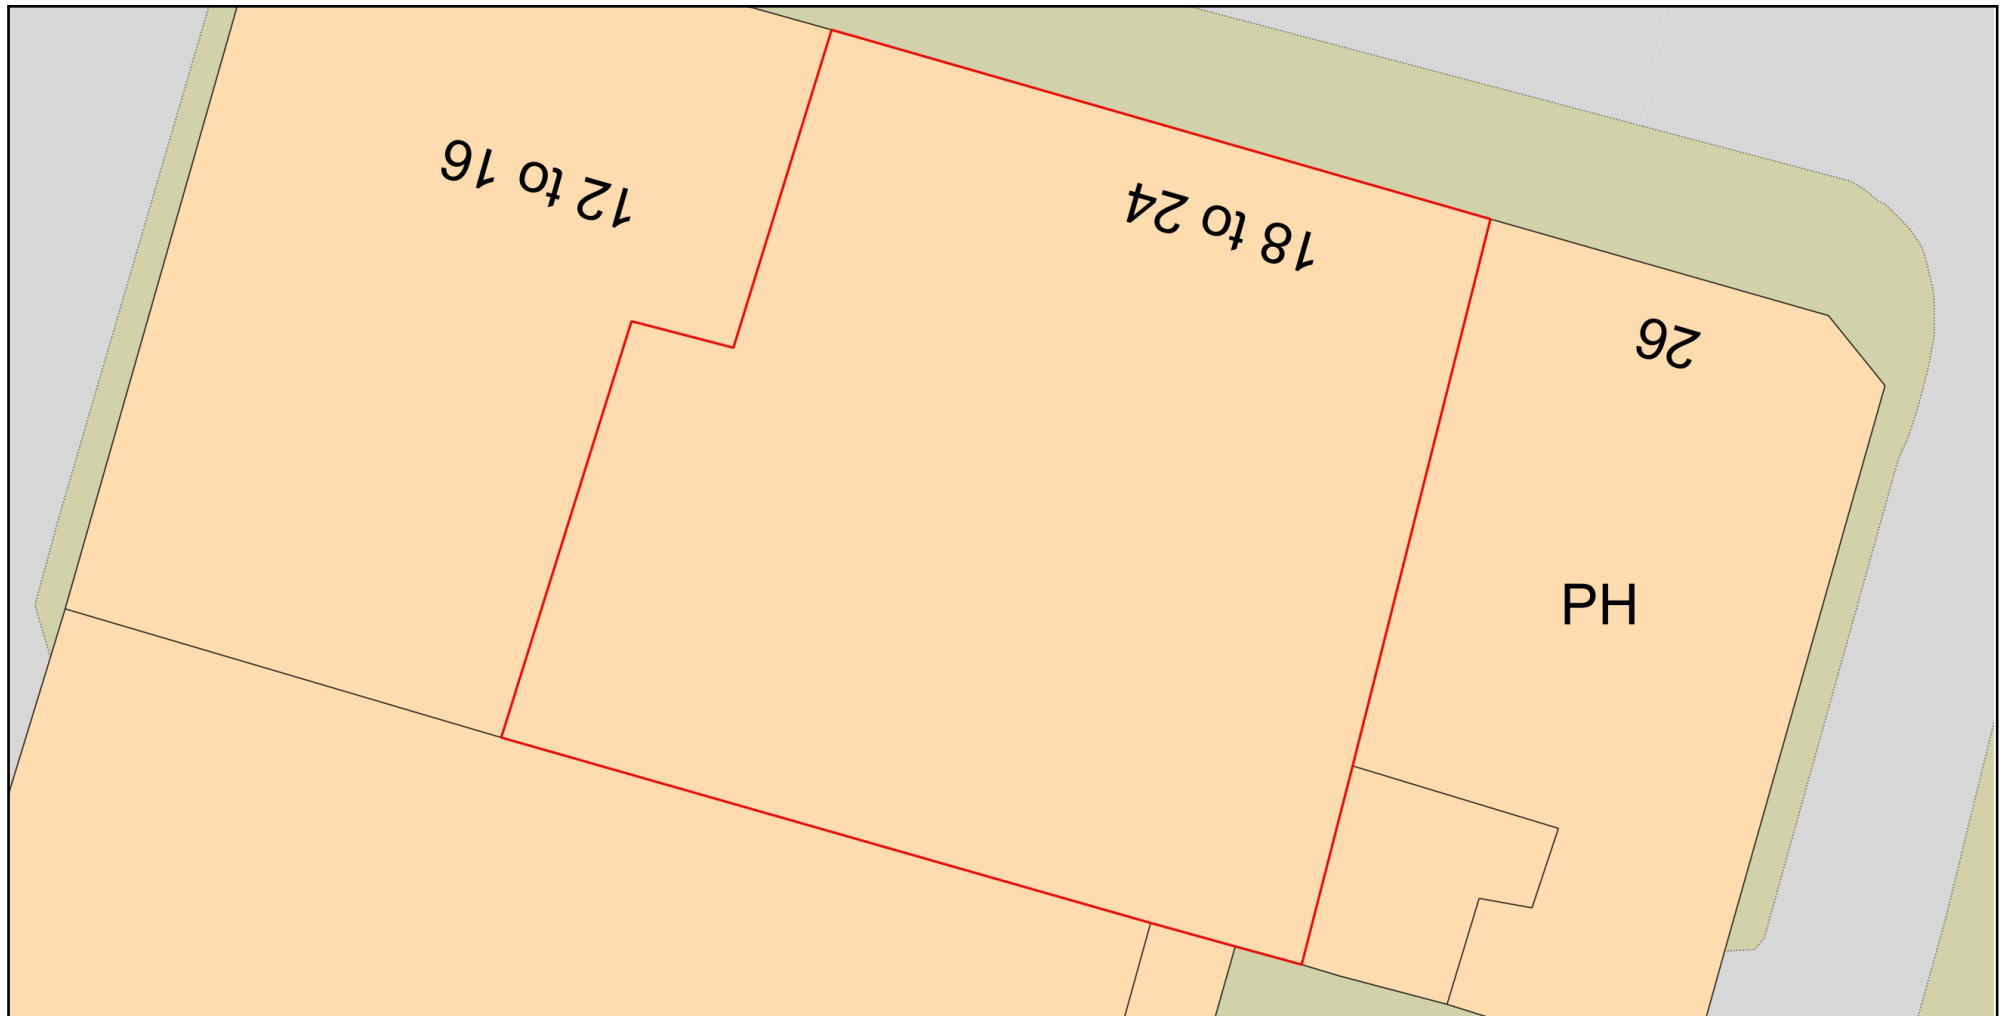

0 10
Metres



Plan Produced for: Dr Jamie Hossack

Date Produced: 04 Jun 2021

Plan Reference Number: TQRQM21155092014237

Scale: 1:200 @ A4

© Crown copyright and database rights 2021 OS 100042766