



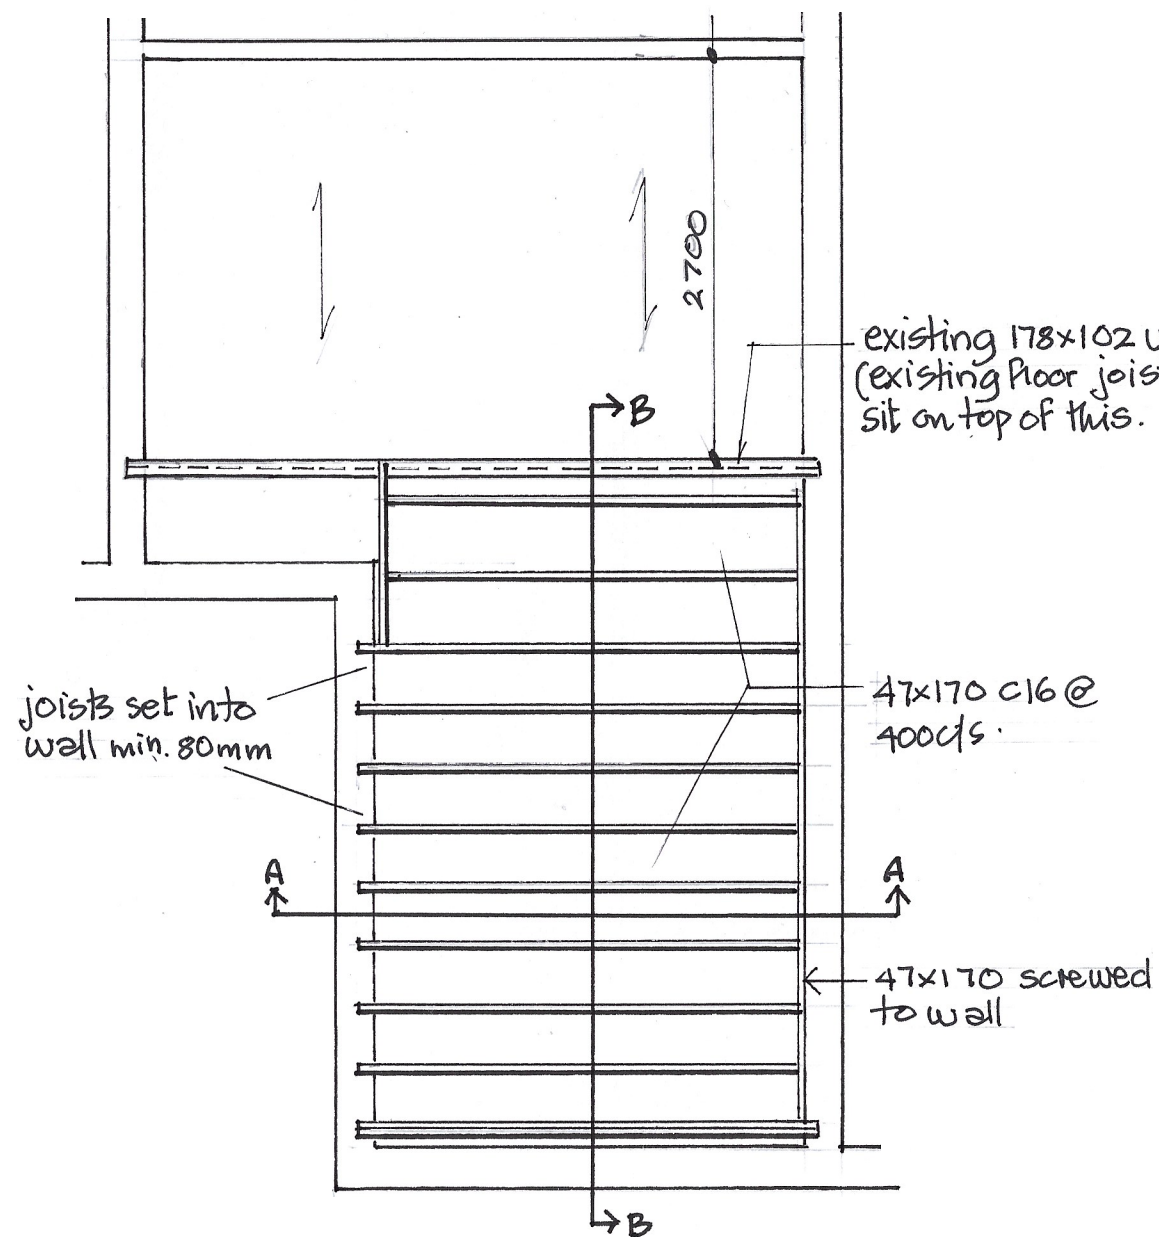

FLOOR STRUCTURE

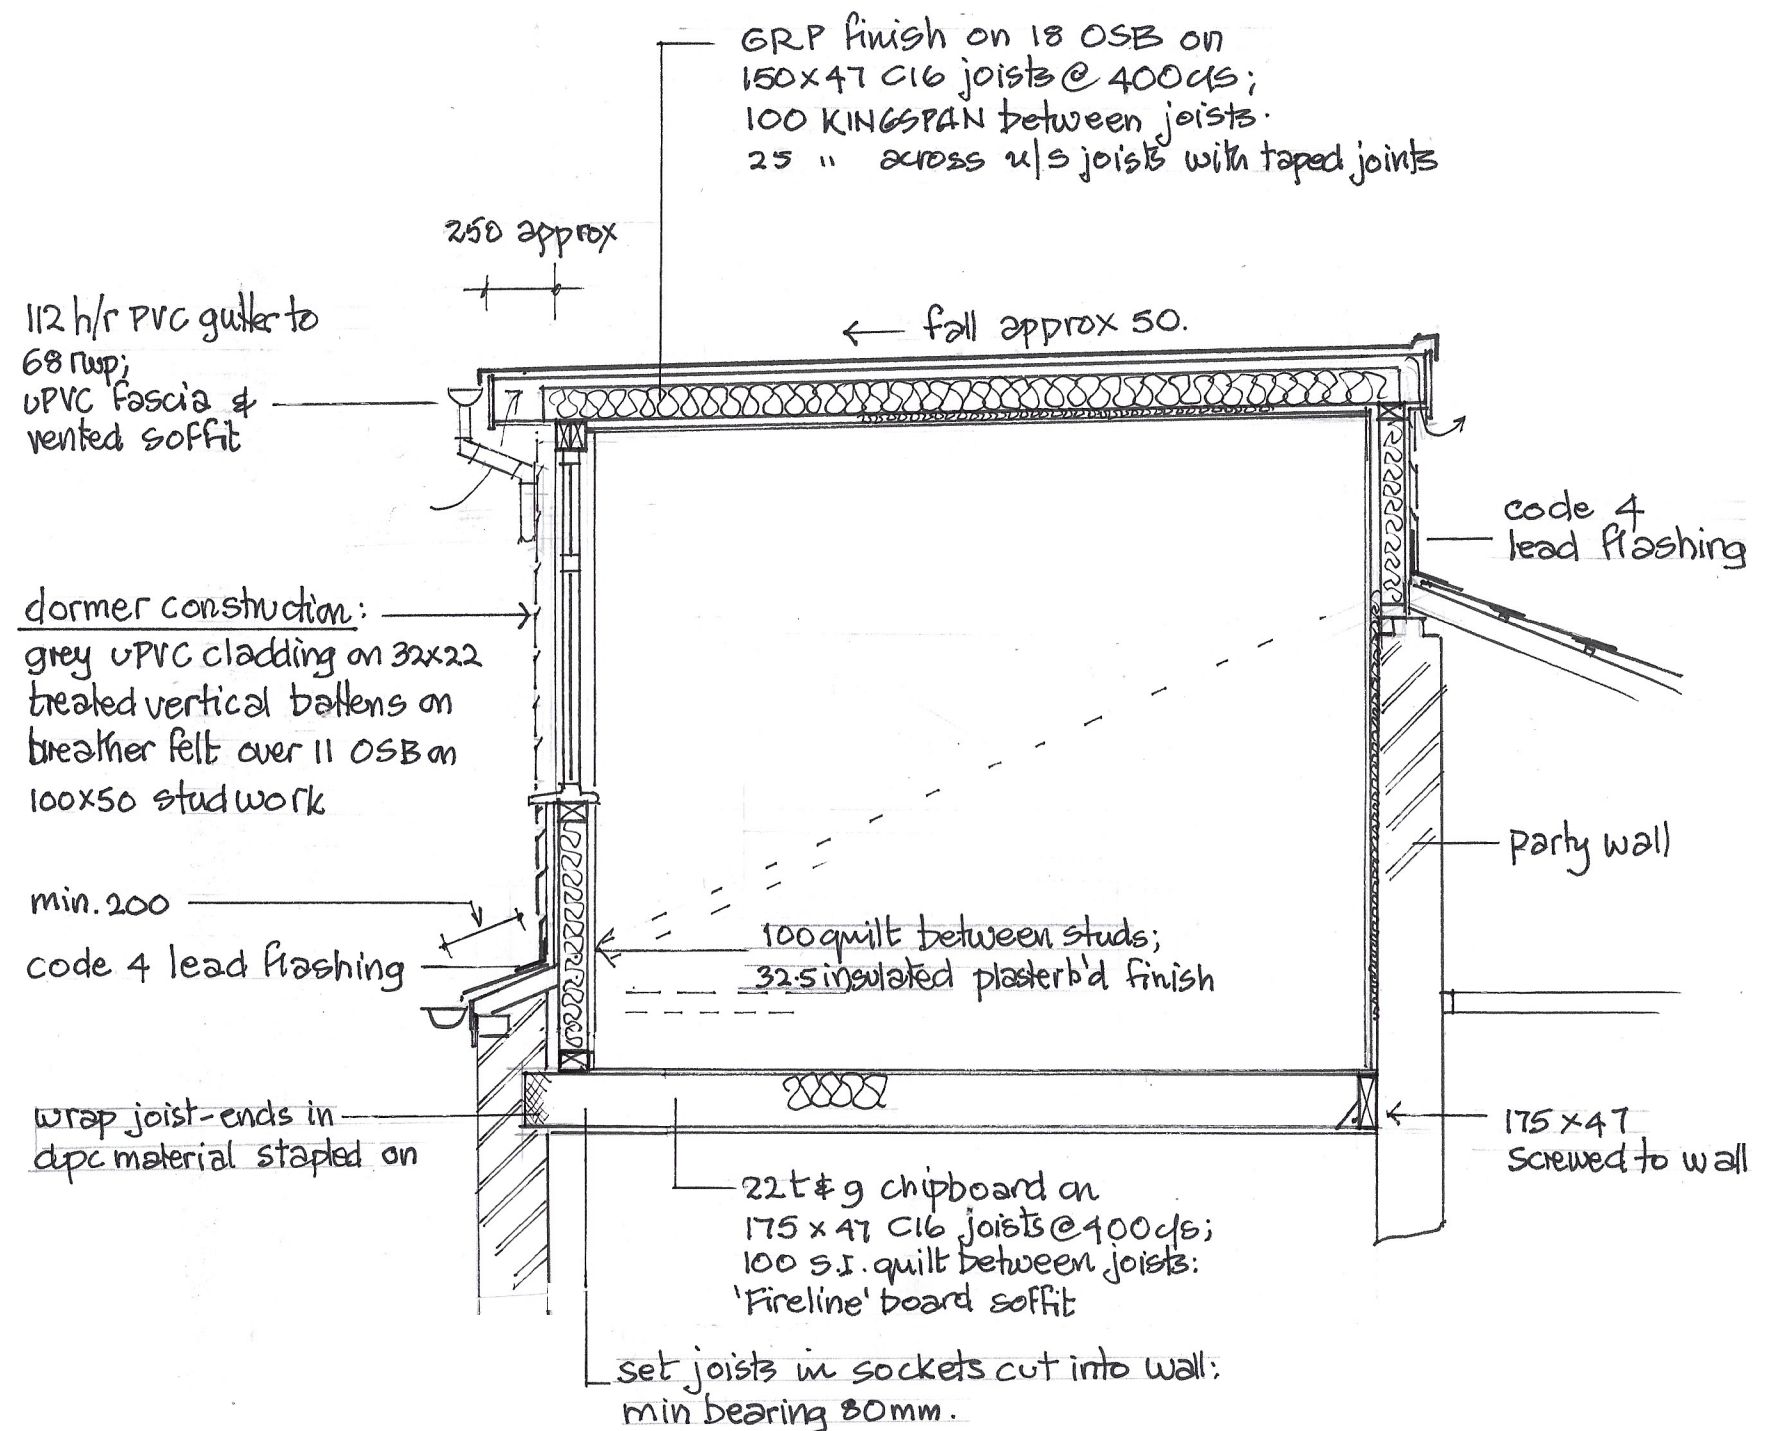

SECTION AA

144, MOSELEY ROAD
OUTRIGGER DORMER

1:50 & 1:25 @ A3