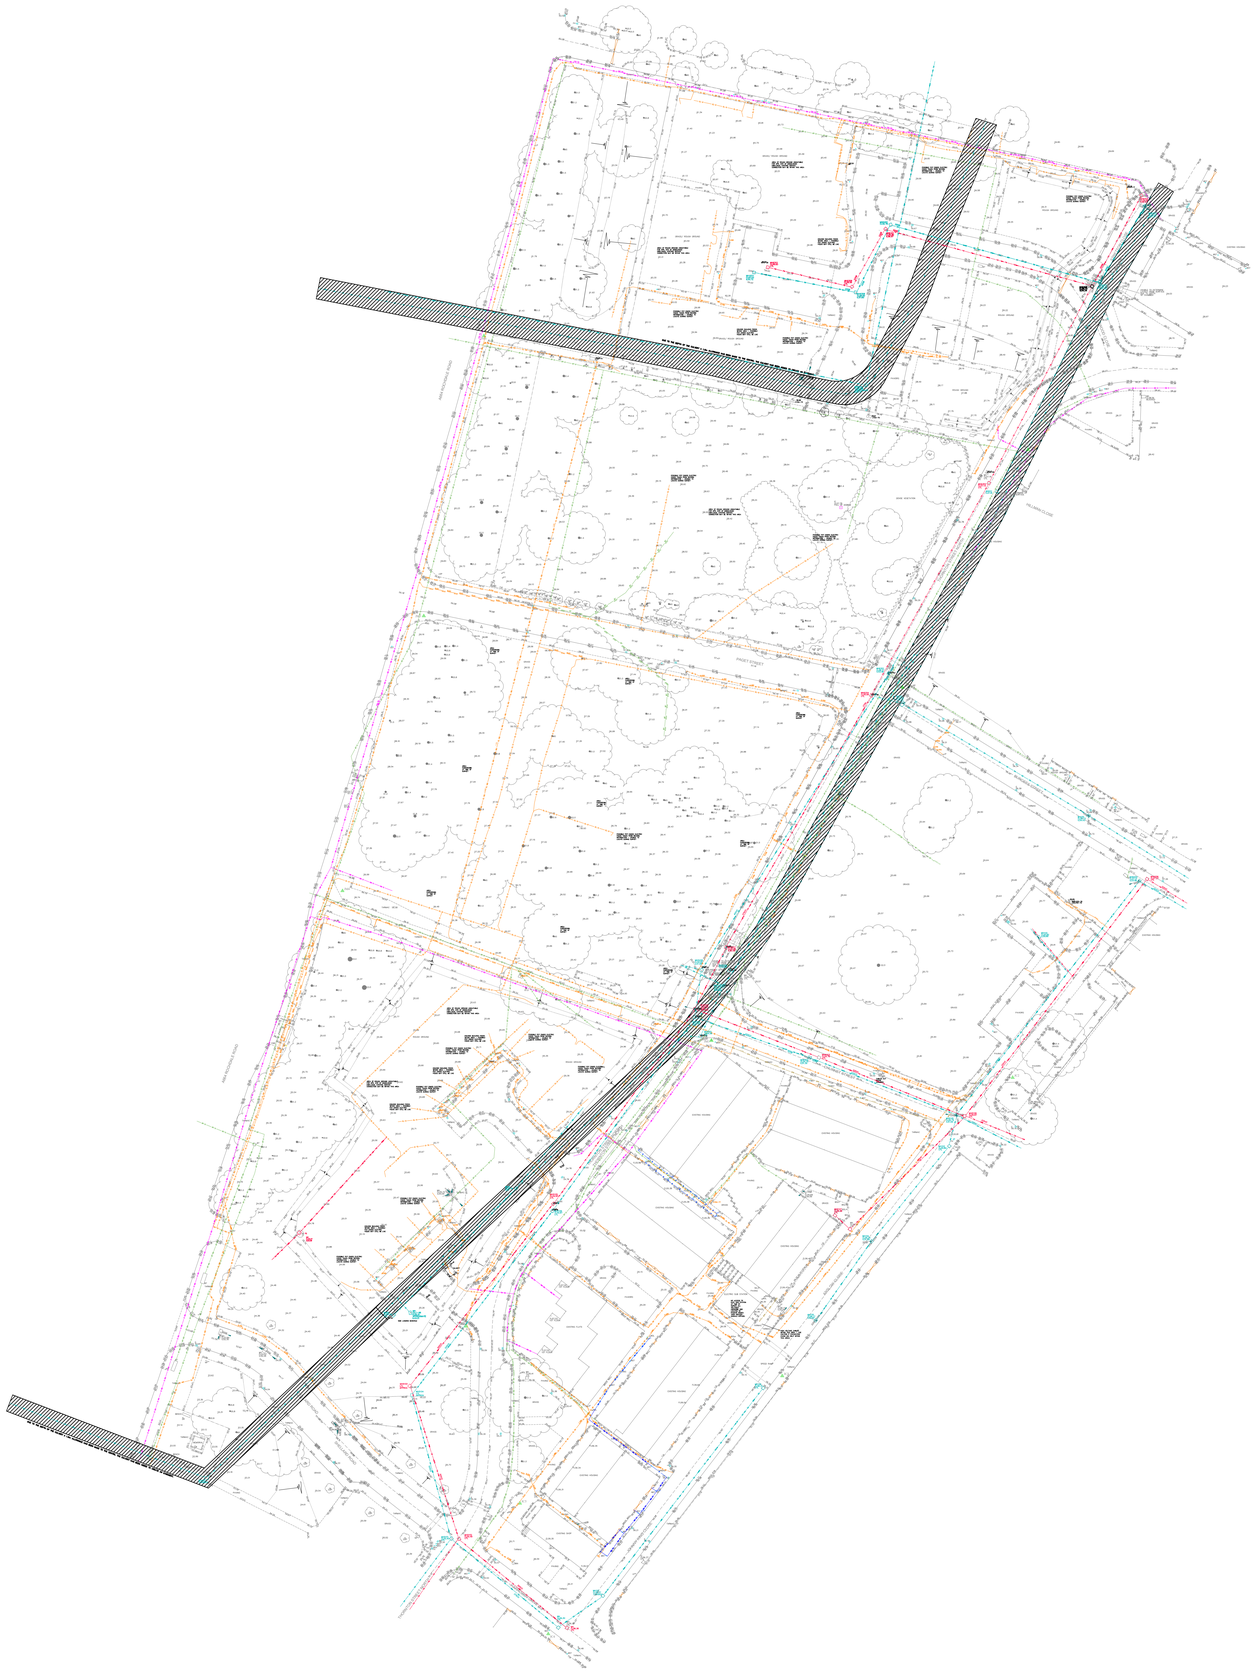

© Layer Surveys Ltd. 2019
Reproduction in whole or in part by any means is prohibited without the prior permission of Layer Surveys Ltd.

PLAN GRID NORTH

File Name: Collyhurst Drainage and Utils Layer.dwg

LEGEND

AV	AIR VALVE
BT	BT INSPECTION COVER
C	CABLE TV COVER
CCTV	CCTV CAMERA POST
COM	COMMUNICATIONS COVER
D	DRAIN MANHOLE
DC	DRAINAGE CHANNEL
DP	DOWN PIPE
E	ELECTRIC
EIC	ELEC. INSPECTION COVER
EP	ELECTRIC POST
ER	EARTH ROD
FFL	FINISHED FLOOR LEVEL
FFL	FINISHED FLOOR LEVEL
FH	FIRE HYDRANT
G	GAS
GL'S	GROUND LIGHT
GST	GAS TAP
GV	GAS VALVE
IC	INSPECTION COVER
IL	INVERT LEVEL
L	LAMP POST
LP	LAMP POST
MH	MANHOLE
OP	OUTFALL PIPE
OP	OUTFALL PIPE
P	PIPE
PP	PETROL PUMP
RP	RAINWATER PIPE
RWP	RAINWATER PIPE
SCP	SOFFIT LEVEL
TC	TRAFFIC LIGHT
TCB	TELEPHONE CALL BOX
TL	TRAFFIC LIGHT
TP	TELEPHONE POST BOX
TP	TELEGRAPH POLE
WM	WATER METER
WP	WATER POST
WSC	WATER STOP TAP
WSC	WATER STOP VALVE
EOT	END OF TRACE
OSA	OUT OF SURVEY AREA
UTL	UNABLE TO LIFT
UTO	UNABLE TO OPEN
UTT	UNABLE TO TRACE
S/L	SIGNAL LOSS
T/P	TOP OF PIPE
NFA	NO FURTHER ON CONTACTS
BD	BADGROP PIPE
INV	INVERT LEVEL
T/P	TOP OF PIPE
⌴	EOT SYMBOL

BT	
CABLE DUCT	
CATV	
CCTV	
TELECOMS	
ELECTRIC	
TRAFFIC LIGHT	
FUEL LINE	
VEHICLE DETECTION LINE	
GAS	
MAINS WATER	
SEWER FW	
SEWER SW	
UNIDENTIFIED CABLE	
UNIDENTIFIED TRACE	
UNIDENTIFIED CABLE	
UNIDENTIFIED PIPE	
VEHICLE DETECTION CABLE	
SURVEY BOUNDARY	

FROM STATUTORY AUTHORITY PLANS

BT	
CABLE DUCT	
CATV	
CCTV	
TELECOMS	
ELECTRIC	
MAINS GAS	
MAINS WATER	
SEWER SW	
SEWER FW	
SEWER SW	
LABELLED PIPES	

NOTES:

All levels relate to O.S (Newlyn) Datum, Established using network RTK. Survey plotted on a plane local grid, orientated to National Grid.

Services shown as 'From Statutory Authority Plans' line styles are taken from Statutory Records plans supplied by the relevant regional authority. These services were not located and are shown for indicative purposes only.

DISCLAIMER:

All Layer Surveys staff use skilled and experienced staff, modern up to date techniques and top of the range electromagnetic and radar technology to locate and trace sub-surface utilities. However the performance of the equipment employed in non-invasive surveys can be adversely affected by factors outside the control of Layer Surveys. Therefore Layer Surveys

cannot guarantee that all Utilities present on site have been located. It is the responsibility of the Client to consult regional authority records and undertake trial digs where appropriate.

Where similar services run in close proximity it may be impossible to separately trace individual services as the trace signal can experience interference. In such cases, services will be shown as a single, annotated line. The displayed depth will refer to the shallowest detected utility.

Successful tracing of non-conductive materials may be limited. Drainage gulleys are dye tested where possible to prove connectivity but it is not always possible to introduce the sonde due to narrow pipe sizes and/or accumulated silt.

Depth information of underground services/features are generally accurate to +/-100mm but +/-250mm in areas. Depths can be accurate to +/-200mm) but this cannot be guaranteed. Depths shown usually refer to the top of the service. Gravity sewer and drain depths are usually to invert (base of drainage channel) unless otherwise stated.

Some above ground features may have been obscured at time of survey. It is not always possible to operate the Ground Penetrating Radar in areas of difficult access due to, dense vegetation, rubble, debris and/or roughtarmeen ground.

Existing record information that was made available to Layer Surveys by the Client or by the statutory utility provider should be regarded only as an indication and cannot be guaranteed.

Excavation in the vicinity of services shown should be carried out with due diligence (Ref. HSG47).

SHEET LAYOUT

0 10m 20m 40m 60m 80m

SCALE BAR

REV	DATE	DESCRIPTION

Layer Surveys Ltd
See the Complete PiSture

Client

Project Title
Collyhurst
Manchester

Surveyed	Drawn	Checked
C.T	G.B	D.W

Scale	Date	Drawing Ref.	No.	Size	Rev
1:500	May 20	Lay0315	01	A0	01