
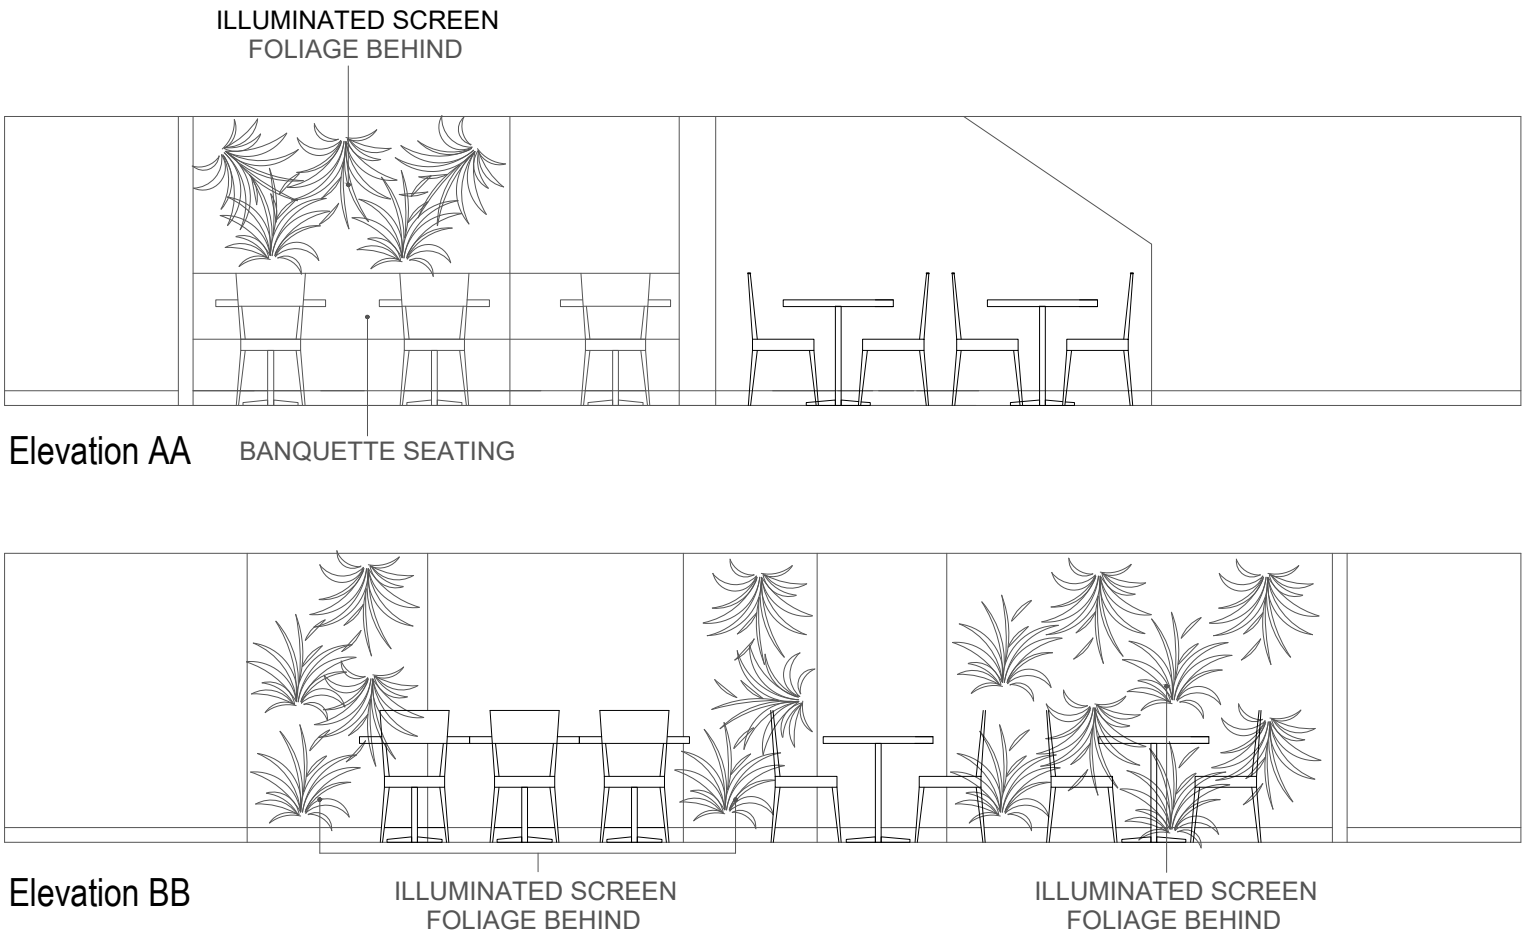
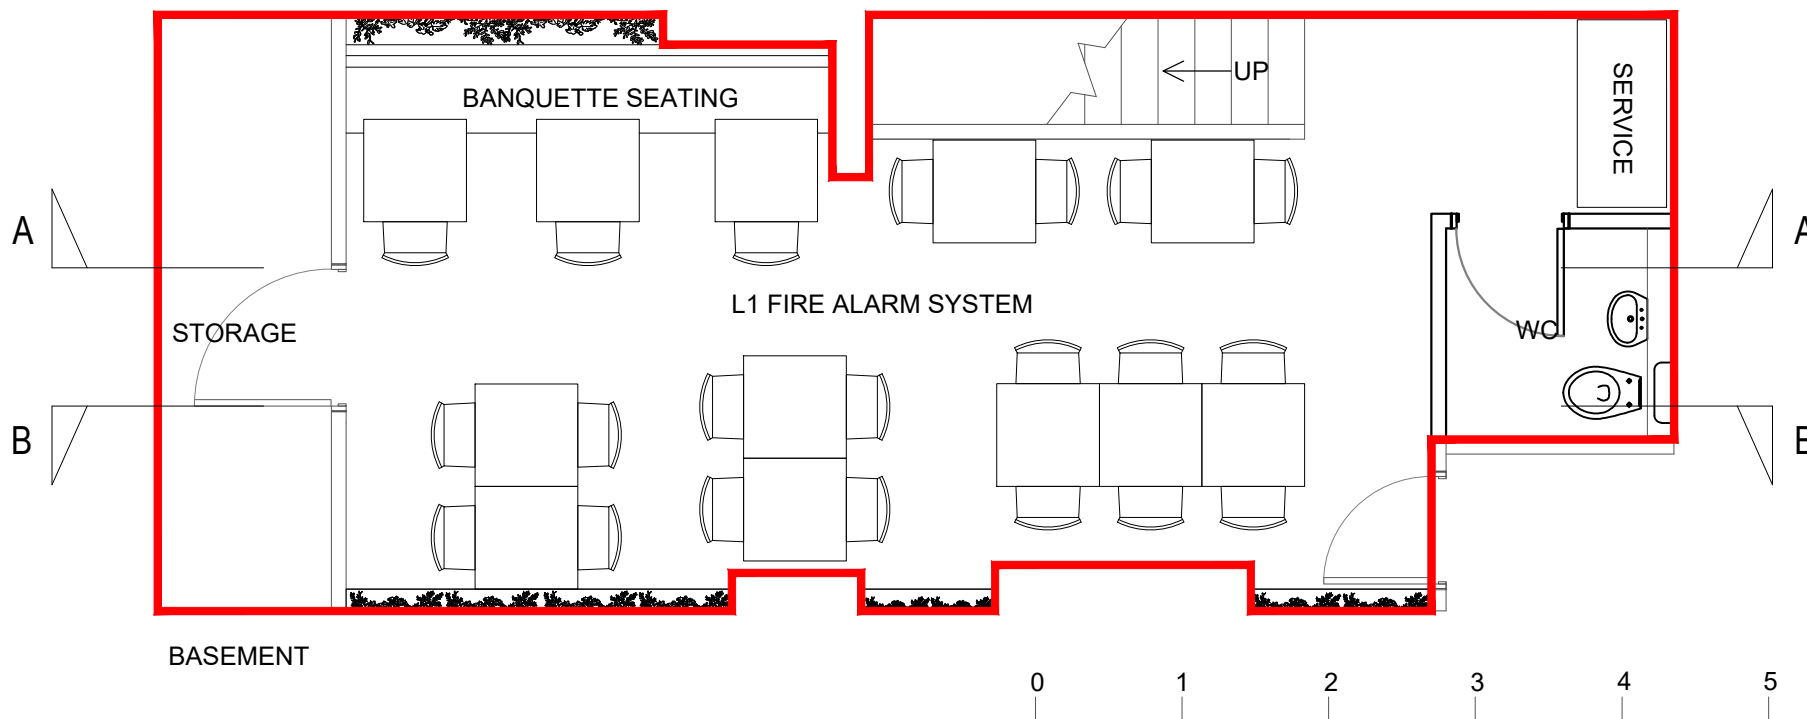


SITE NOTE: Dimensions to be checked on site. Figured dimensions to be taken in preference to those scaled.

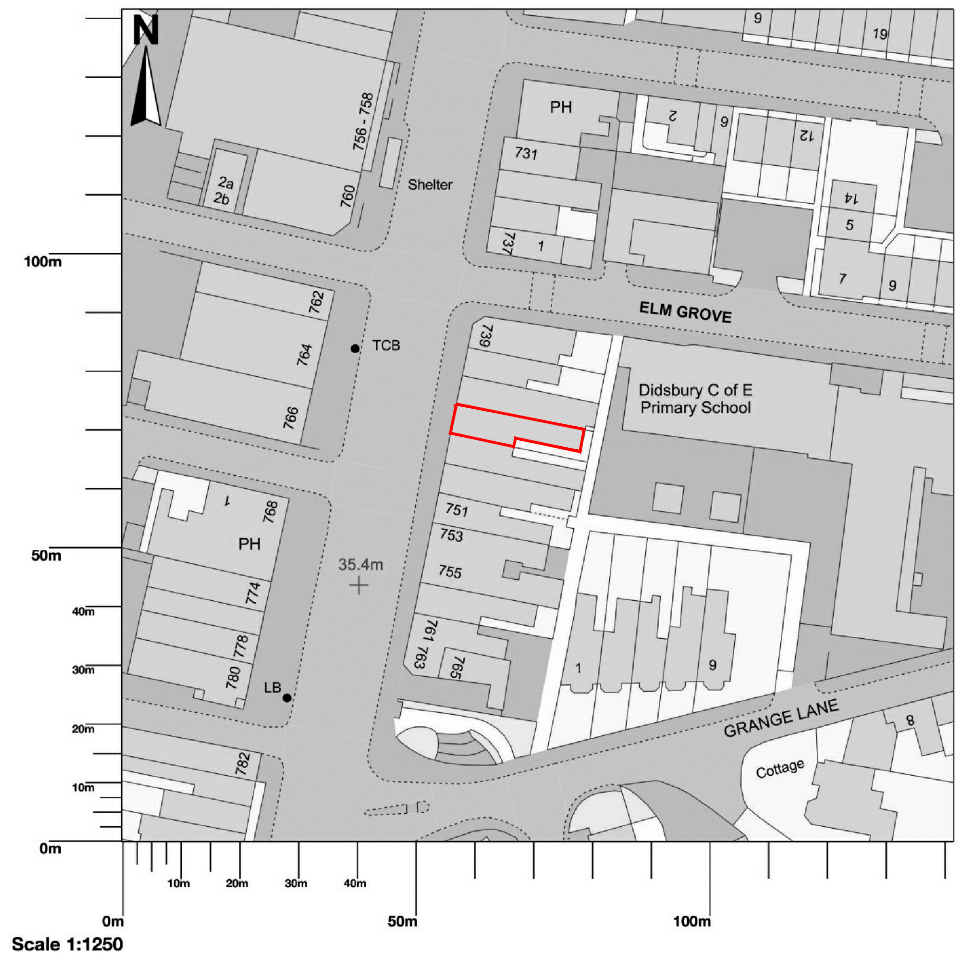

REVISION DETAILS		DATE
A		

www.quay-interiors.com

Client: 214khon
Location: 745 Wilmslow Road, Didbury
Description: Proposed Basement Drawing
Date: 3.3.21
Scale: 1:500@A1
Drwg No: 2121_1

