


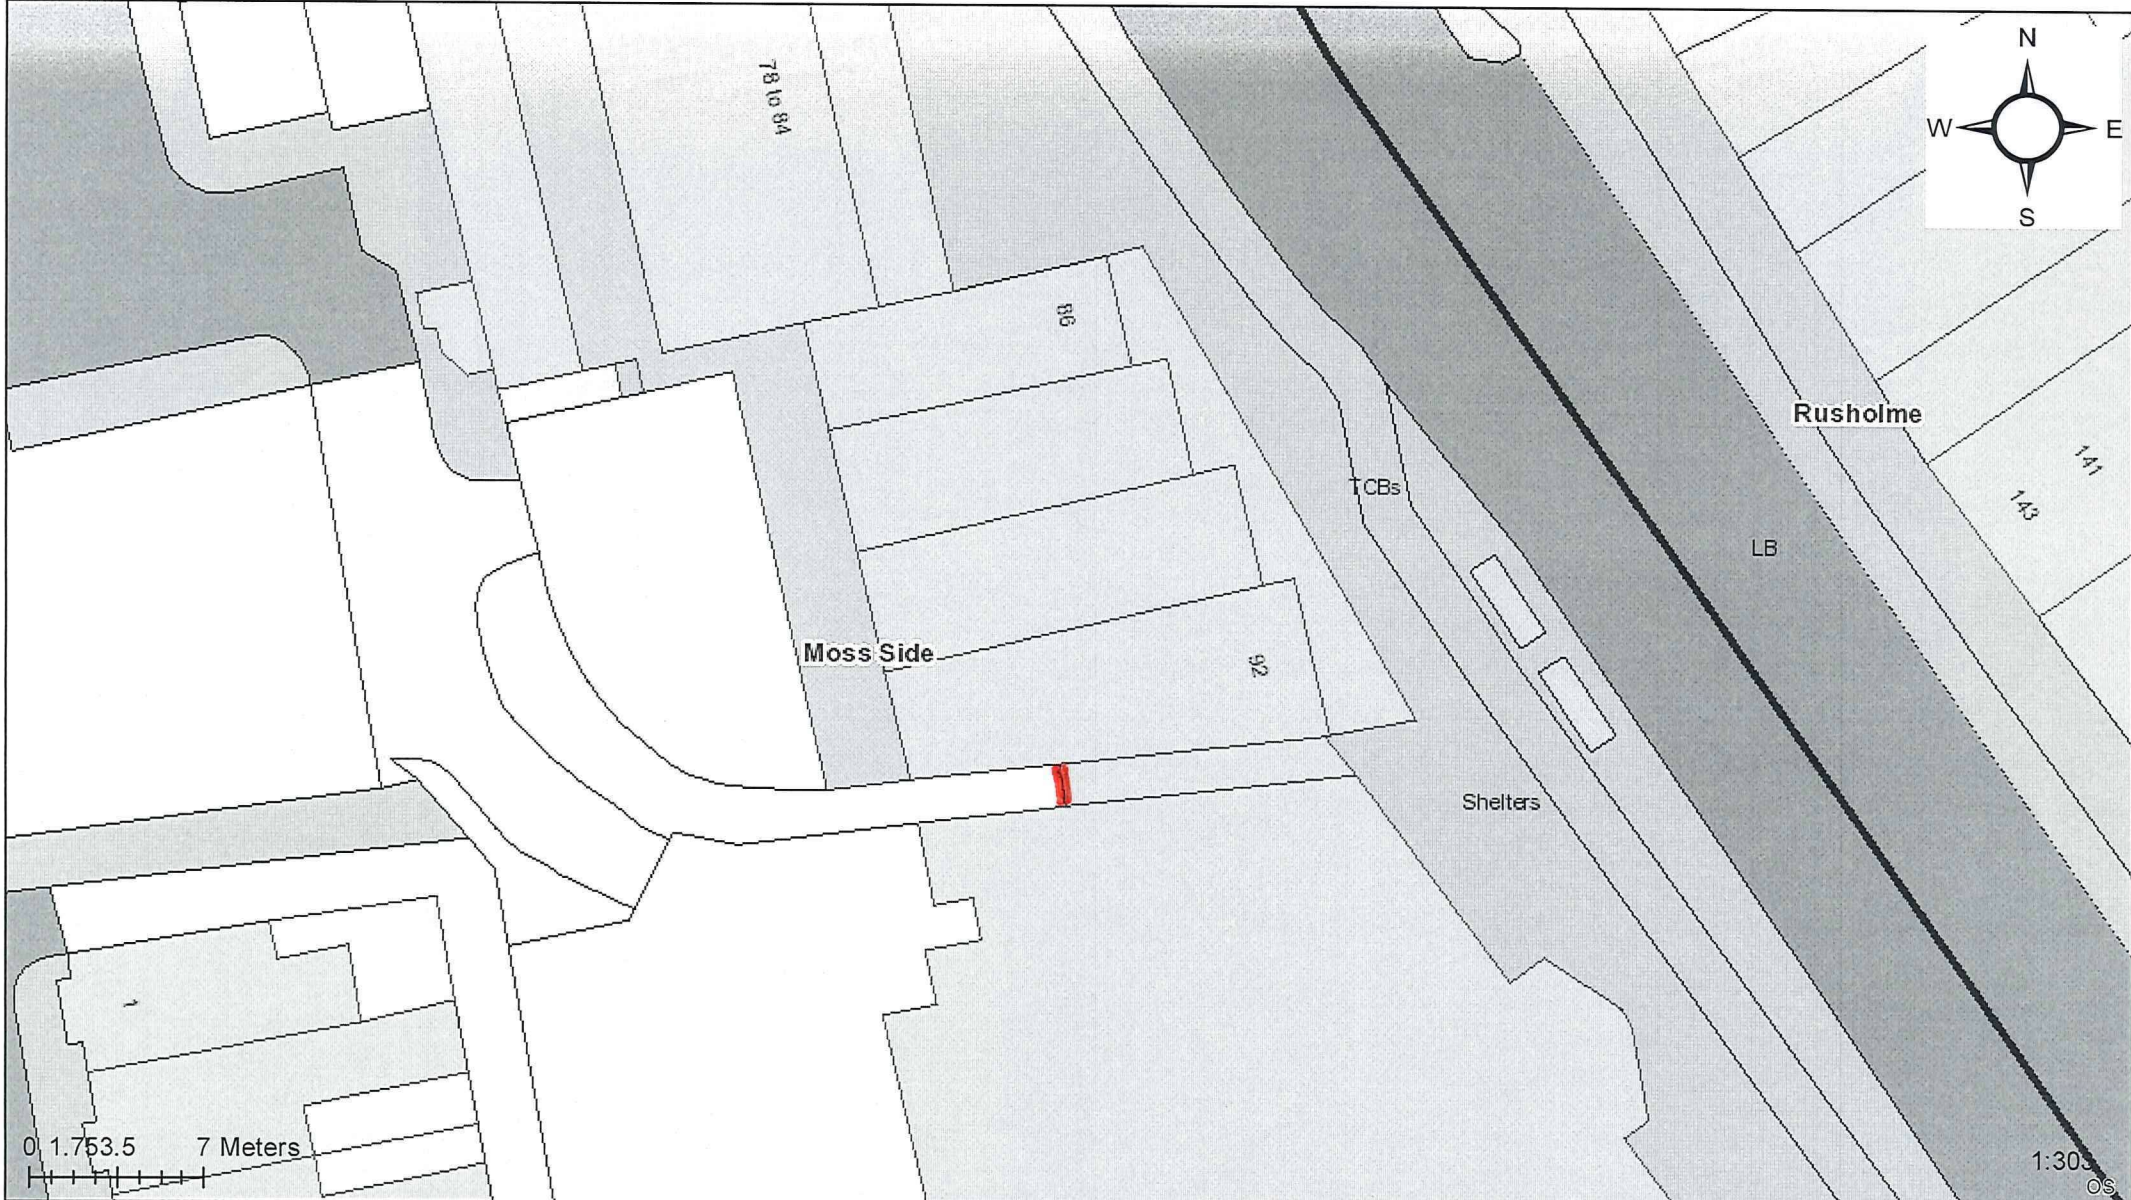

1:303
**PLAN FOR IDENTIFICATION
PURPOSES ONLY**

Manchester City Council
P.O. Box 532
Manchester M60 2LA



 = Proposed location of gate.