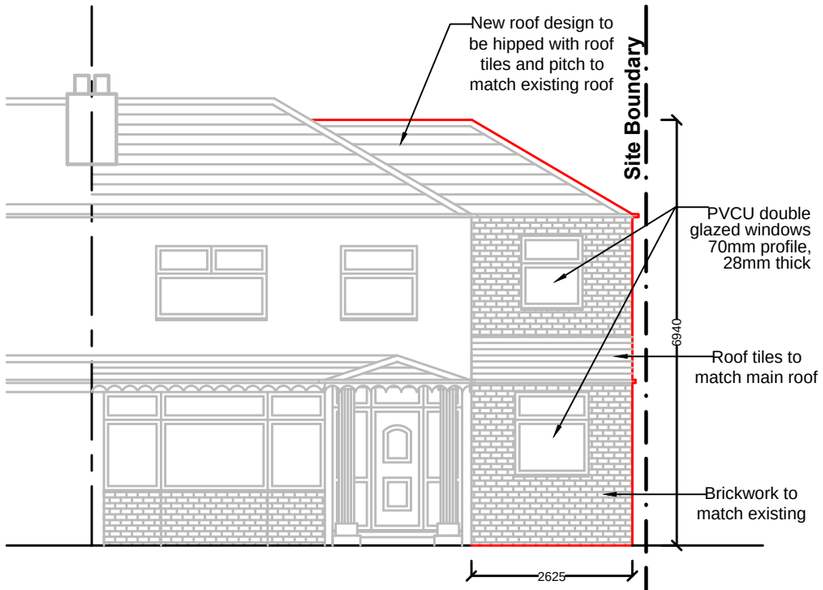

Proposed Front Elevation

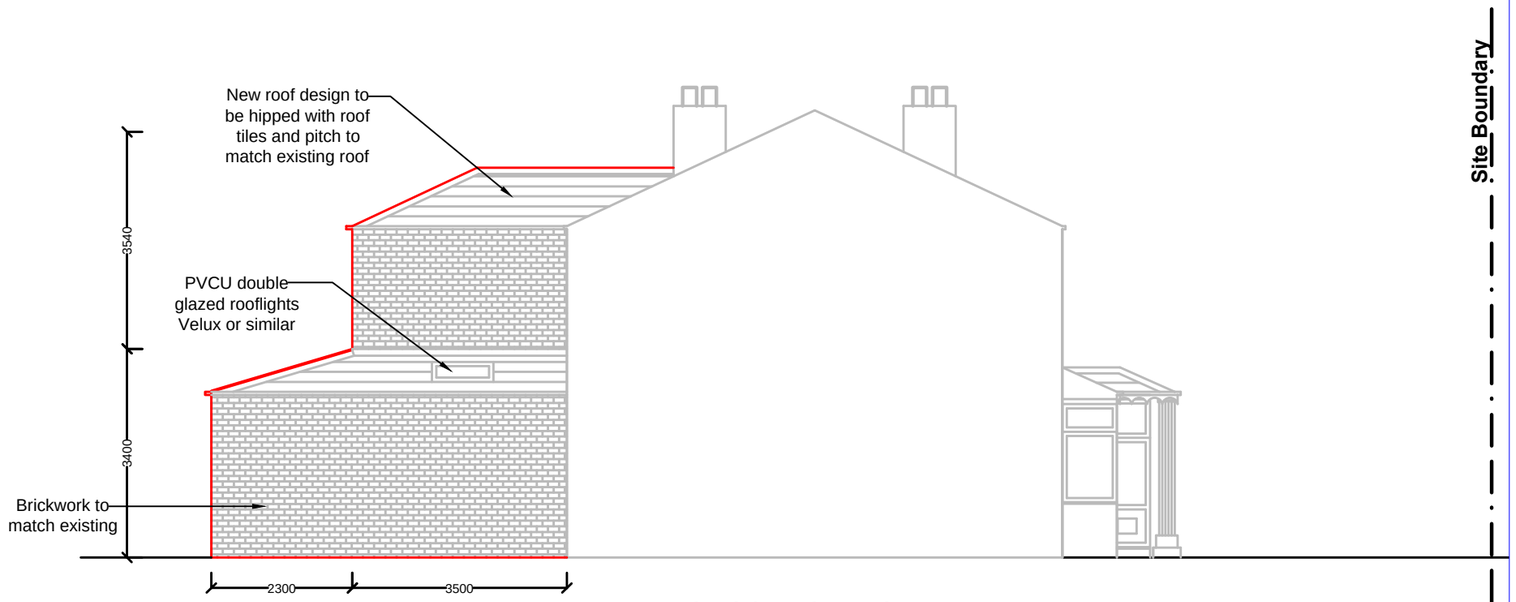

Proposed Side Elevation

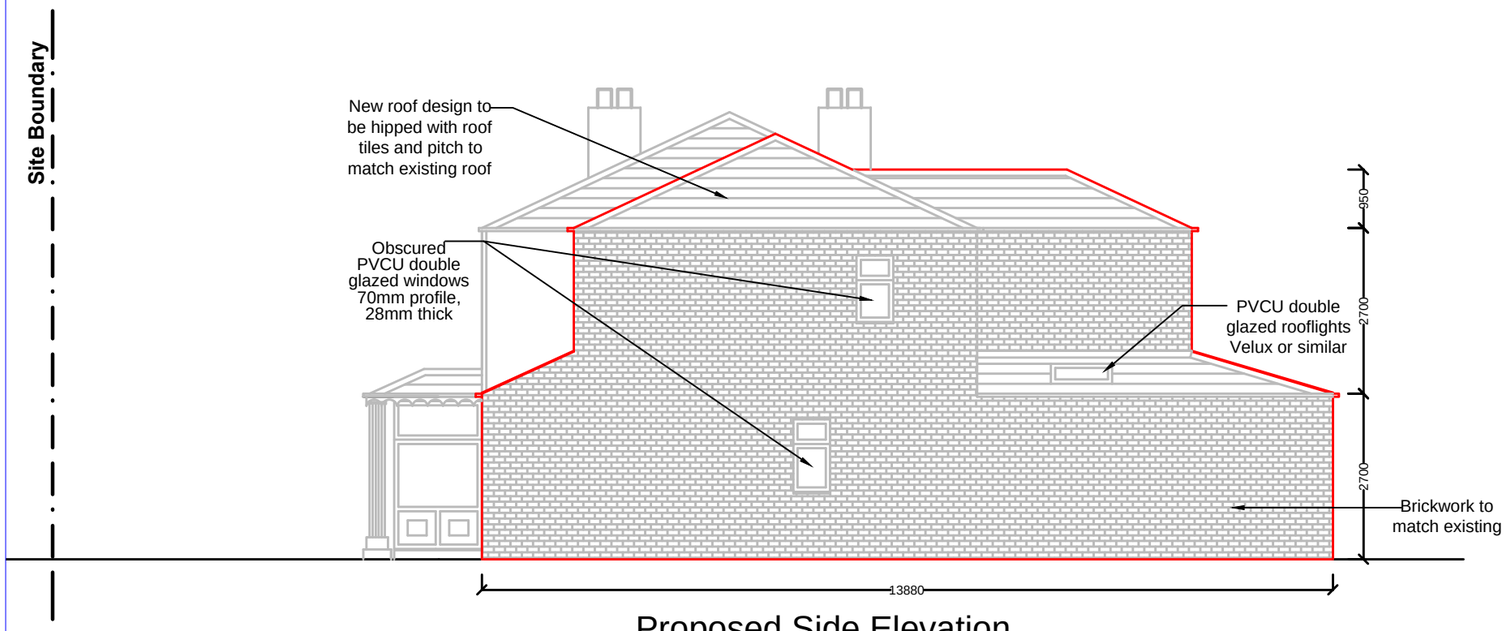

Proposed Side Elevation

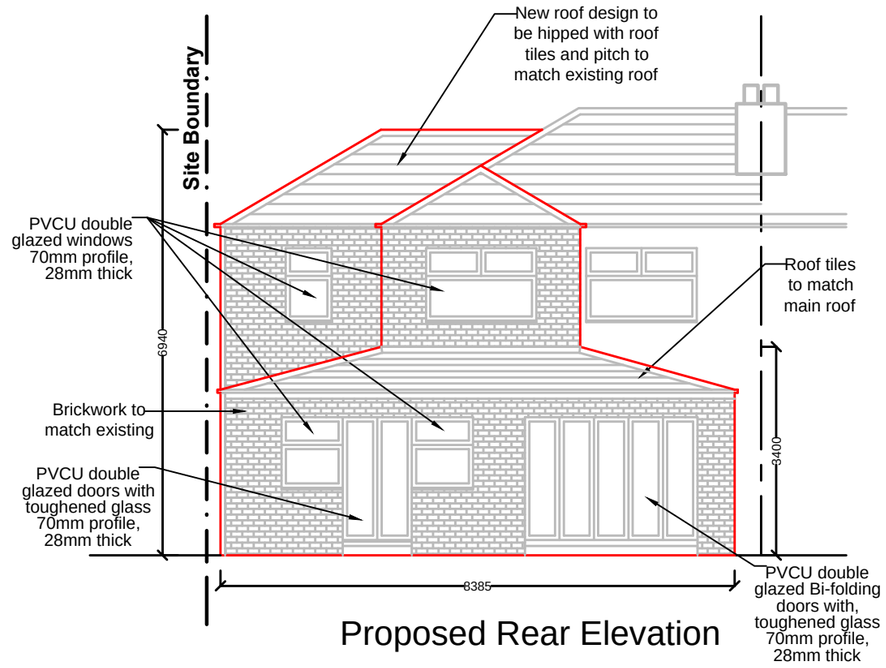

Proposed Rear Elevation

Mohammed Khan
BSc (Hons) MCIOB MNAEA
Chartered Construction Manager & Property Consultant
Ash 4 Homes, Pure Offices, Brooks Drive, Cheadle Royal Business Park, Cheadle, SK8 3TD, Tel: 0161 428 8652 Mobile: 07890 269580

Project Name:
Proposed extension to the side and rear.

Drawing Name:
Proposed Elevations

Project Address:
34 Lambton Road,
Chorlton,
Manchester, M21 0YJ

Project Ref:	MK/012102
Date:	13.04.21
Scale:	1:100
Paper Size:	A3

Sheet: 05

Rev: 01