
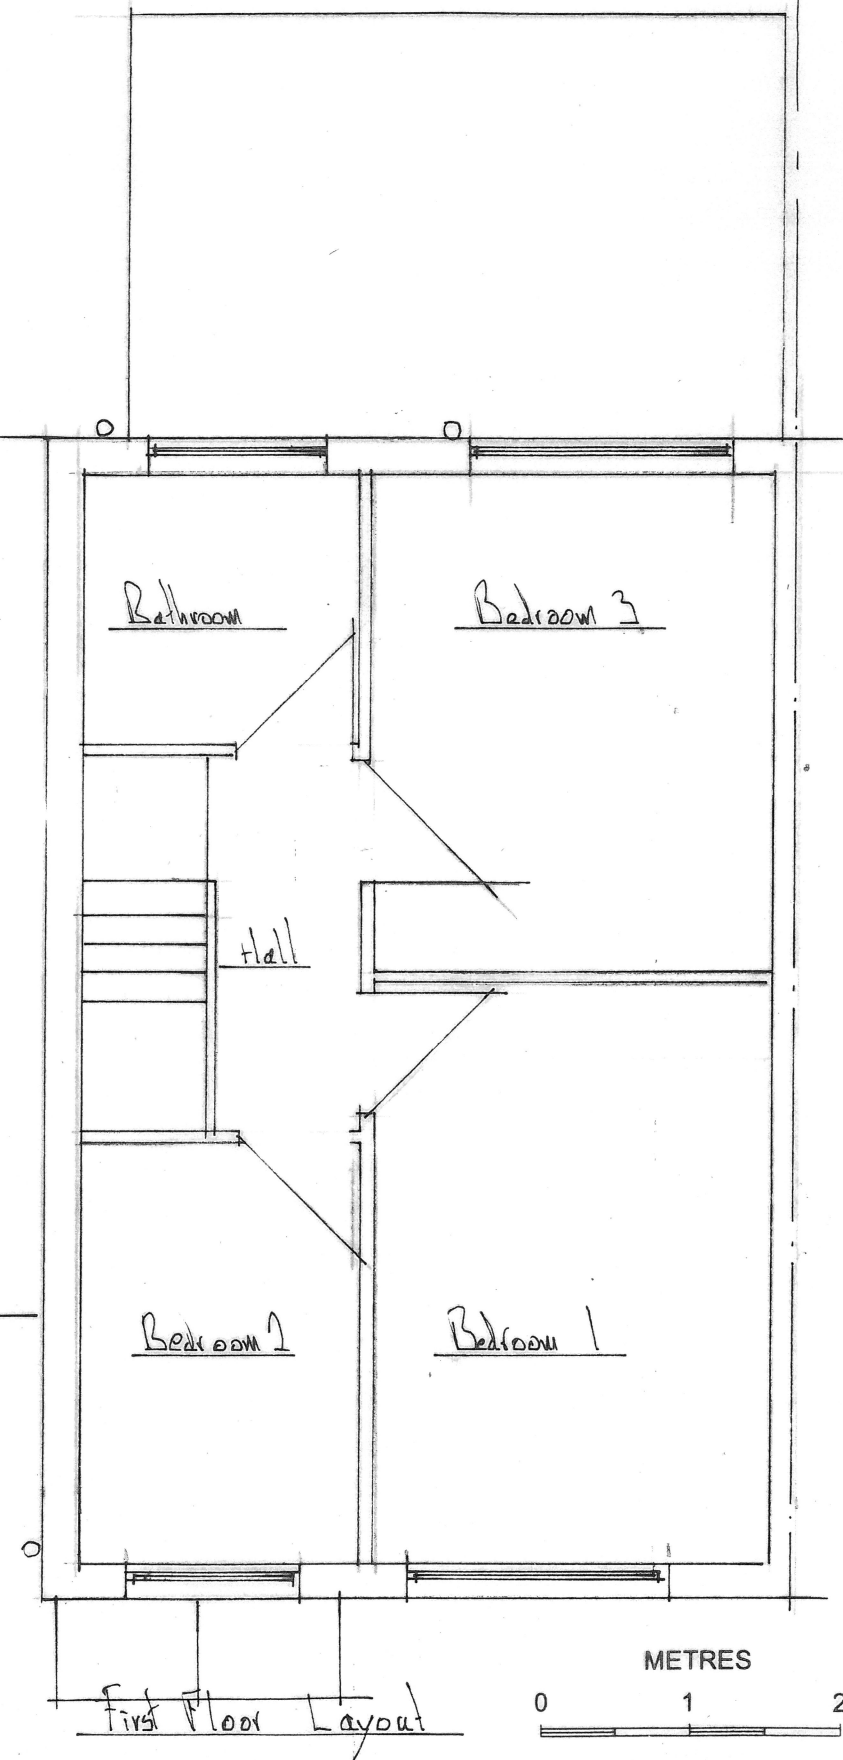


REV	DATE	AMENDMENTS	INT
Harry Jackson Surveyors Limited Unit 4A Farnworth Park Industrial Estate Wellington Street, Farnworth, Bolton BL4 7BY Tel: 01204 701740 Mobile: 07931 321879			
CLIENT	Mr & Mrs Taylor		
ADDRESS	30 Allen Roberts Ct Blackley Manchester M9 8AL		
PROJECT	Side Two Storey Extension		
TITLE	Building Regulations and Town Country Planning		
DRAWING NO BL/51/30A/12	REV A		
SCALES	DATE 14/11/2022		
DRAWN BY HJ	SHEET SIZE A3		
CHECKED BY JJ	COPYRIGHT ©		

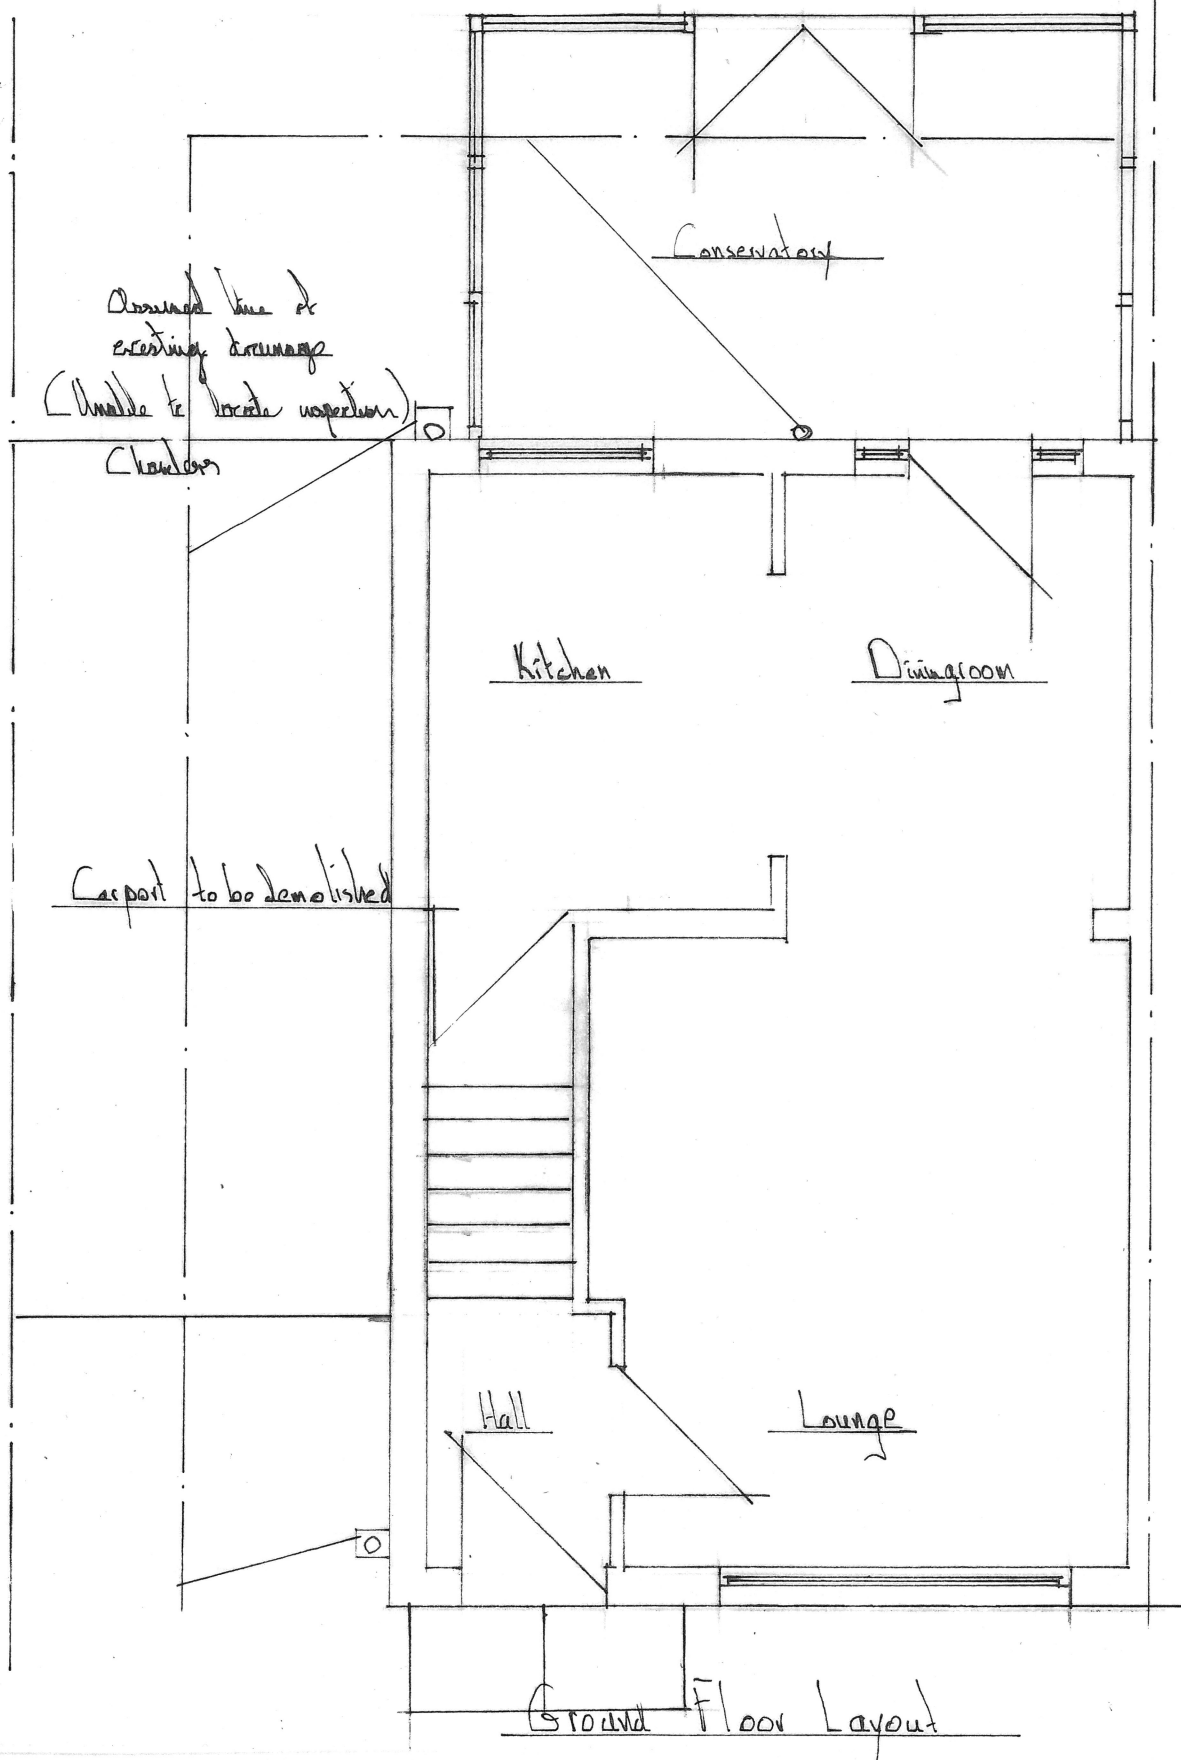

METRES
0 1 2

SCALE 1:50

METRES
0 1 2

SCALE 1:100

REV	DATE	AMENDMENTS	INT
Harry Jackson Surveyors Limited Unit 4A Farnworth Park Industrial Estate Wellington Street, Farnworth, Bolton BL4 7BY Tel: 01204 701740 Mobile: 07931 321879			
CLIENT	Mr + Mrs Taylor		
ADDRESS	30 Allan Roberts C.I. Blackley Manchester M9 8AL		
PROJECT	Side Two Storey Extension		
TITLE	Building Regulations and Town Council Planning		
DRAWING NO	21/11/30/11	REV	
SCALES	DATE 14/11/2022		
DRAWN BY	HS	SHEET SIZE	A3
CHECKED BY	JJ	COPYRIGHT	©