


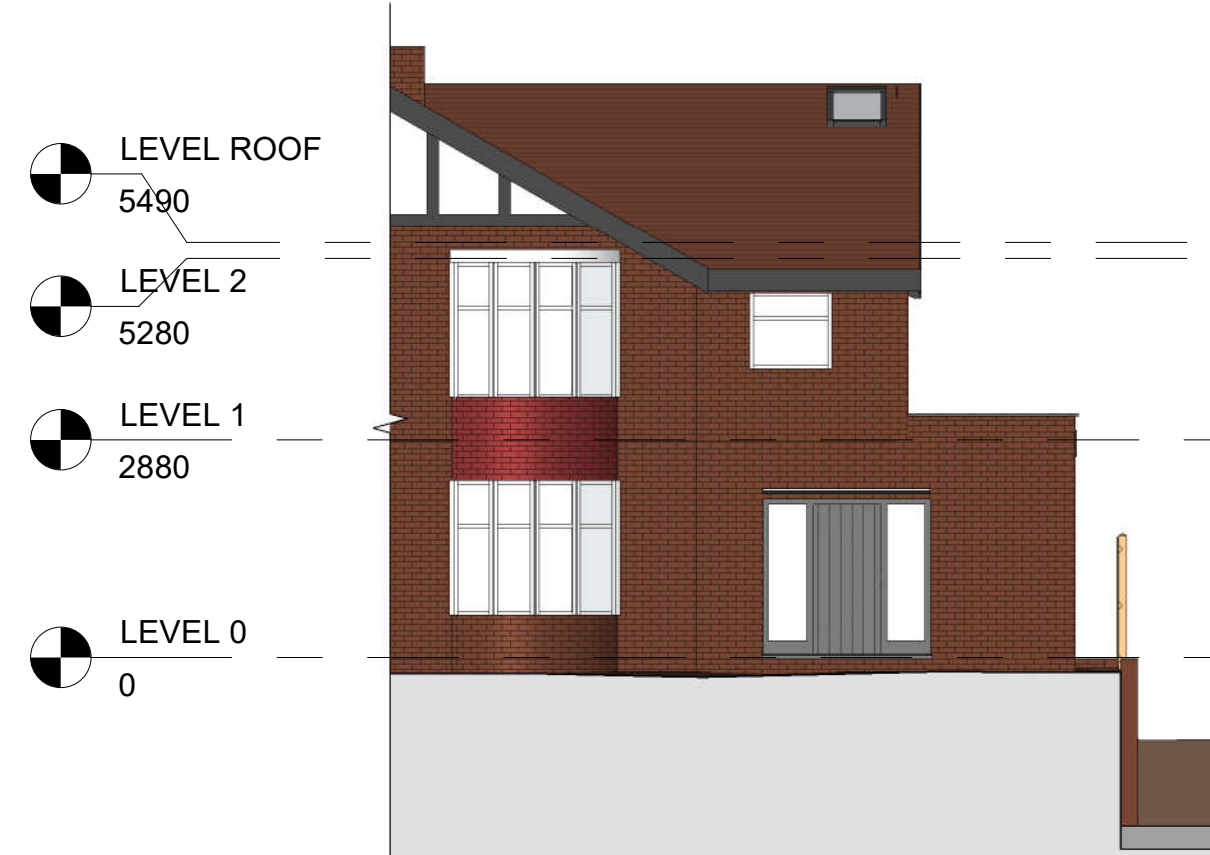


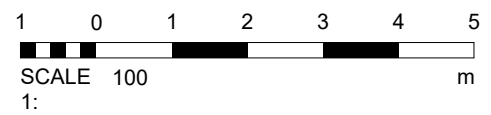

1 Front - Proposed
1 : 100

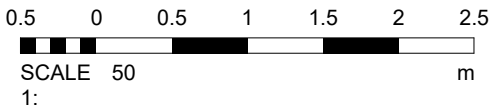


2 Left Side - Proposed
1 : 100

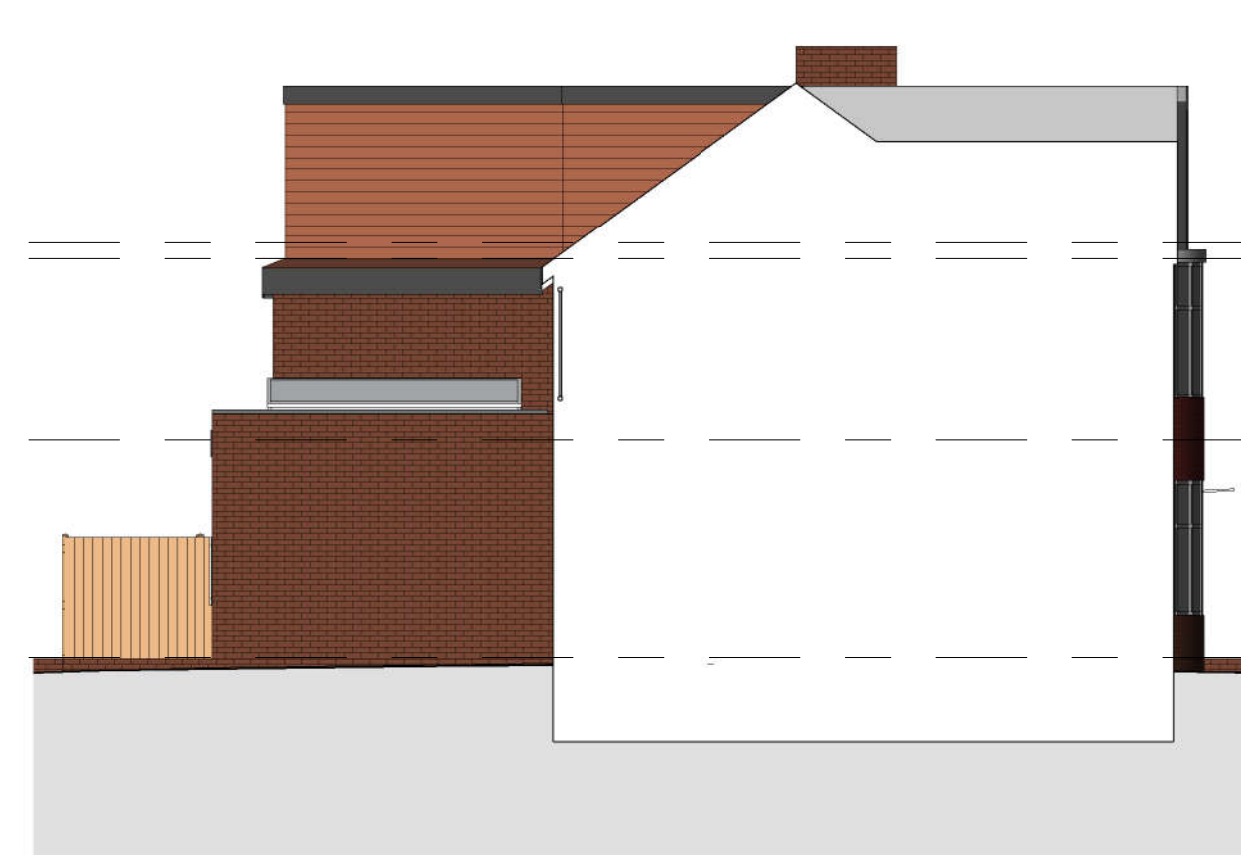


3 Rear - Proposed
1 : 100




4 Right Side - Proposed
1 : 100

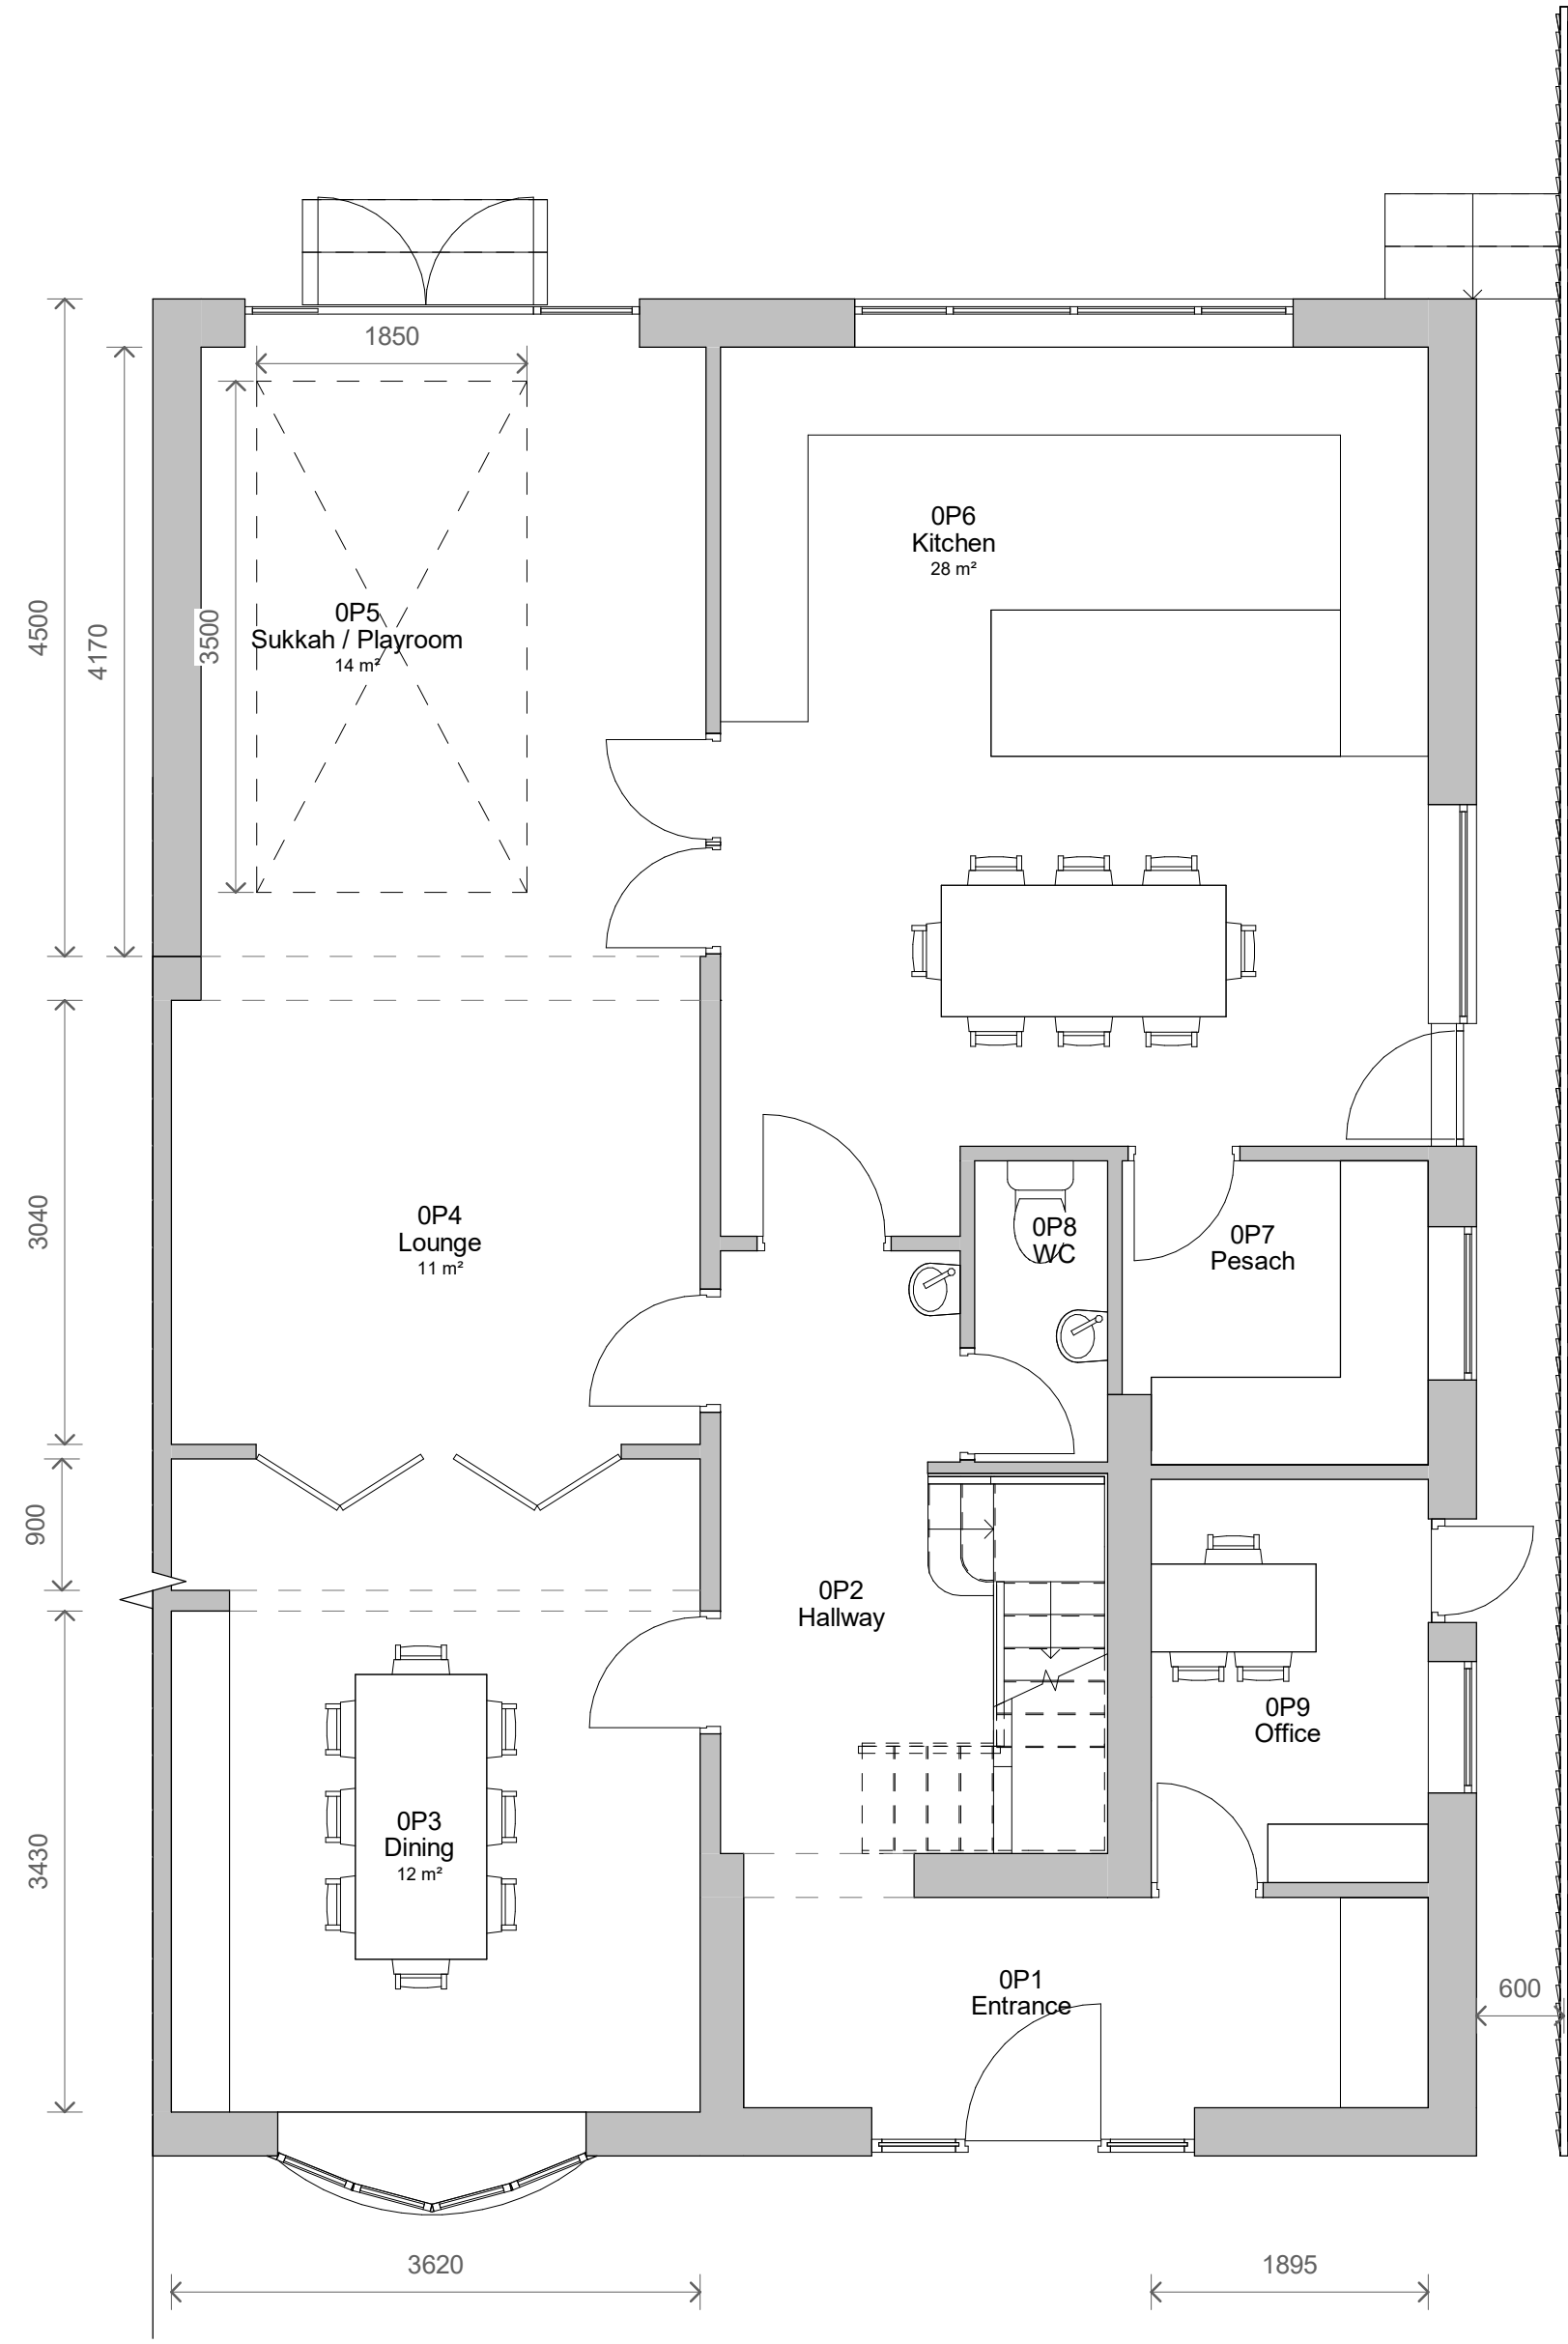

5 Level 0 - Proposed
1 : 50

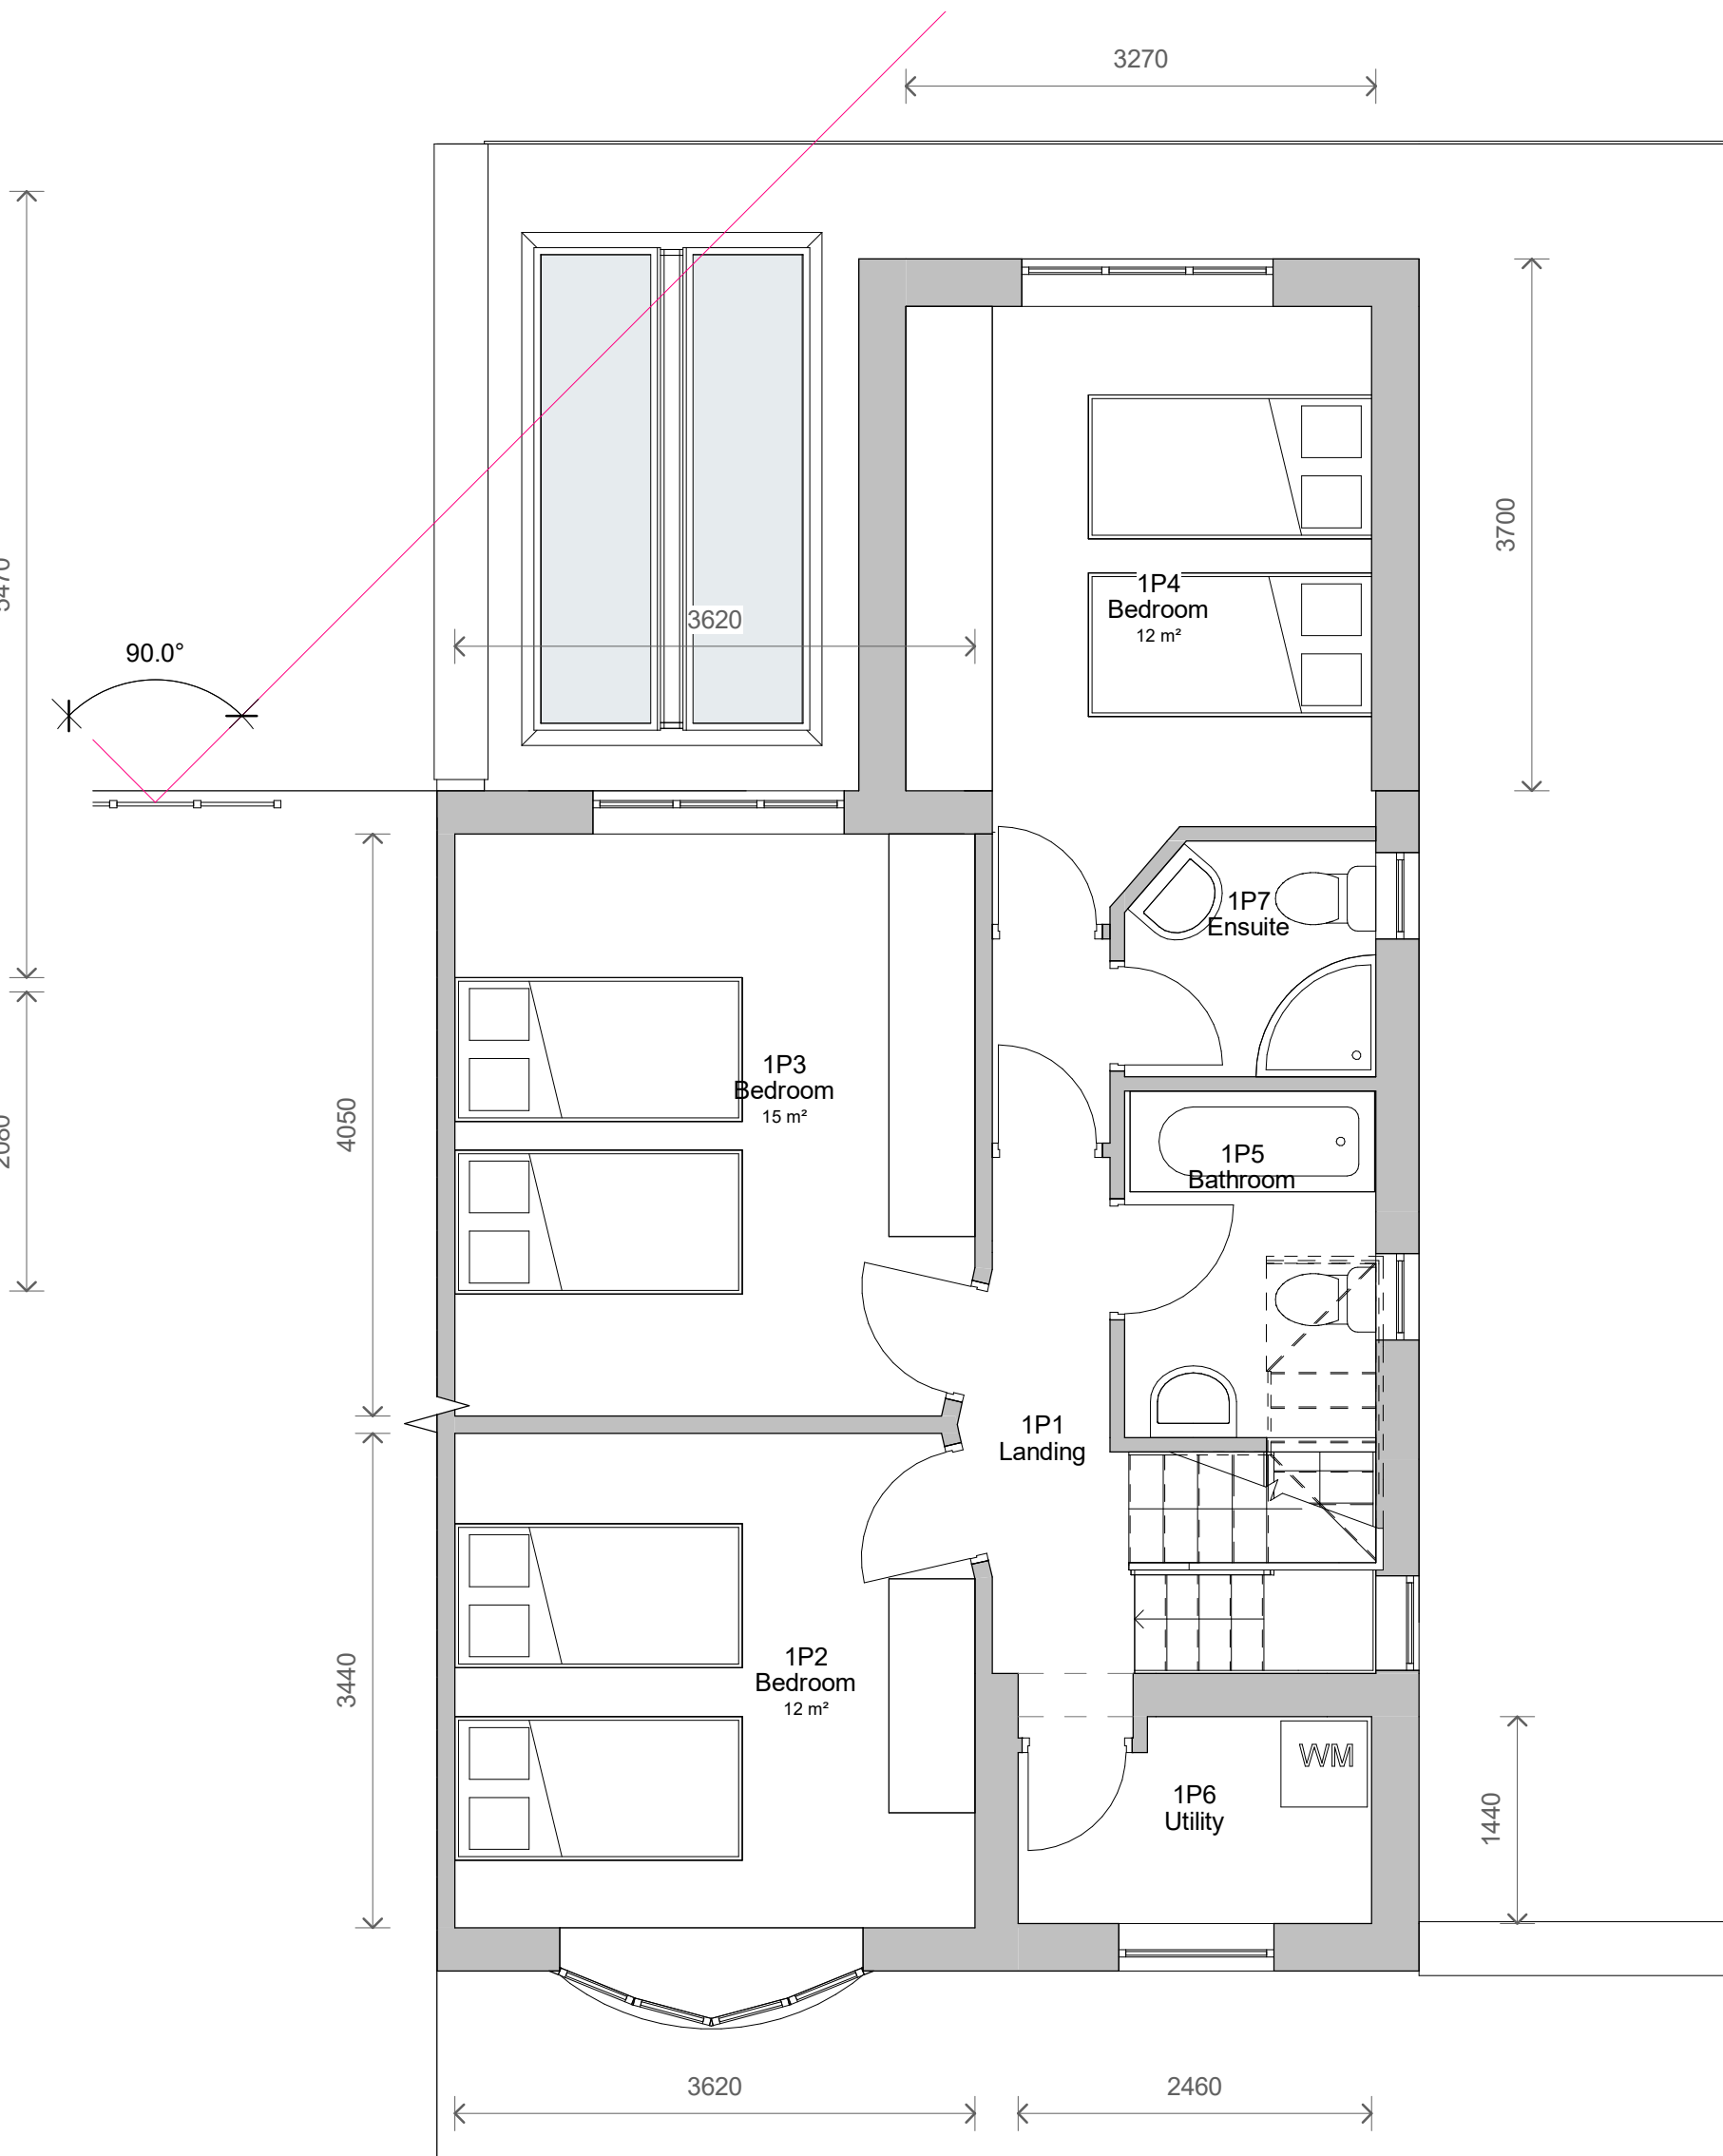

6 Level 1 - Proposed
1 : 50

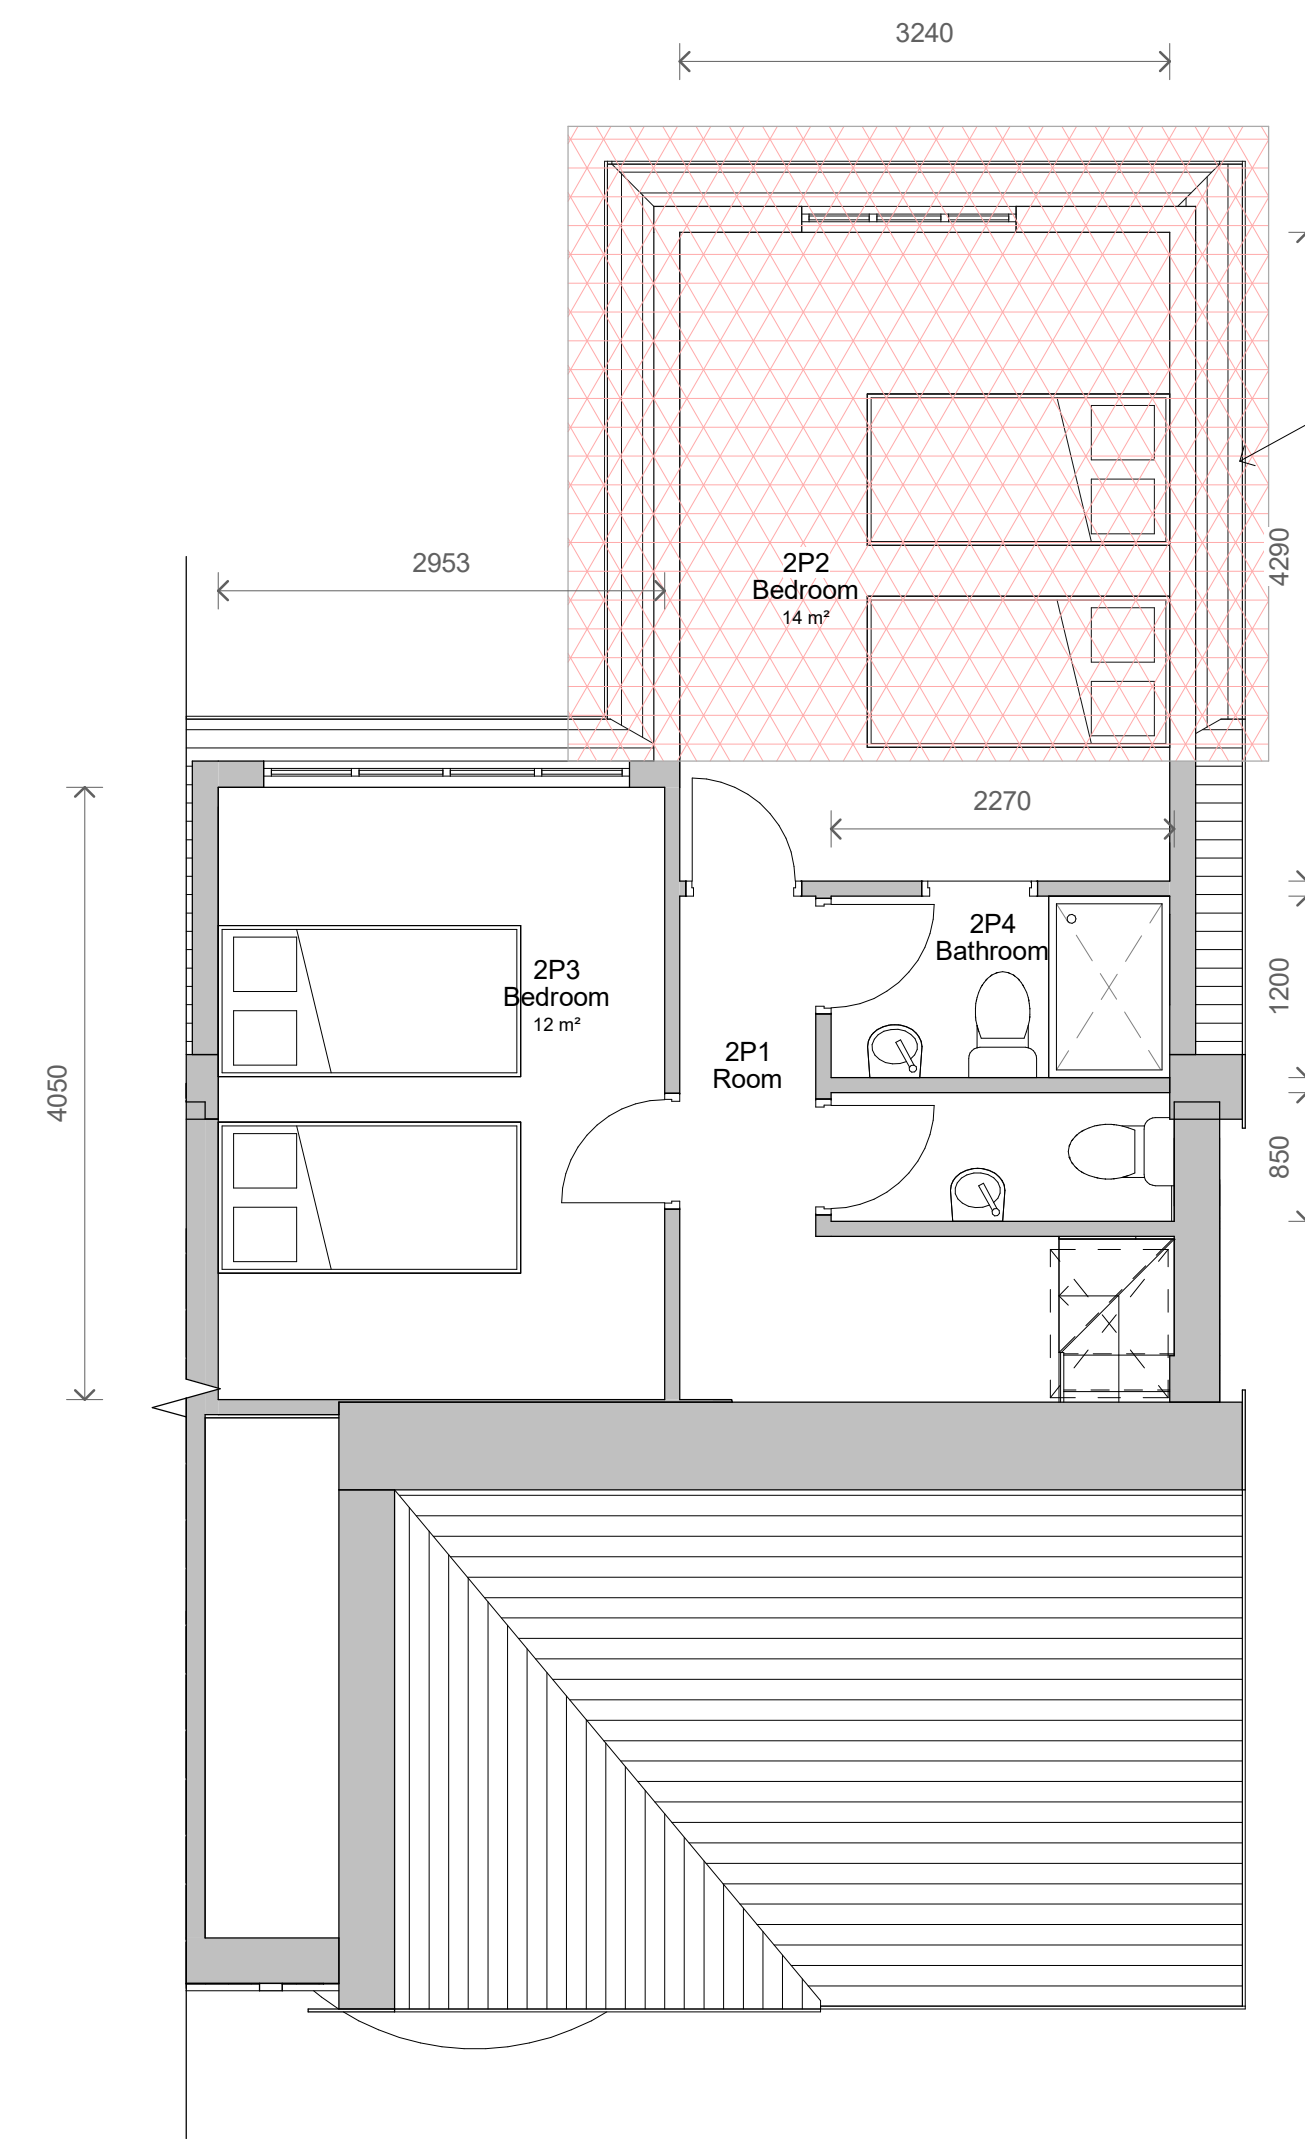

7 Level 2 - Proposed
1 : 50

Variation of condition 2 - Extend Rear Dormer

6	Revised Design	03/06/2022
5	Revised Design	17/05/2022
4	Revised Design	04/05/2022
3	Revised Design	31/03/2022
2	Revised Design	20/12/2021
1	Revised Design	15/11/2021
No.	Description	Date

PROJECT	11 Ardern Road	
TITLE	Proposed Plans and Elevations	
CLIENT	Rosenbaum	
STATUS	DESIGN	
DRAWN BY	DATE	SCALE (@ A1)
SG	02/11/2021	As indicated
PROJECT NUMBER	DRAWING NUMBER	REV
GSS21098	003	6
GOLD SKETCH		
S T U D I O S		
www.goldsketch.co.uk info@goldsketch.co.uk 0161 792 9595		
NOTES © COPYRIGHT ALL RIGHTS RESERVED. THIS DRAWING IS NOT TO BE REPRODUCED WITHOUT WRITTEN CONSENT. DRAWING TO BE USED FOR THE STATUS INDICATED ONLY. ANY DISCREPANCIES TO BE REPORTED TO THE ALL DIMENSIONS ARE TO THE EXTERIOR FACE UNLESS OTHERWISE SPECIFIED. FOR OTHER PROJECTS TO THE EXTERIOR FACE UNLESS OTHERWISE SPECIFIED. LEGISLATION, RELEVANT CODES OF PRACTICE AND BRITISH STANDARDS. ALL DIMENSIONS ON THIS DRAWING ARE IN MILLIMETERS UNLESS OTHERWISE STATED.		