



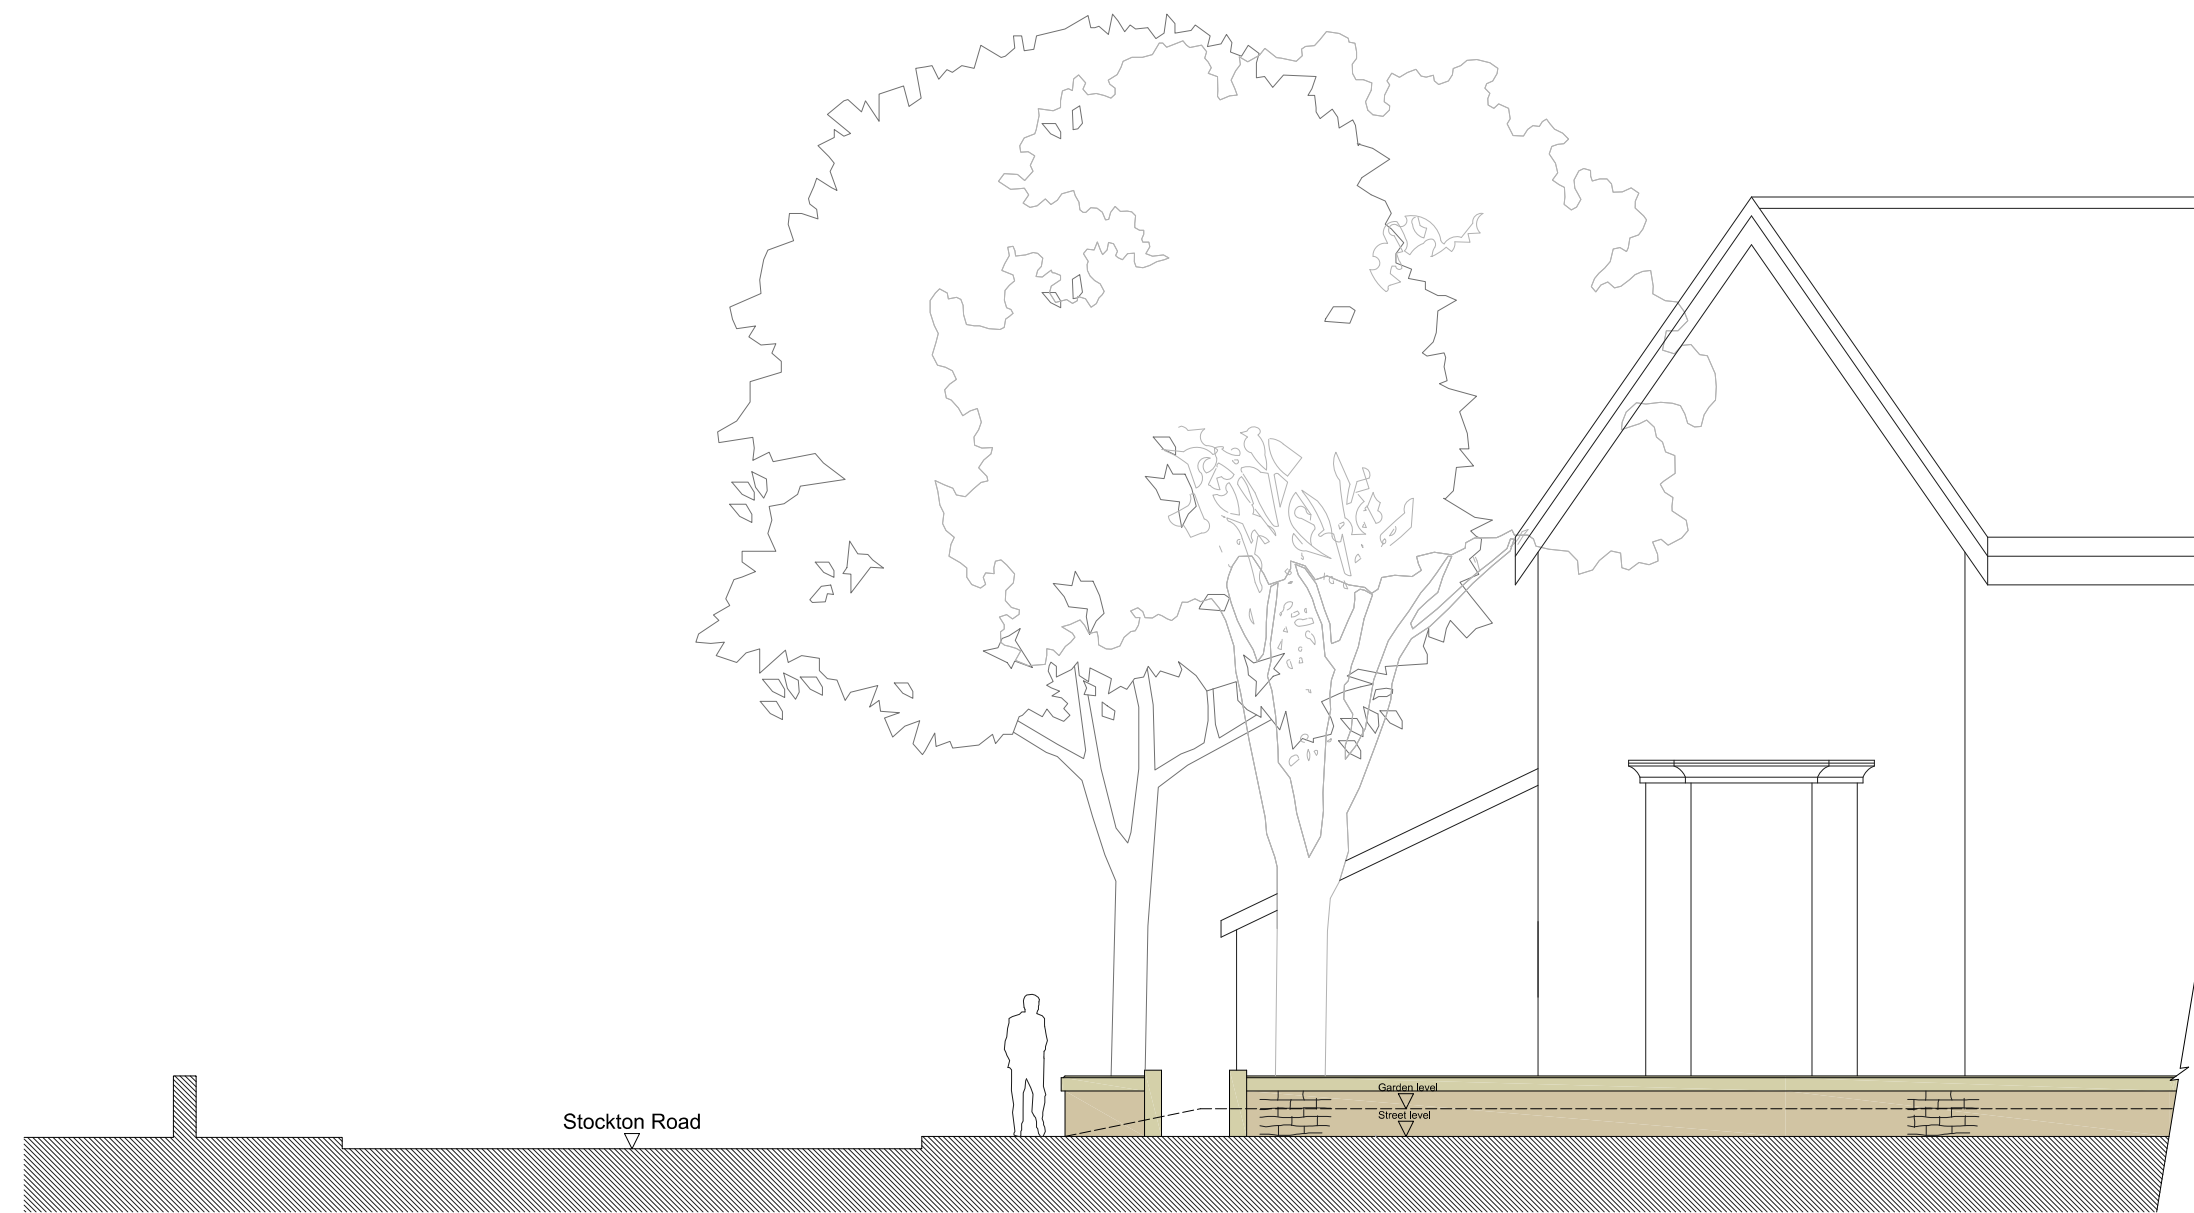

0 5 10

1-100 Scale Bar (metres)

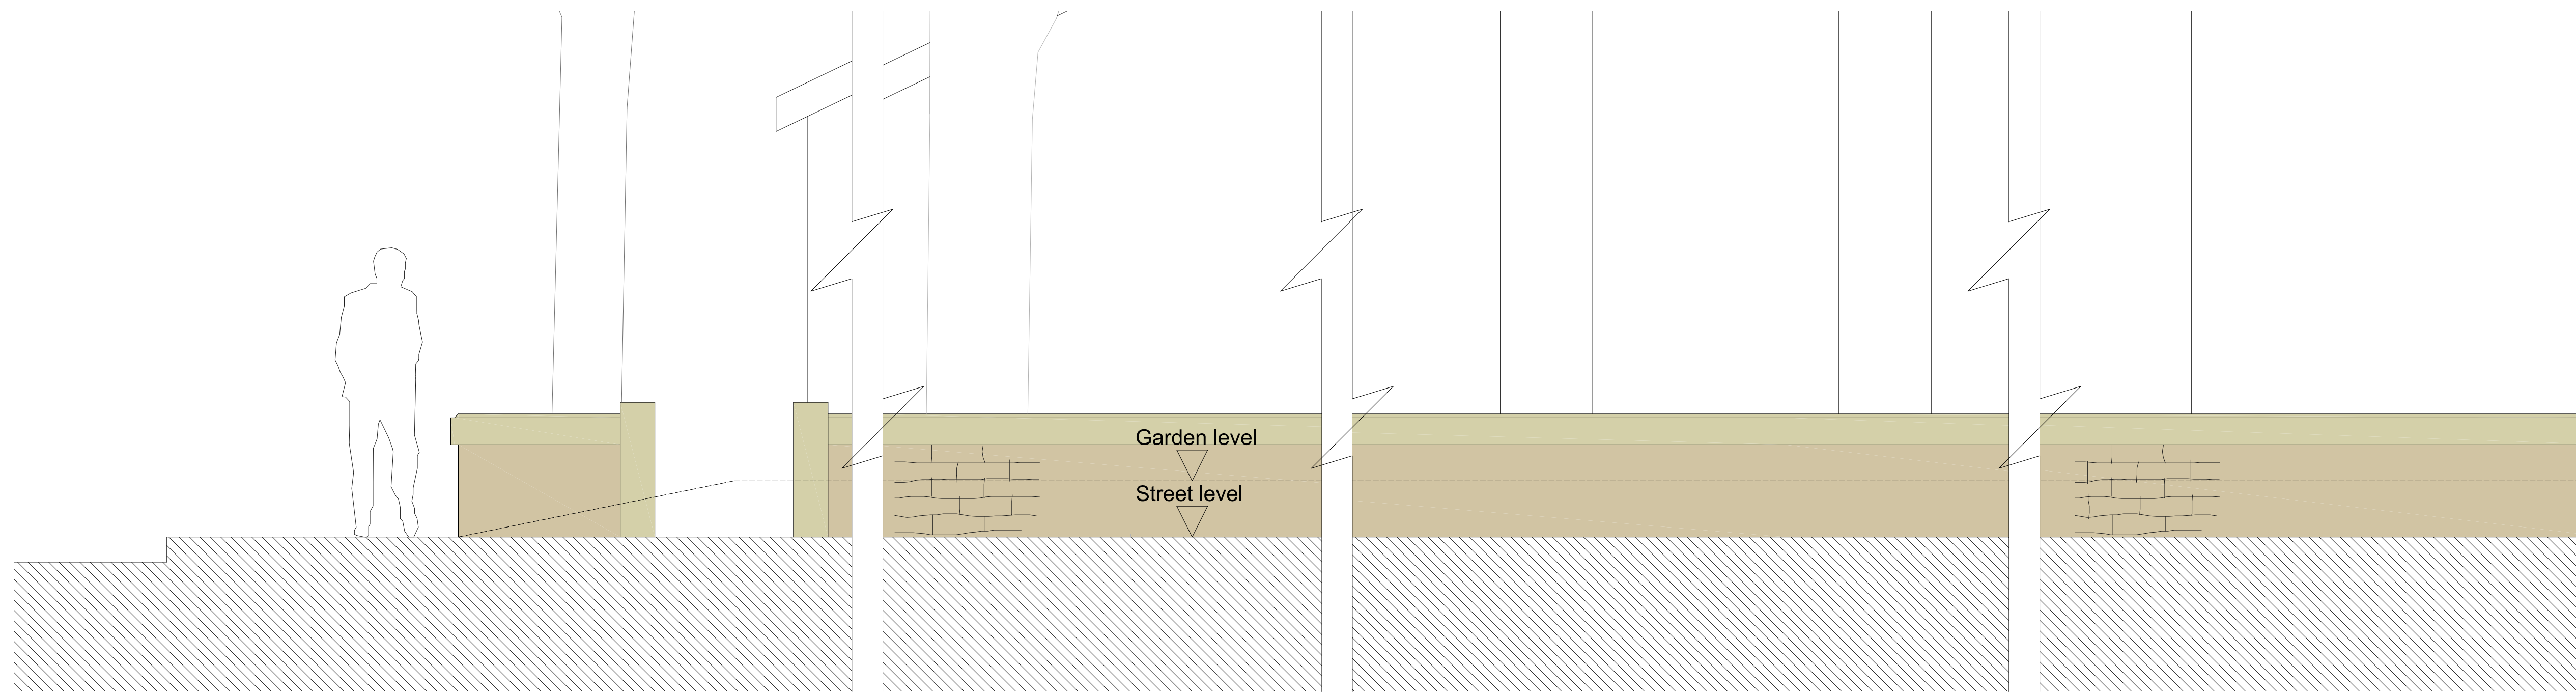

1-25 Scale Bar (metres)

REV	DATE	AMENDMENT	BY	CHKD
-----	------	-----------	----	------

PROJECT:	61 High Lane, Chorlton		
CLIENT:	Mr J. Kennedy		
DRAWING:	Existing Street Scene - High Lane		
DRAWN BY:	GC	CHECKED BY:	--
	DATE:	SCALE:	
	02/07/2021	1:100 & 1:25 @ A1	
TATUS:	Planning		
	DRAWING No:	REVISION:	
	1000-X-901		

E-MAIL: gc_cormode@outlook.com