

rear

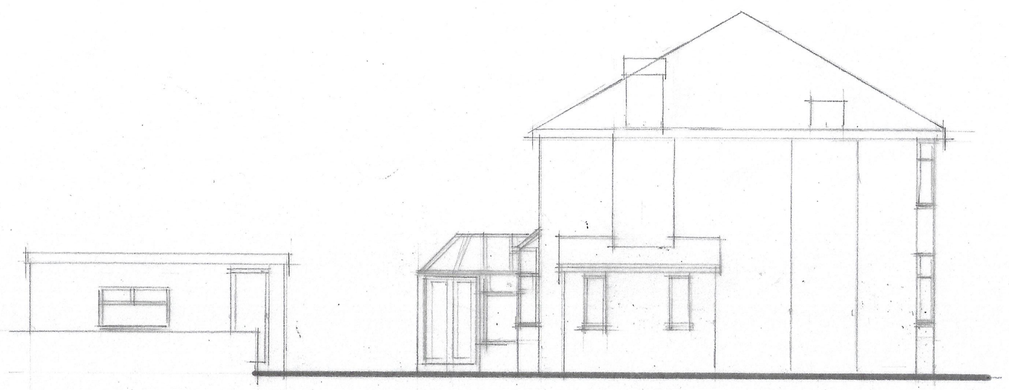

side



front

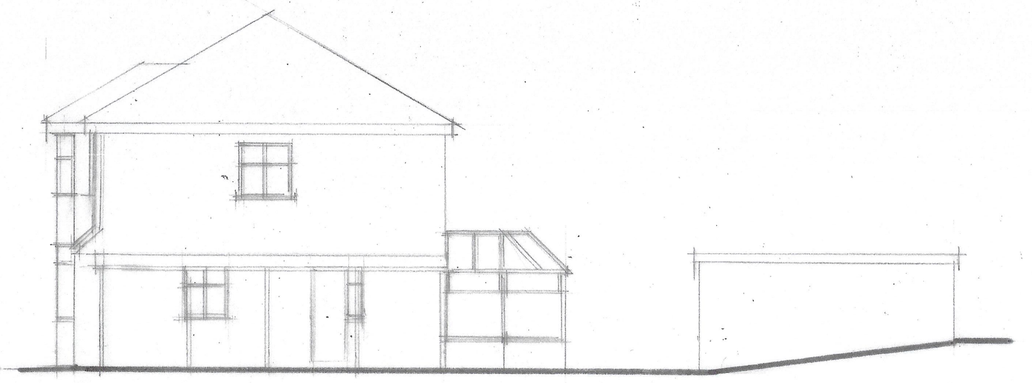

side

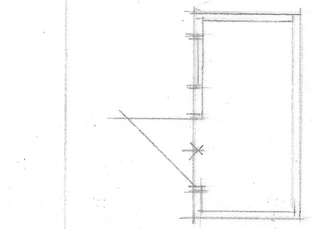

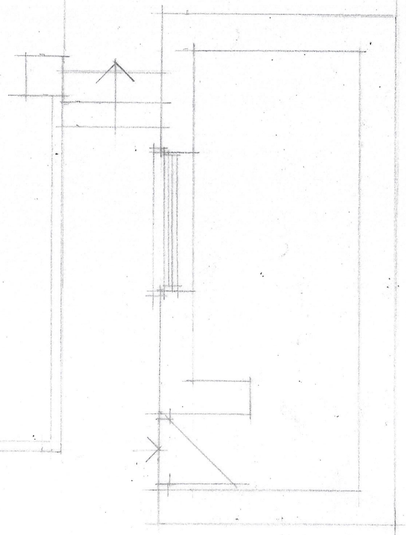

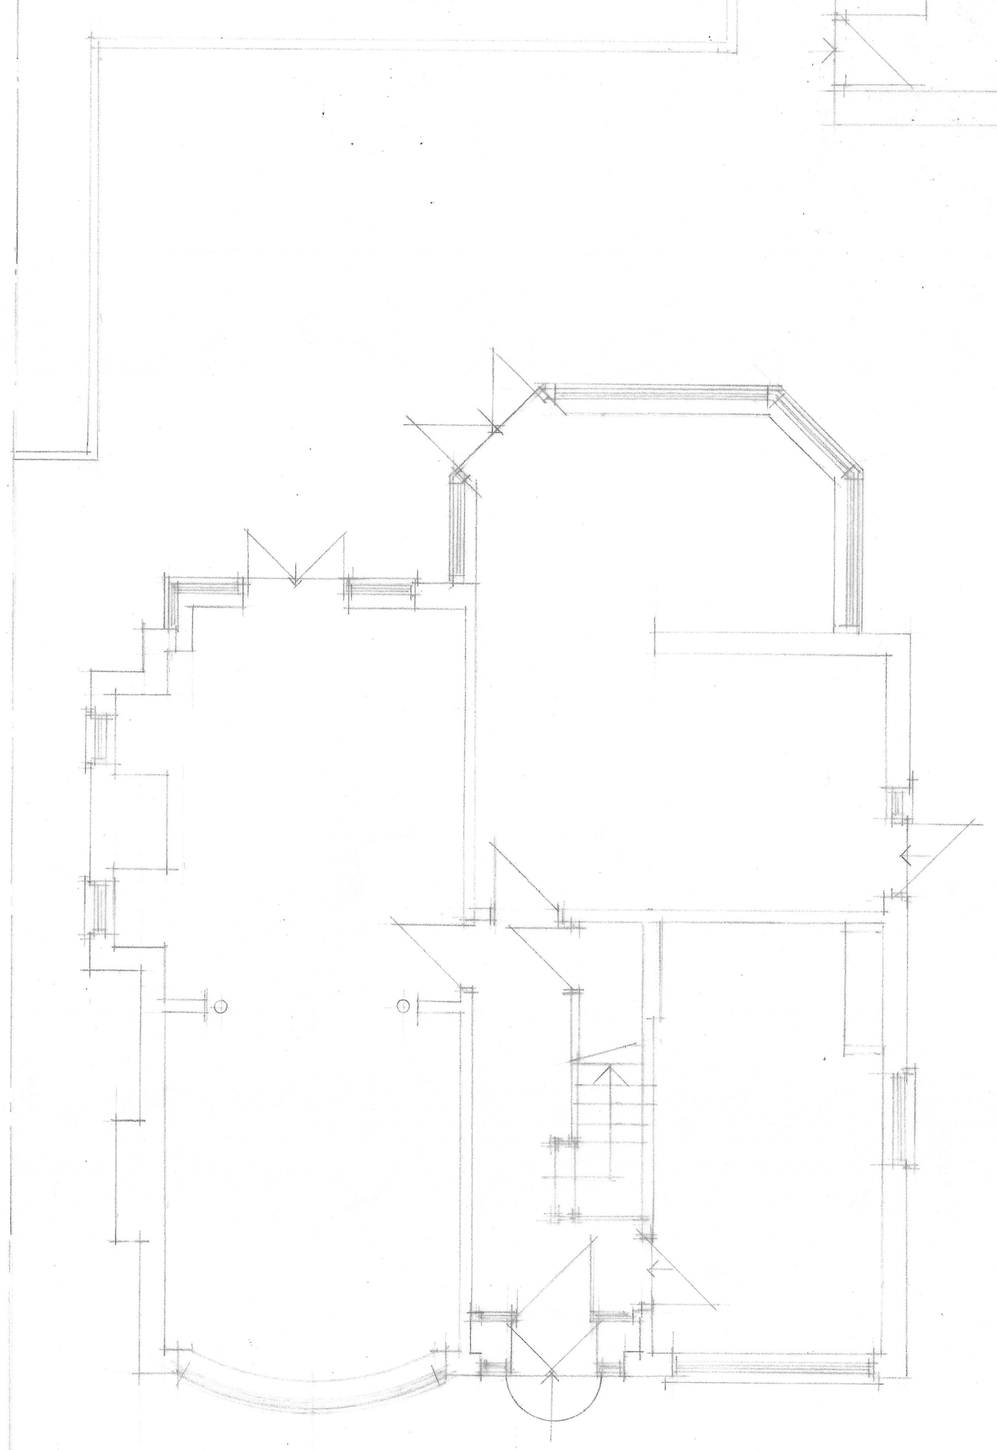

GROUND

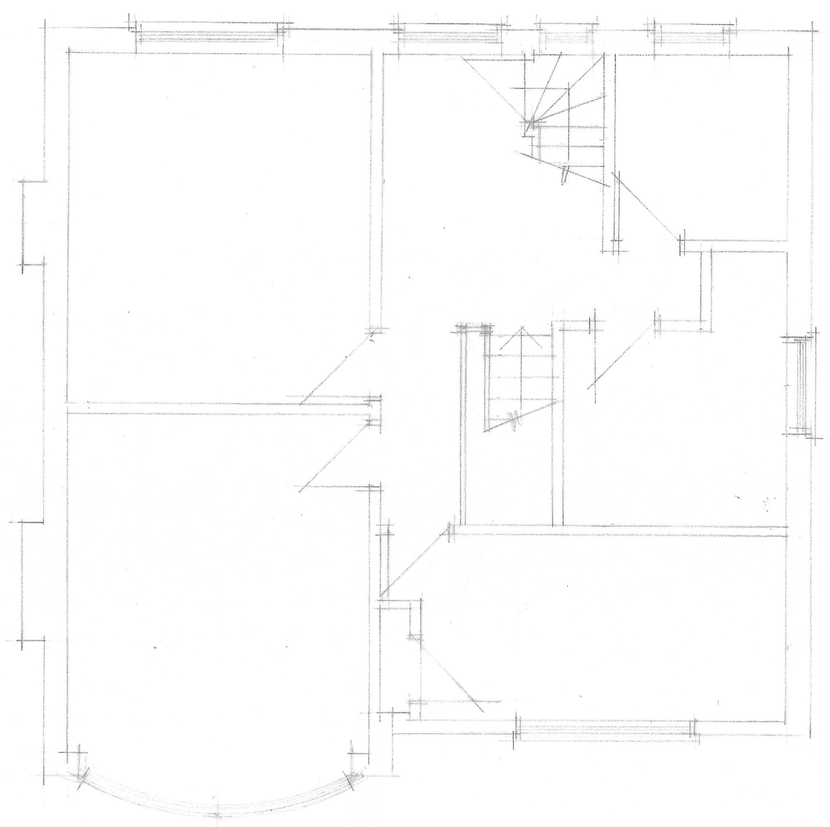

FIRST

CLIENT
MR M ALI
195 VICTORIA AVENUE EAST
BLACKLEY M9 7HW

JOB TITLE
PROPOSED GROUND FLOOR SIDE ONE & TWO STOREY REAR EXTENSIONS

DRG. TITLE
PLANS AND ELEVATIONS AS EXISTING

HOLBOROW + ORMESHER Limited

architectural & interior design

Station House
Adams Hill
Knutsford
Cheshire WA16 6DN

telephone : 01565 652275
fax : 01565 750501

ISSUE	ORIGINAL	1	2	3	4	5	6	7
REVISION								
DATE								
DRAWN								
CHECKED								
APPROVED								

SCALE 1:50 & 1:100 at A1

DRAWING NUMBER 2159/21/01

M 512650 R