

SD denotes self contained smoke alarm to BS 5446 : Part 1 mains operated and permanently wired to a separately fused circuit at the distribution board; alarm also to have battery back up; alarm to be interconnect with any other alarms in the same dwellinghouse; wiring to be standard IEE regulations but need not be 'pyrotechnic'.


The Electrical & Mechanical works shown in this drawing package is an initial indication of client requirements and it is the responsibility of specialist(s) employed by the client/builder to design, supply, install the works and provide operating & maintenance instructions/manuals/files/records & installation certificates for the works. All works to be in accord with Building Regulations.

All electrical work will be designed, installed, inspected & tested by a person competent to do so. Prior to completion of the works the Local Authority will require be satisfied that: An electrical installation certificate issued under a "Competent Person" scheme has been issued. Appropriate certificates & forms to BS7671 to be provided.

All works in connection with gas shall only be undertaken by a GAS SAFE registered installer. Any new and replacement natural gas & LPG boilers to have a minimum SEDBUK rating of 90%. Radiators to be fitted with thermostatic valves.

* FD 20 * denotes fire door with 'integrity' of 20 minutes when tested to BS 476 : Part 22; frame to include intumescent seals as necessary in accord with test criteria: hinges to be steel or brass. Any glazing in door to be 6mm georgian wired glass (either cast or polished plate) and limited to 0.4m2 area.

* FD 20S * to be as above but also having smoke seals.

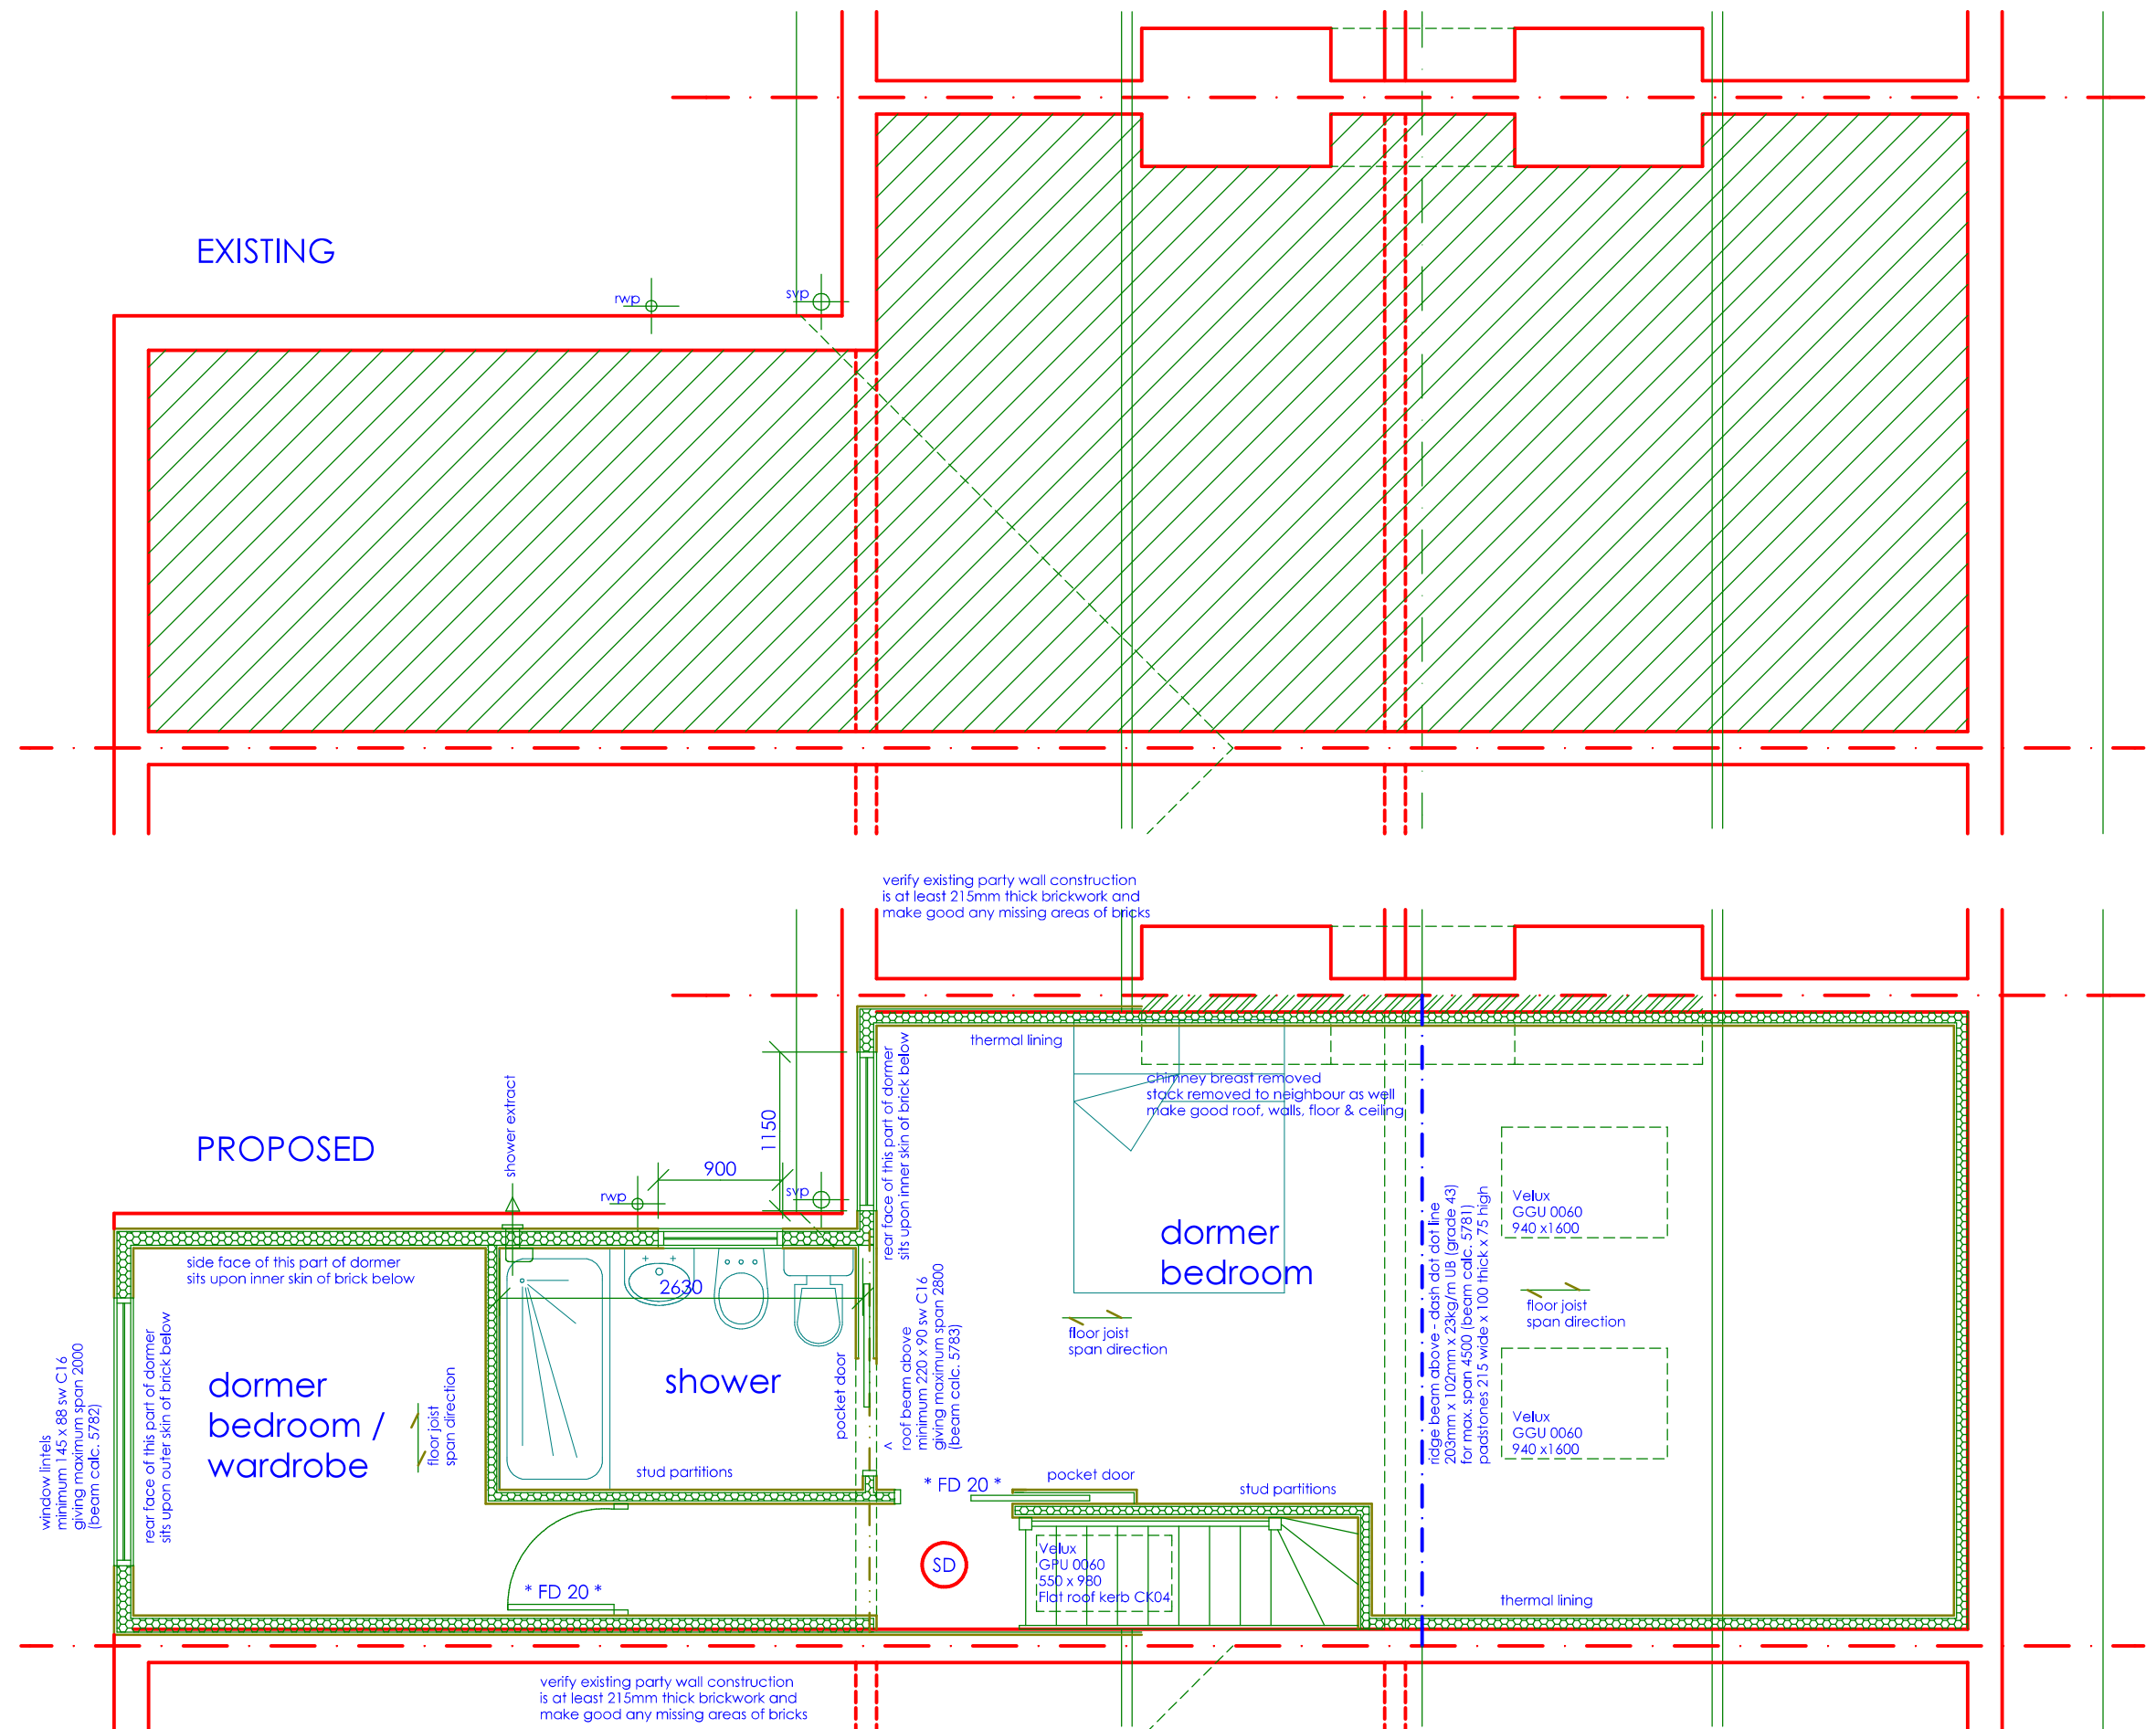

SD denotes self contained smoke alarm to BS 5446 : Part 1 mains operated and permanently wired to a separately fused circuit at the distribution board; alarm also to have battery back up; alarm to be interconnect with any other alarms in the same dwellinghouse; wiring to be standard IEE regulations but need not be 'pyrotechnic'.



The Electrical & Mechanical works shown in this drawing package is an initial indication of client requirements and it is the responsibility of specialist(s) employed by the client/builder to design, supply, install the works and provide operating & maintenance instructions/manuals/files/records & installation certificates for the works. All works to be in accord with Building Regulations.

All electrical work will be designed, installed, inspected & tested by a person competent to do so. Prior to completion of the works the Local Authority will require be satisfied that: An electrical installation certificate issued under a 'Competent Person' scheme has been issued. Appropriate certificates & forms to BS7671 to be provided.

All works in connection with gas shall only be undertaken by a GAS SAFE registered installer. Any new and replacement natural gas & LPG boilers to have a minimum SEDBUK rating of 90%. Radiators to be fitted with thermostatic valves.

* FD 20 * denotes fire door with 'integrity' of 20 minutes when tested to BS 476 : Part 22; frame to include intumescent seals as necessary in accord with test criteria; hinges to be steel or brass. Any glazing in door to be 6mm georgian wired glass (either cast or polished plate) and limited to 0.4m2 area.

* FD 20S * to be as above but also having smoke seals.

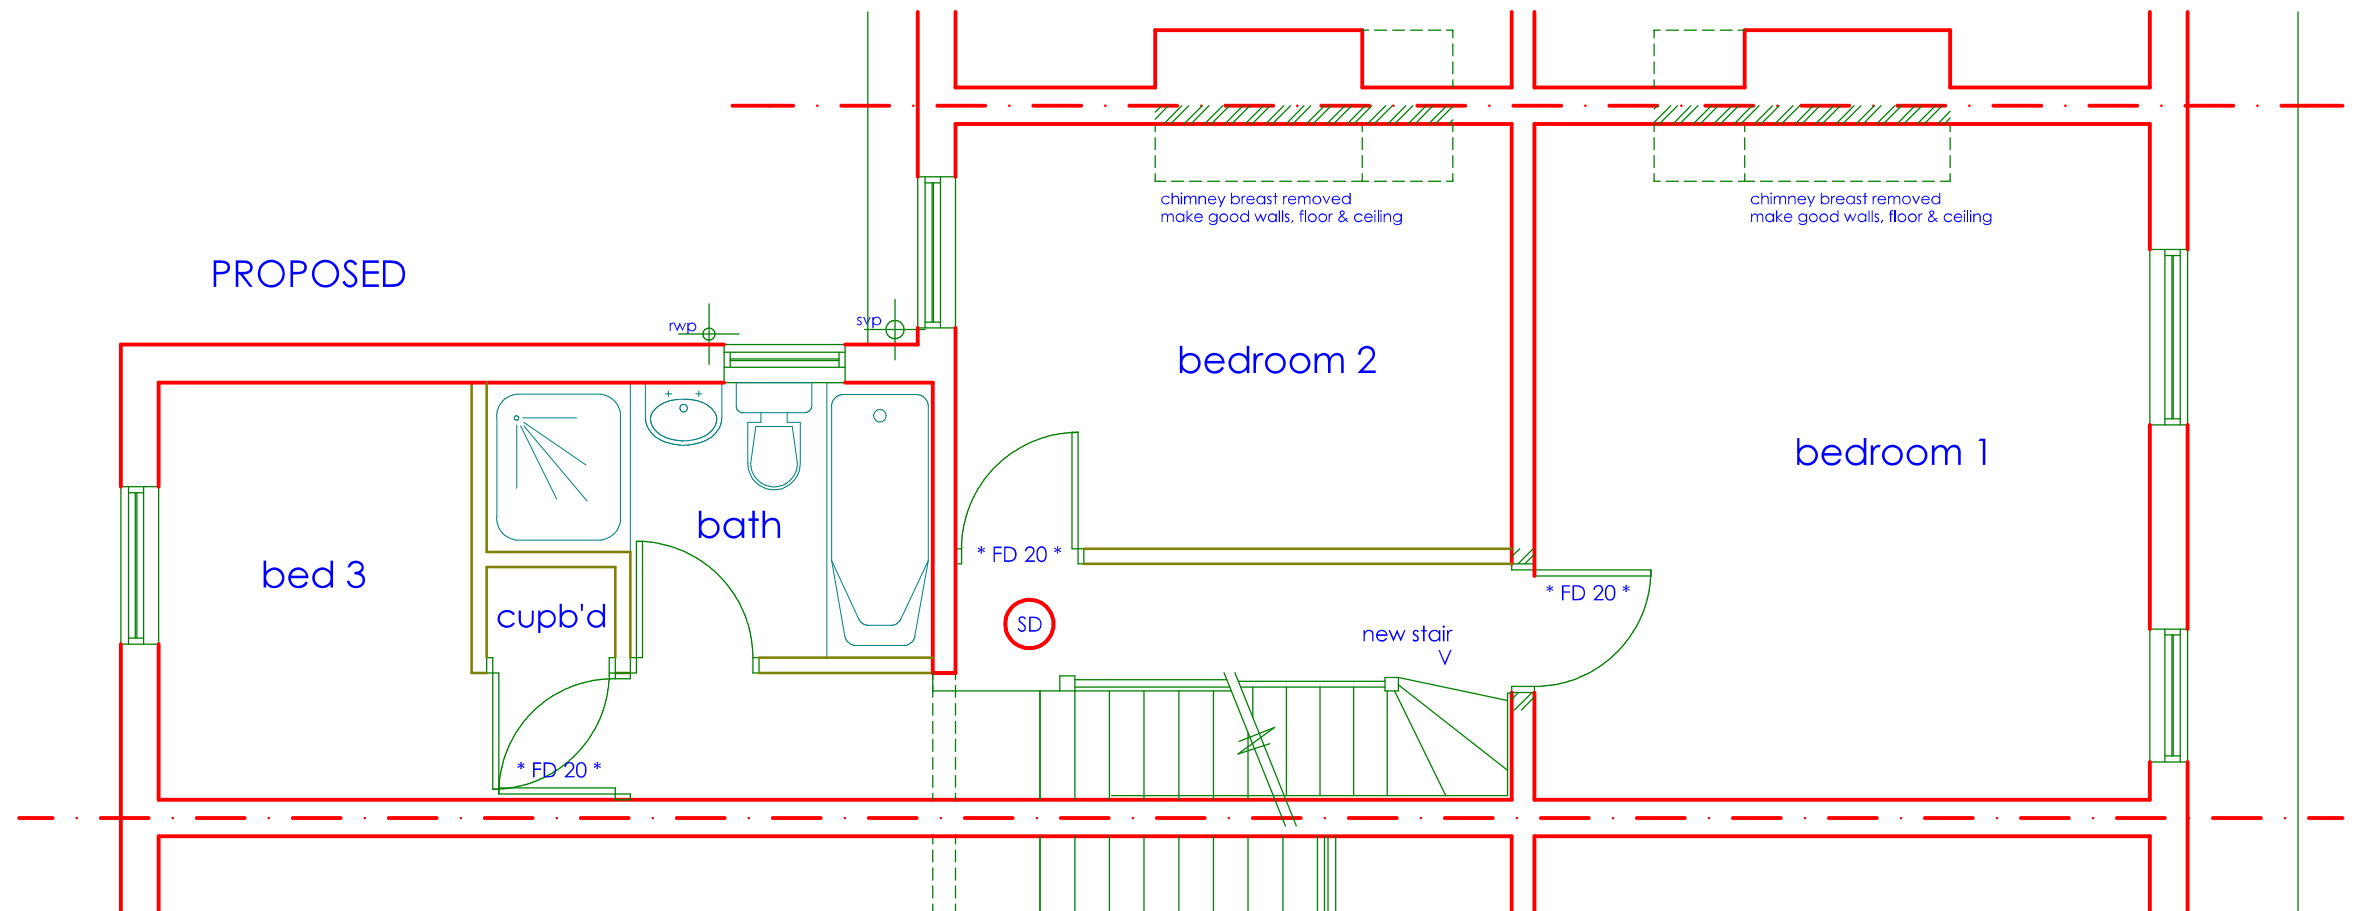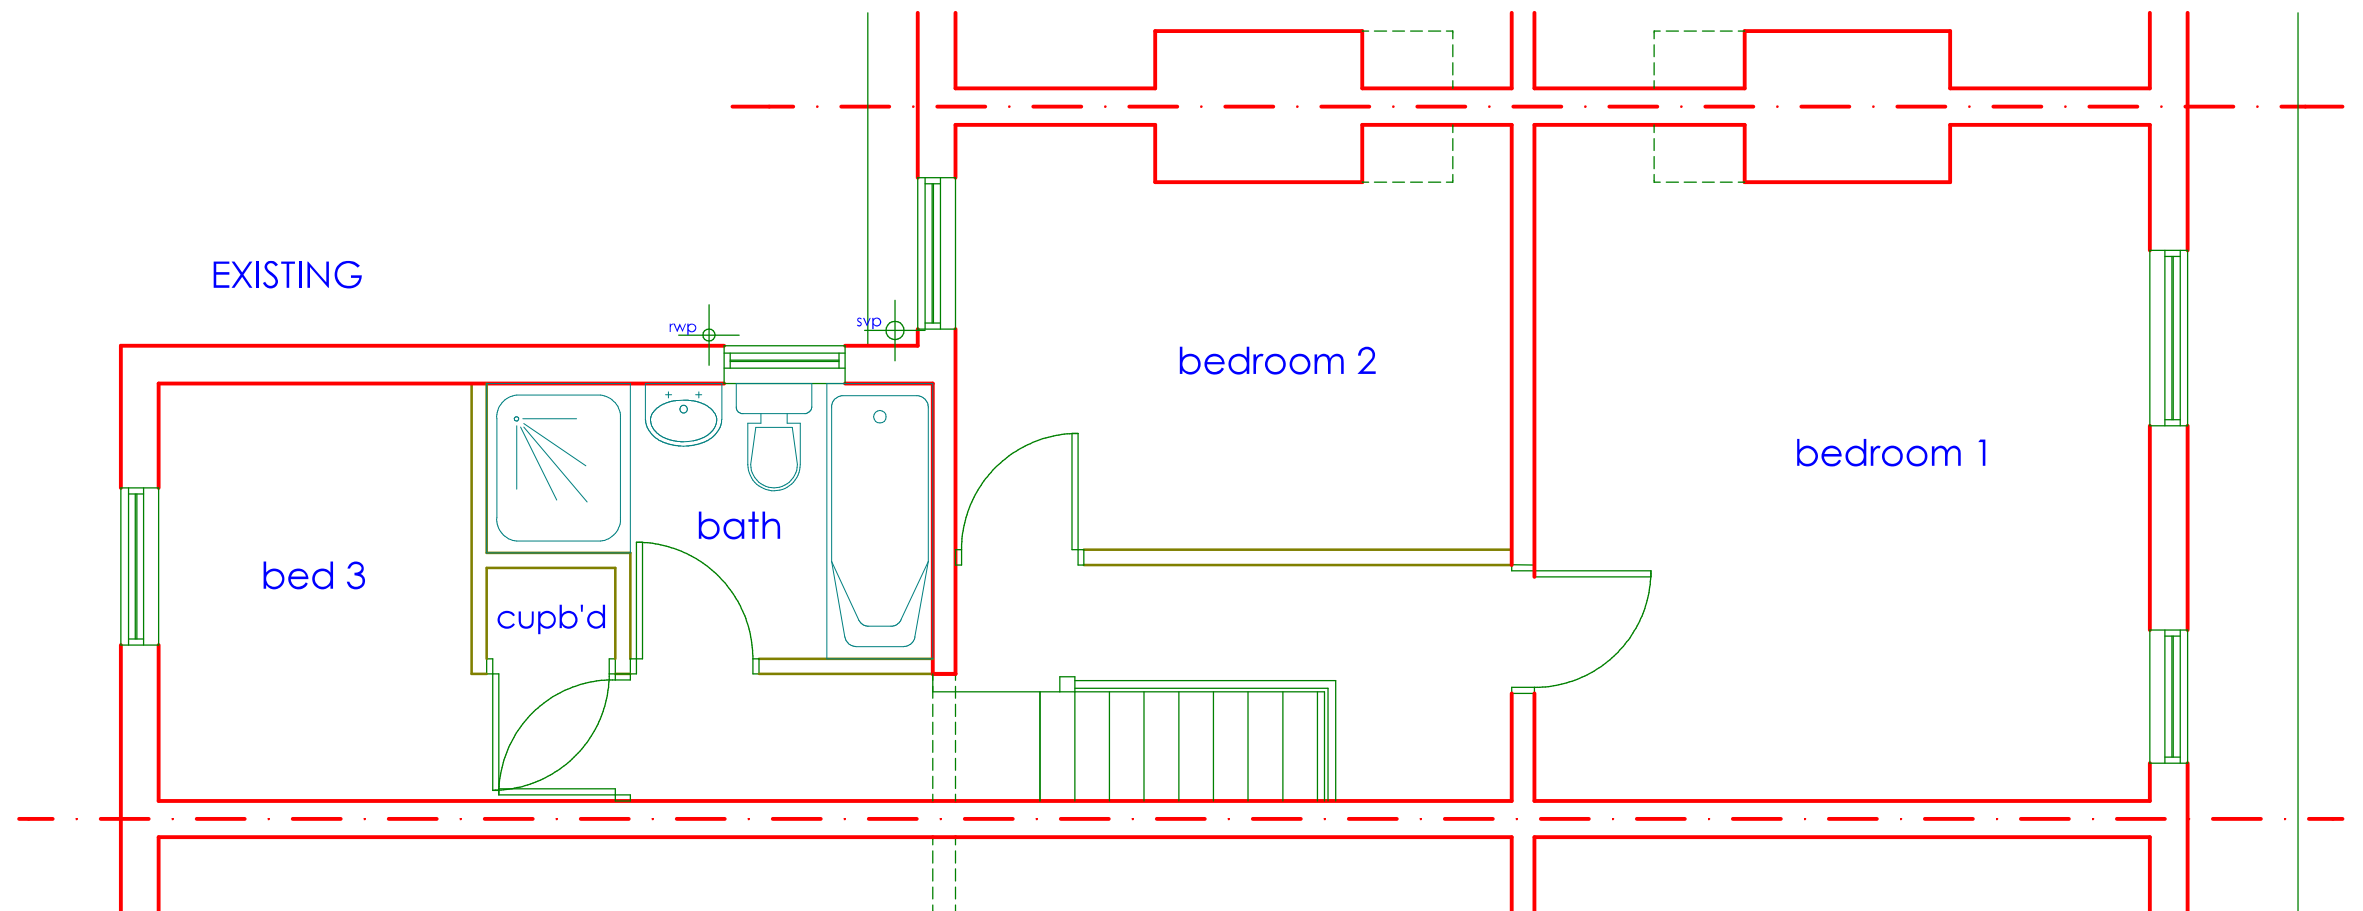


The contractor(s) are responsible for checking all dimensions and existing features on site prior to fabrication, manufacture or construction of the works



FIRST FLOOR PLANS DWG : 02

42 ST ANNE'S ROAD CHORLTON MANCHESTER M21 8TR NOVEMBER 2020
REV


* FD 20S * to be as above but also having smoke seals.

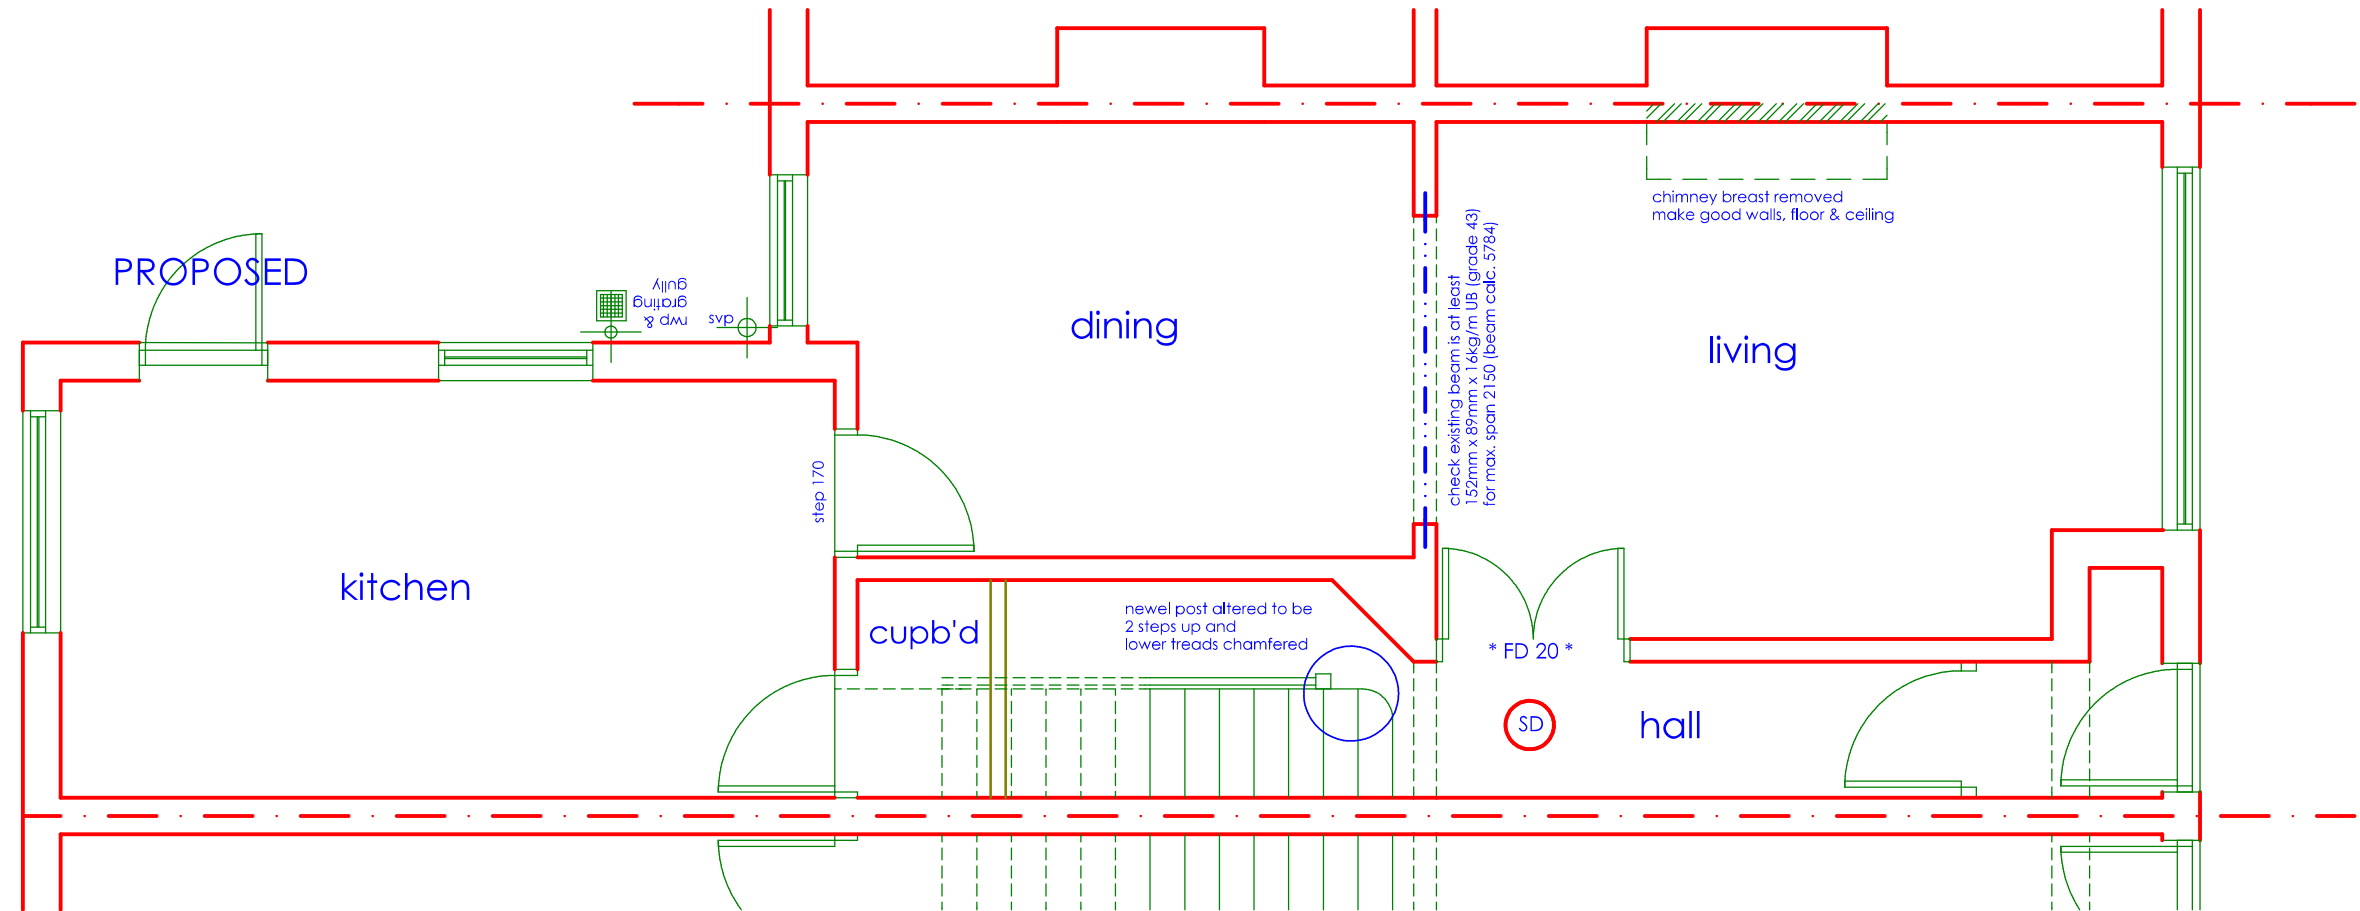

Scale: all dimension in mm unless otherwise stated

side of dormer against boundary
to have a lining on BOTH sides of
timber studs of 2 layers of 10 thick
British Gypsum Glasroc F Multiboard
to achieve one hour fire resistance
then
plasterboard and skim on inside
and
sheathing felt, battens & tiles on outside

Marley Plain tiles - colour to match roof

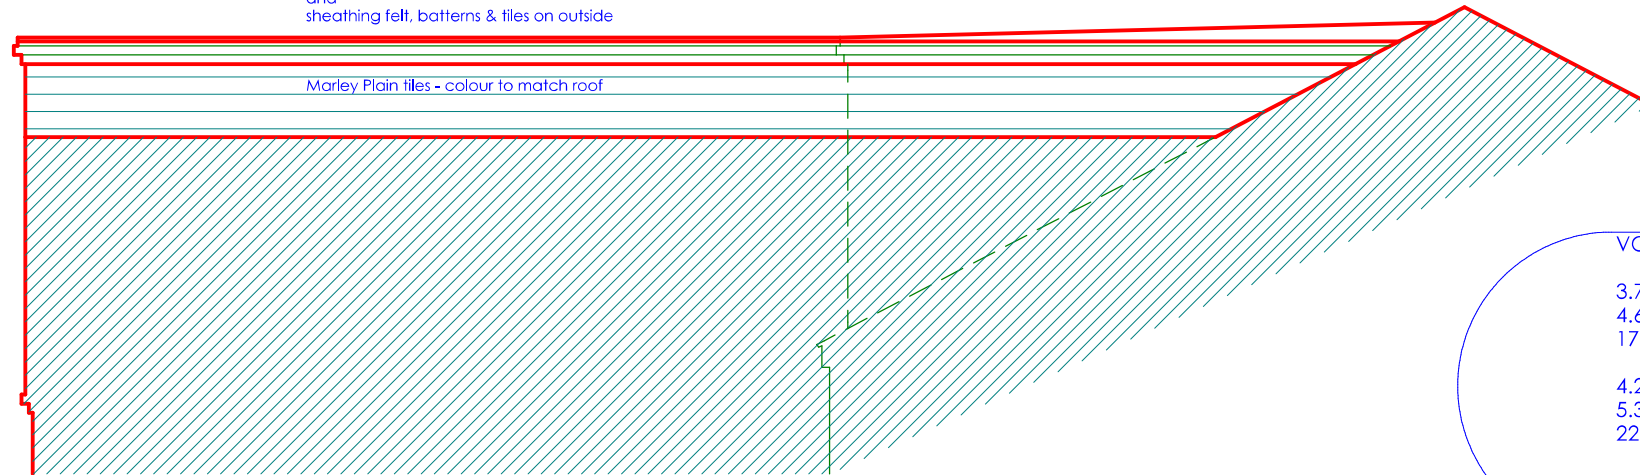

SIDE

VOLUMETRIC DATA:



3.74 m2 main dormer side area gross external area
4.60 m main dormer width
17.20 m3 main dormer gross external volume

4.23 m2 outrigger dormer side area gross external area
5.30 m outrigger dormer length
22.42 m3 outrigger dormer gross external volume


39.62 m3 TOTAL volume

side of dormer against boundary
to have a lining on BOTH sides of
timber studs of 2 layers of 10 thick
British Gypsum Glasroc F Multiboard
to achieve one hour fire resistance
then
plasterboard and skim on inside
and
sheathing felt, battens & tiles on outside

openable side window
must be minimum
1700 above floor level

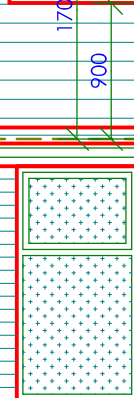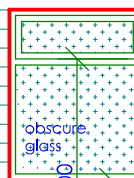

Marley Plain tiles - colour to match roof

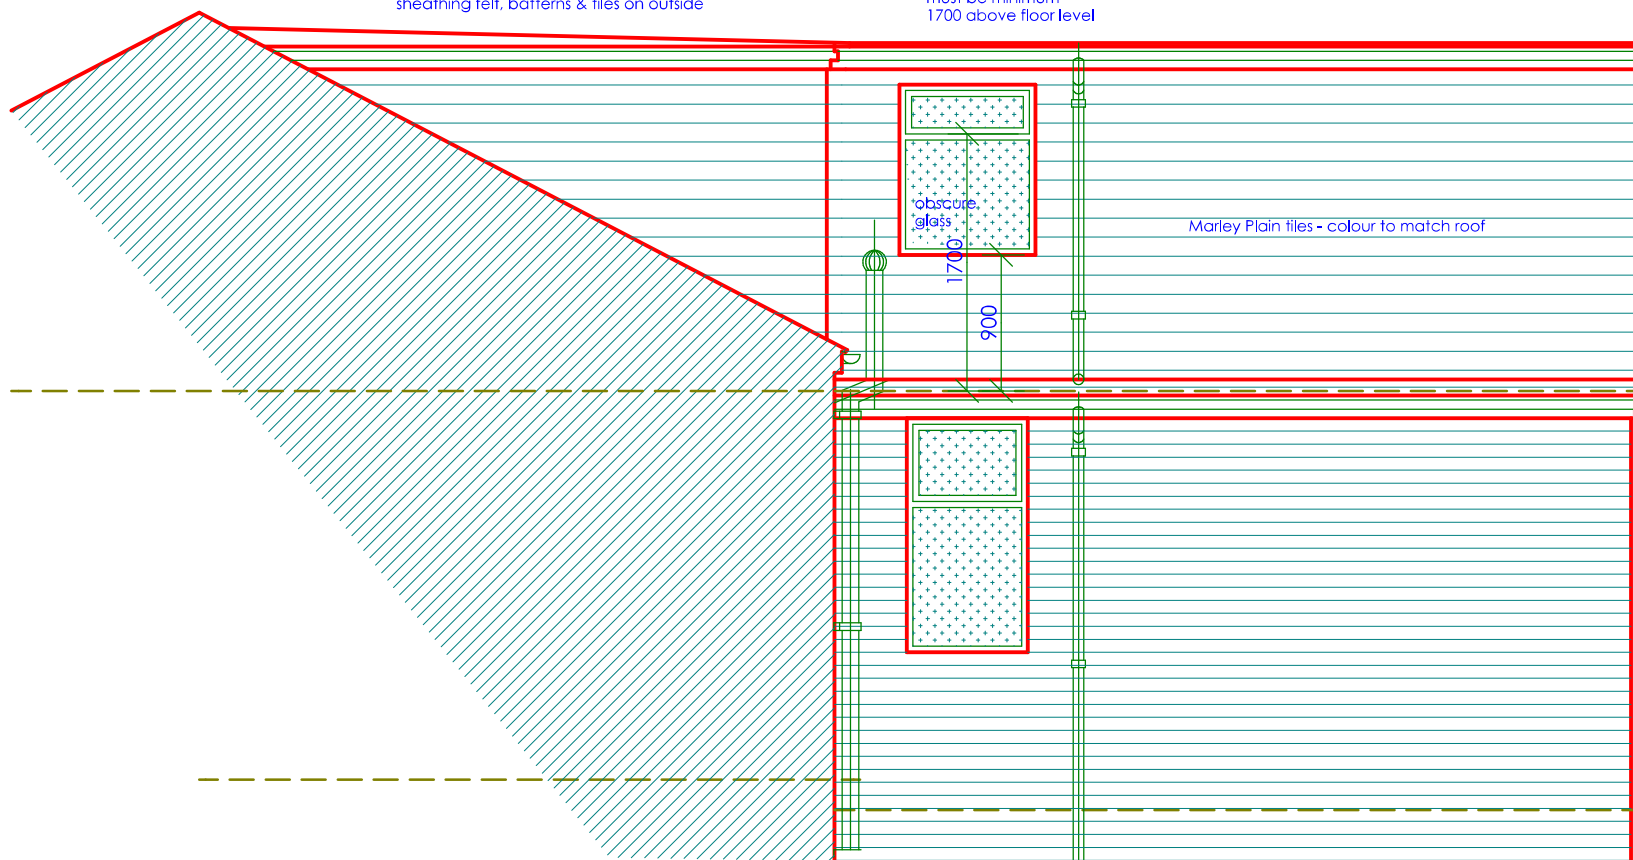


SIDE

handrail to be 50 dia. by 5 thick
stainless steel tube (calc. 5785)

stainless steel balustrade with 'handrail'
fitted 1100 above loft conversion floor level;
toughened or laminated glass infill;
fixings & 'handrail' to be capable of
resisting a load of 0.74kN/m applied
horizontally to the handrail;
infill glazing to be capable of
resisting a UDL load of 1.0kN/m2
and point load of 0.5kN;
calculations provided by manufacturer
all subject to conditional
Building Regulations approval


make good roof
after removal of
chimney stack

Recommendation ONLY:
dormer windows
having opening lights
such that entire window
can be cleaned & maintained
from inside of room

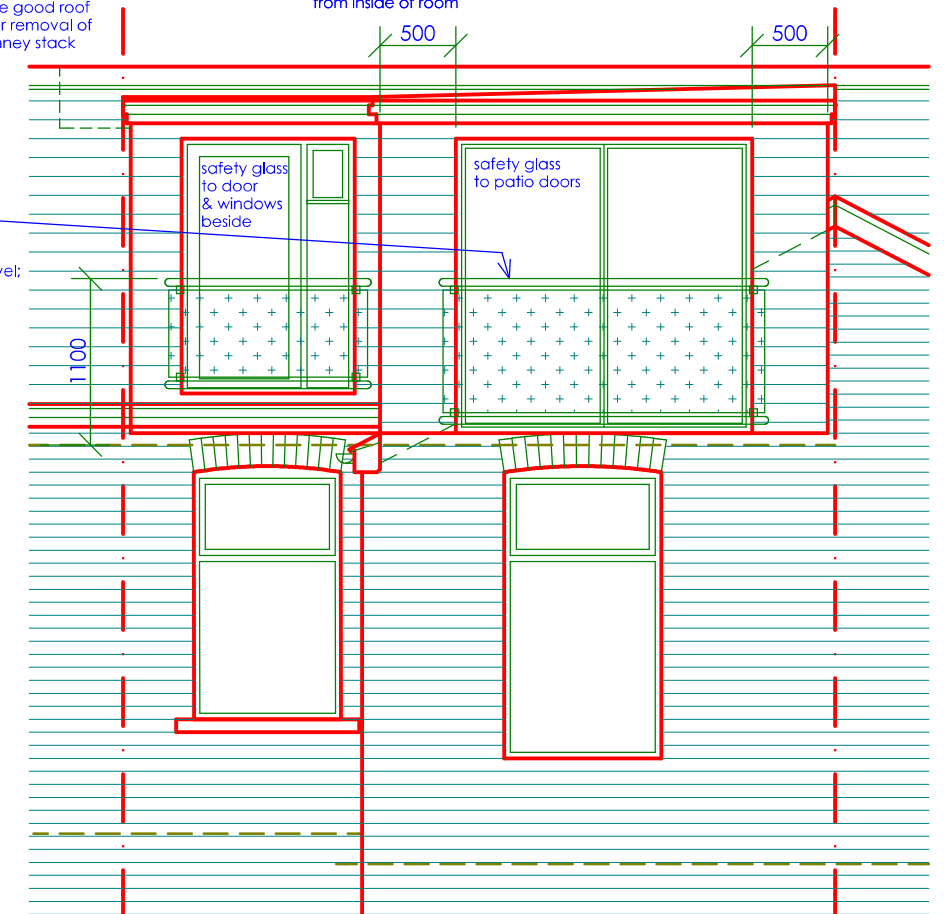


C


REAR

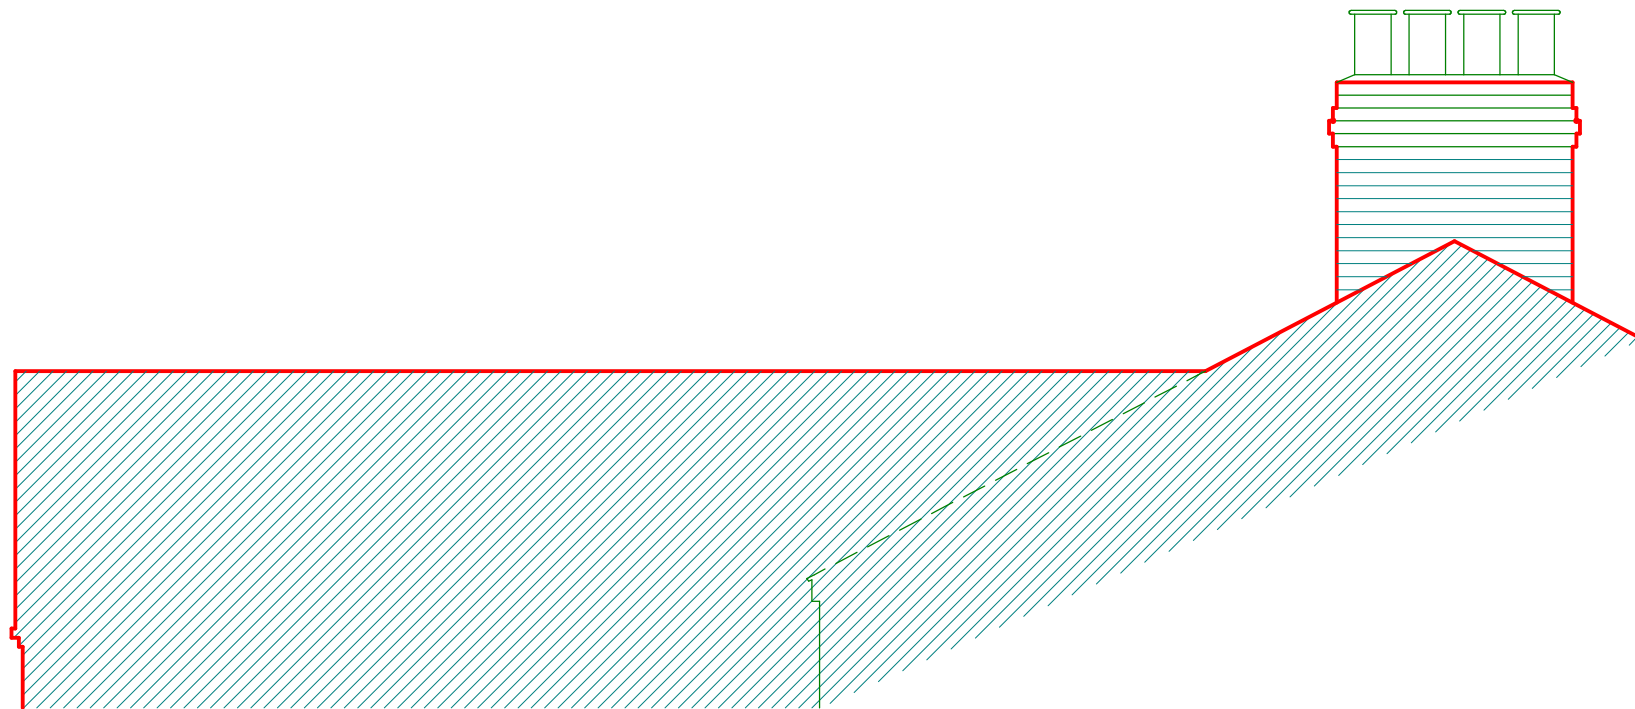

SIDE

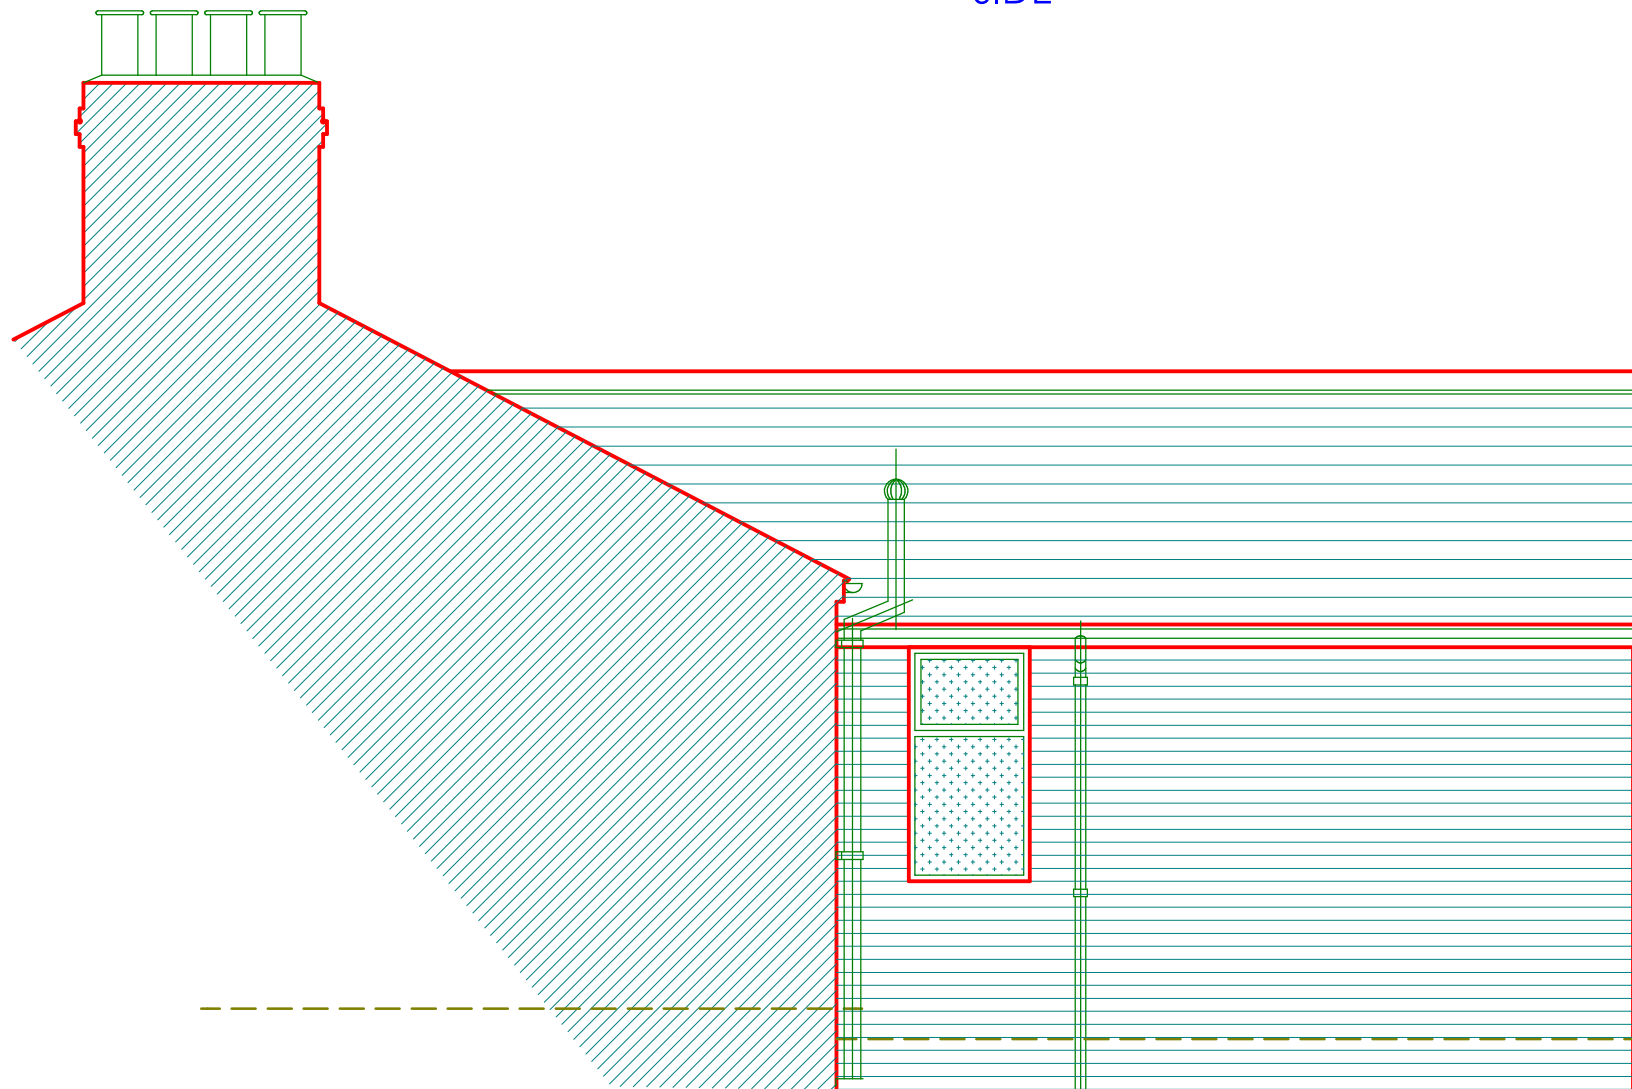

SIDE

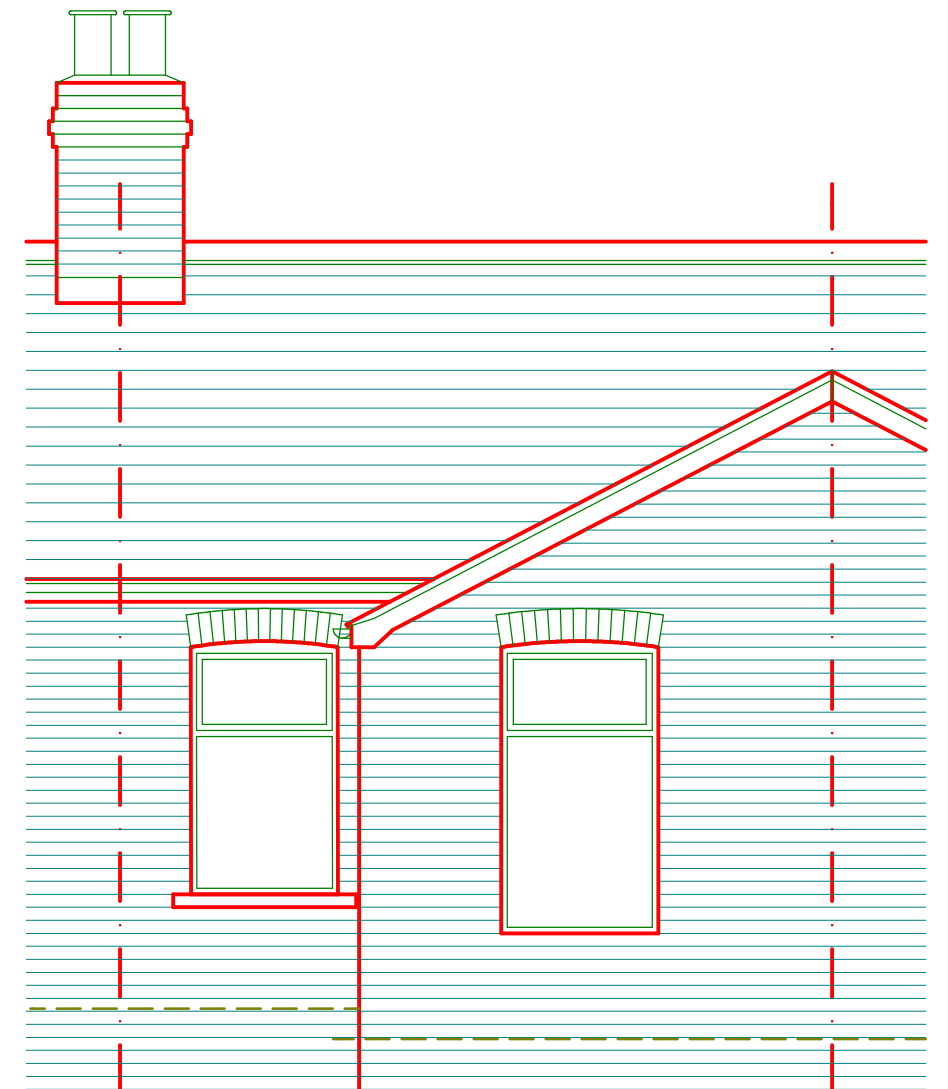

REAR