



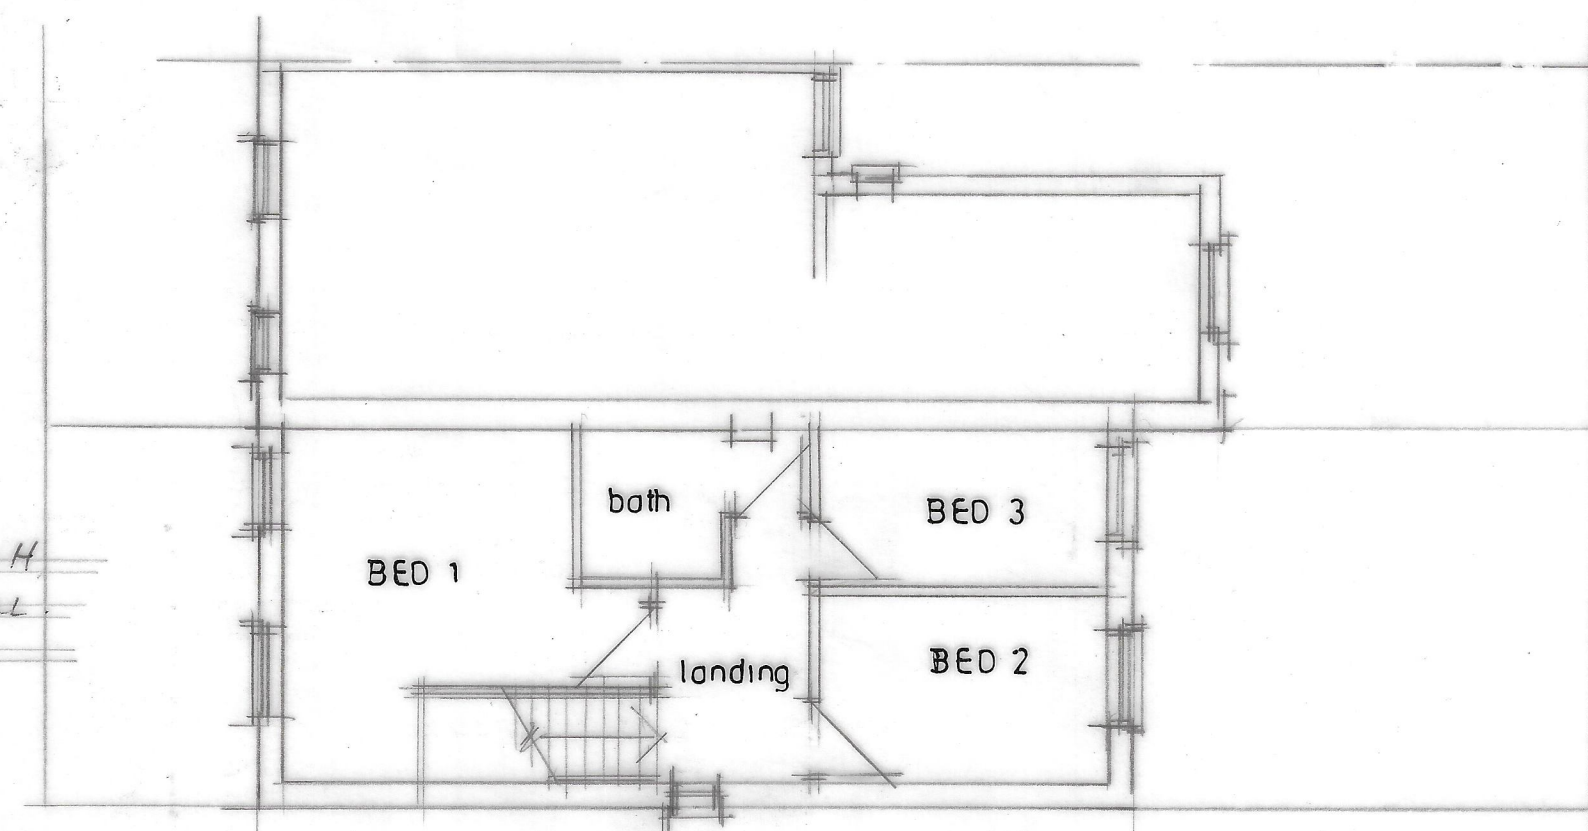

GATE. (SWALE).

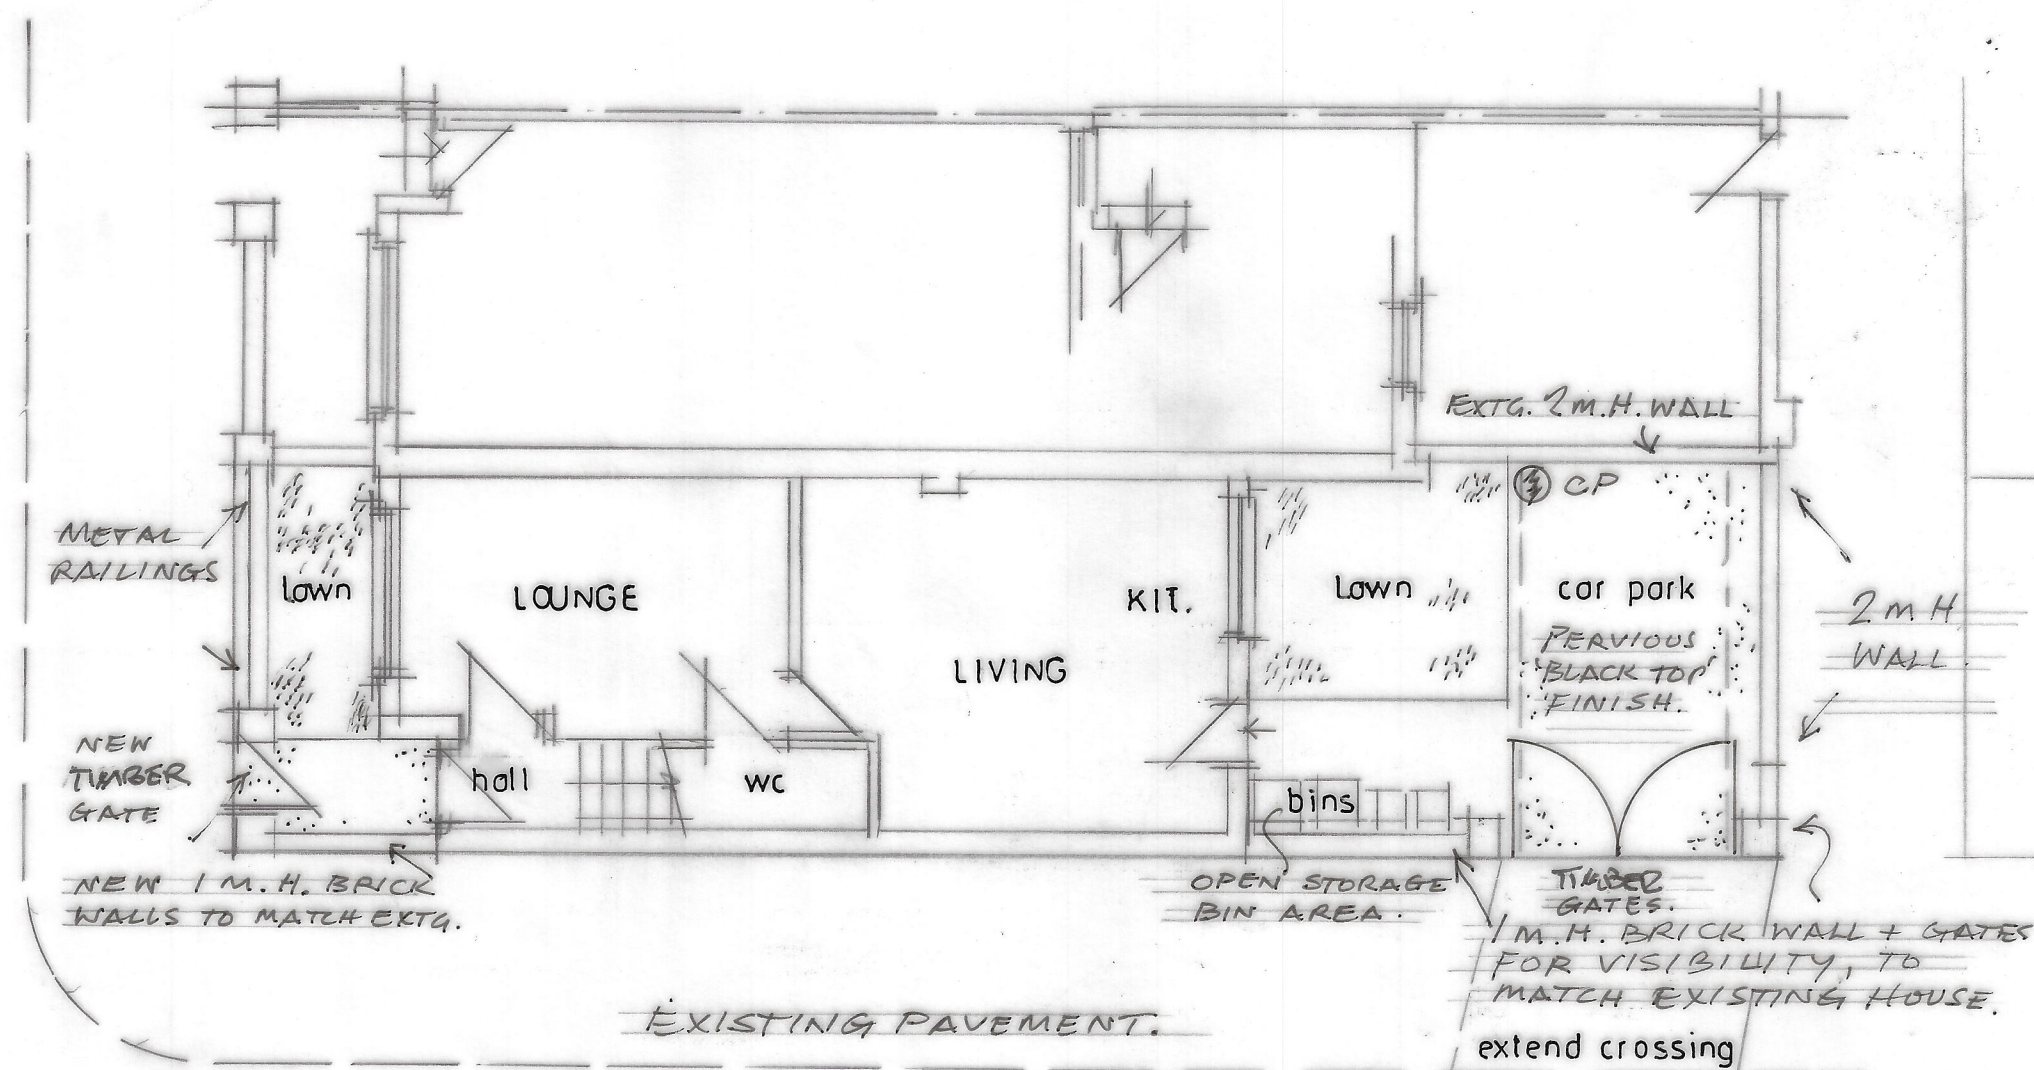

CLIENT
MR W CHOUDRY
94 EAST ROAD
MANCHESTER M12 5QA

JOB TITLE
PROPOSED HOUSE adj
174 LIGHTBOWNE ROAD
MANCHESTER M40 5EE

DRG. TITLE
PLAN & ELEVATIONS
AS PROPOSED

**HOLBOROW
ORMESHER +
Limited**

**architectural &
interior design**

Station House
Adams Hill
Knutsford
Cheshire WA16 6DN

telephone : 01565 652275
fax : 01565 750501

ISSUE	ORIGINAL	1	2	3	4	5	6	7
REVISION		A	B					
DATE		22/05/02	22/05/02					
DRAWN		MC	MC					
CHECKED								
APPROVED								
SCALE	1:100 at A2							
DRAWING NUMBER	2080/90/02							