



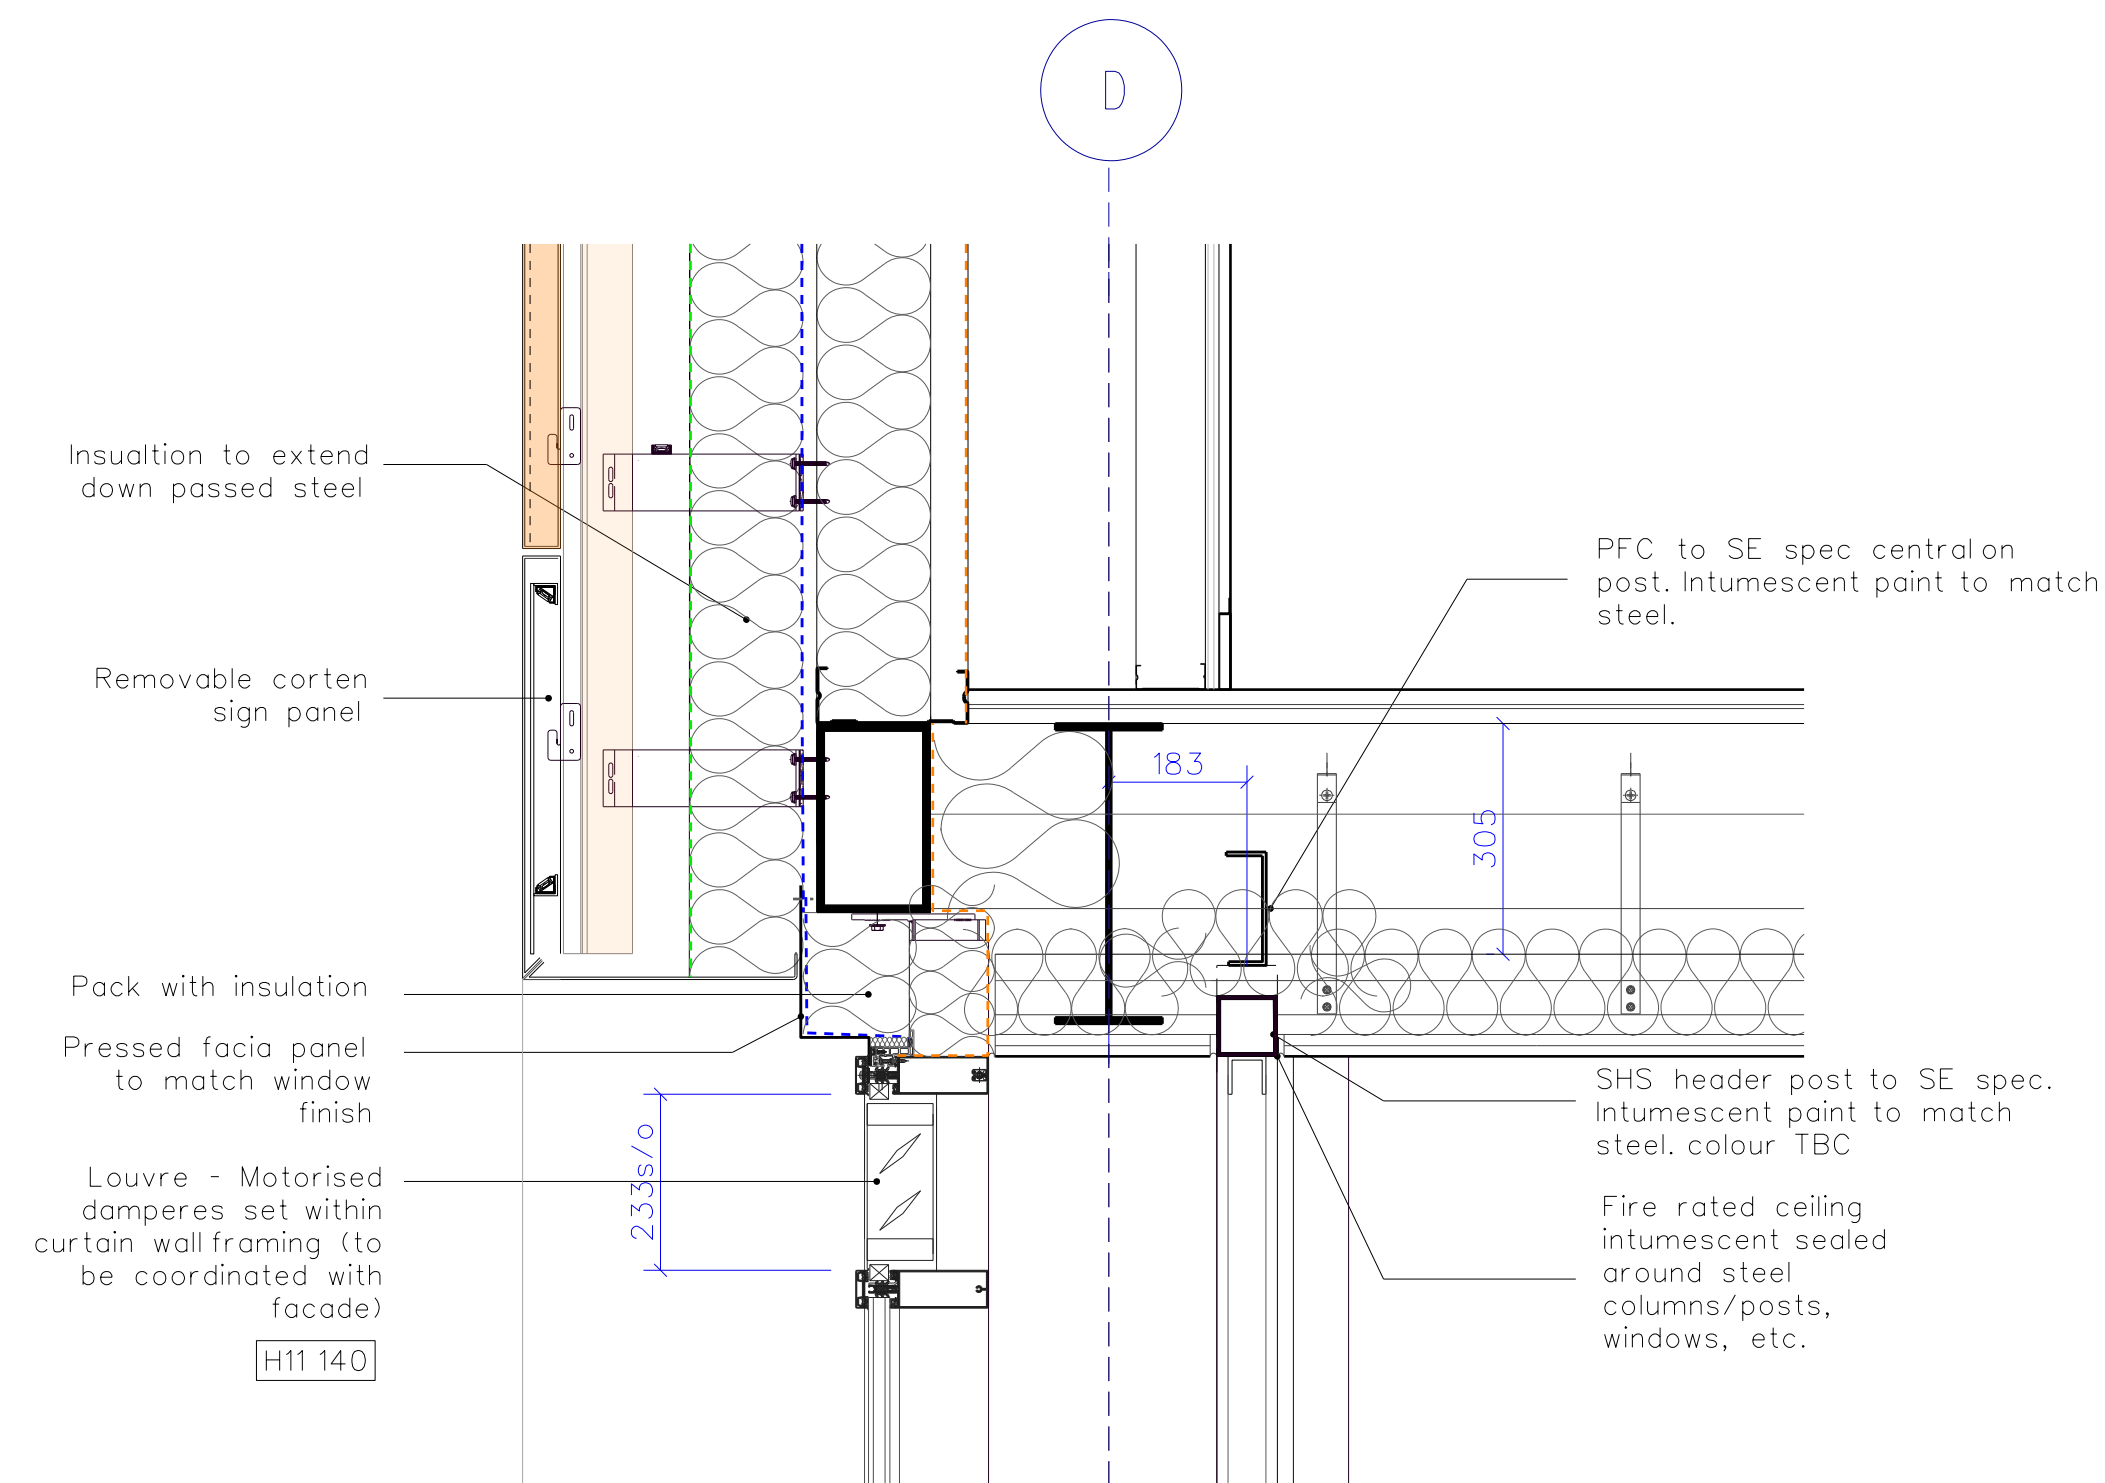


1
523

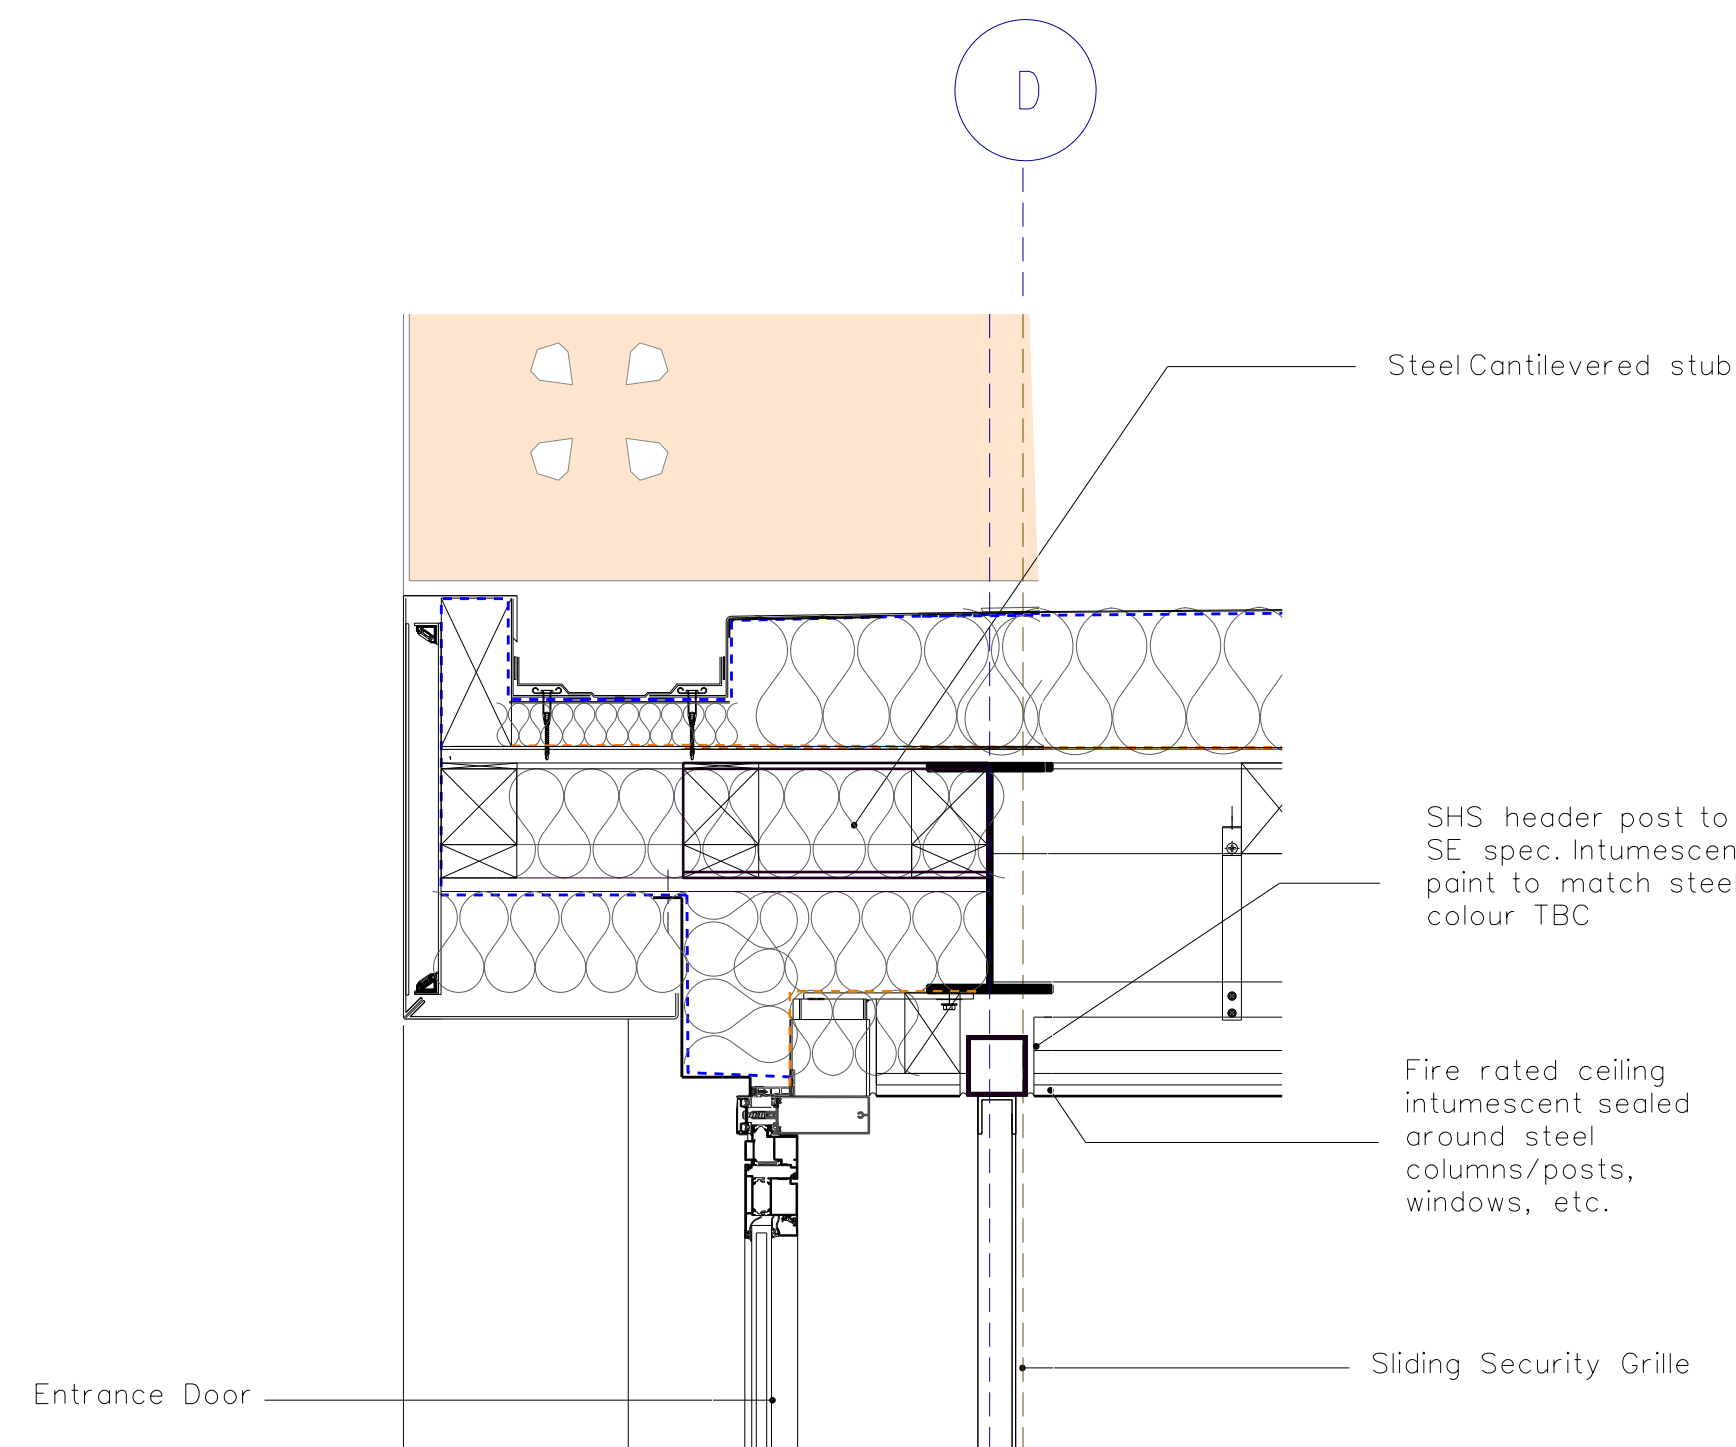


2
523

Section through entrance

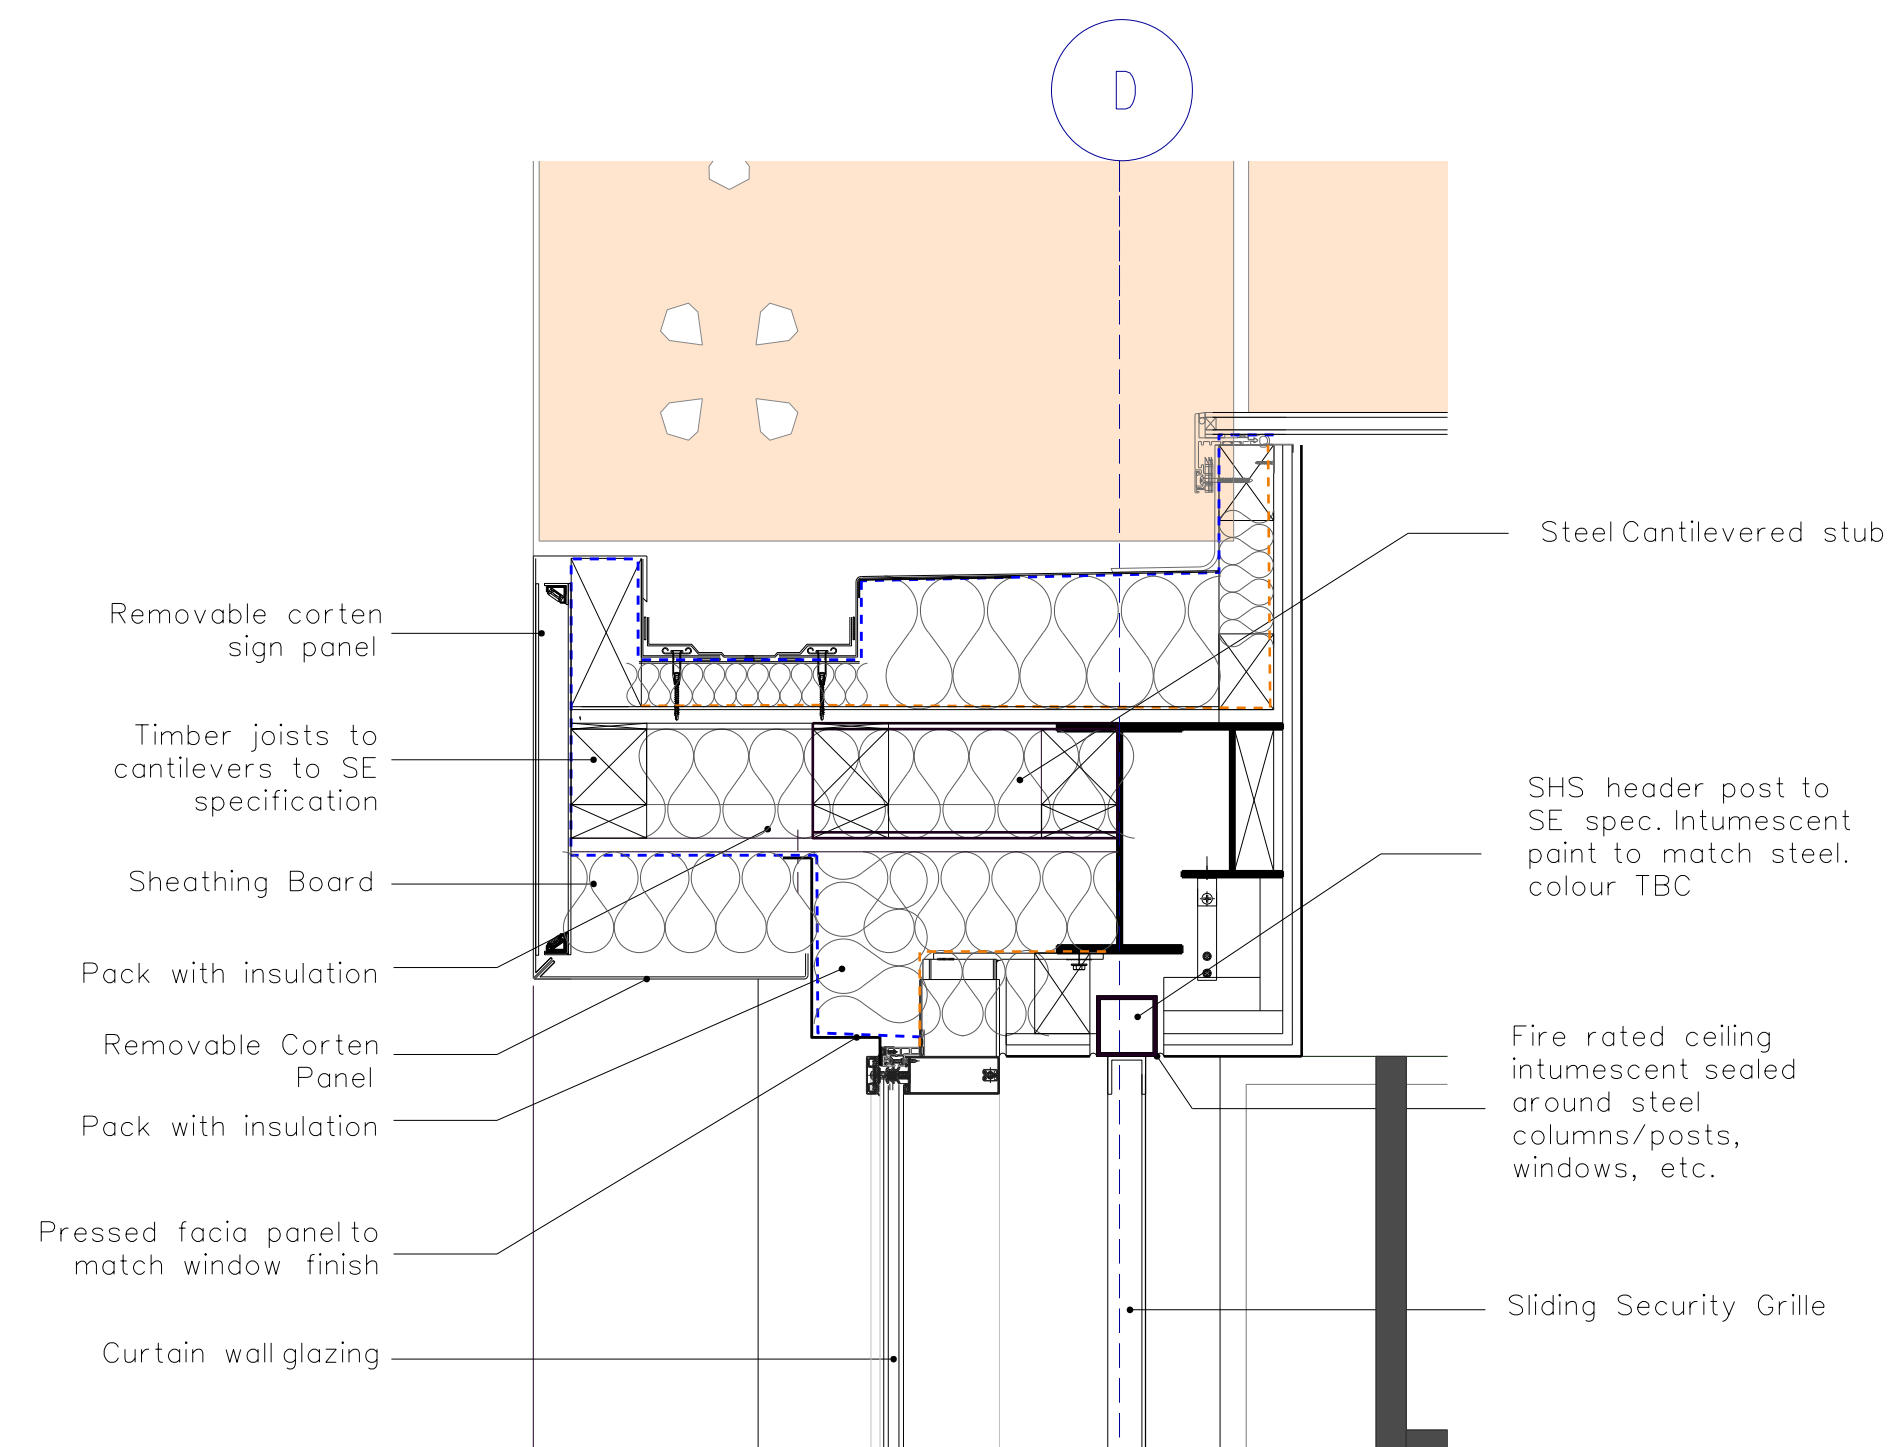



3
523

Section through shop

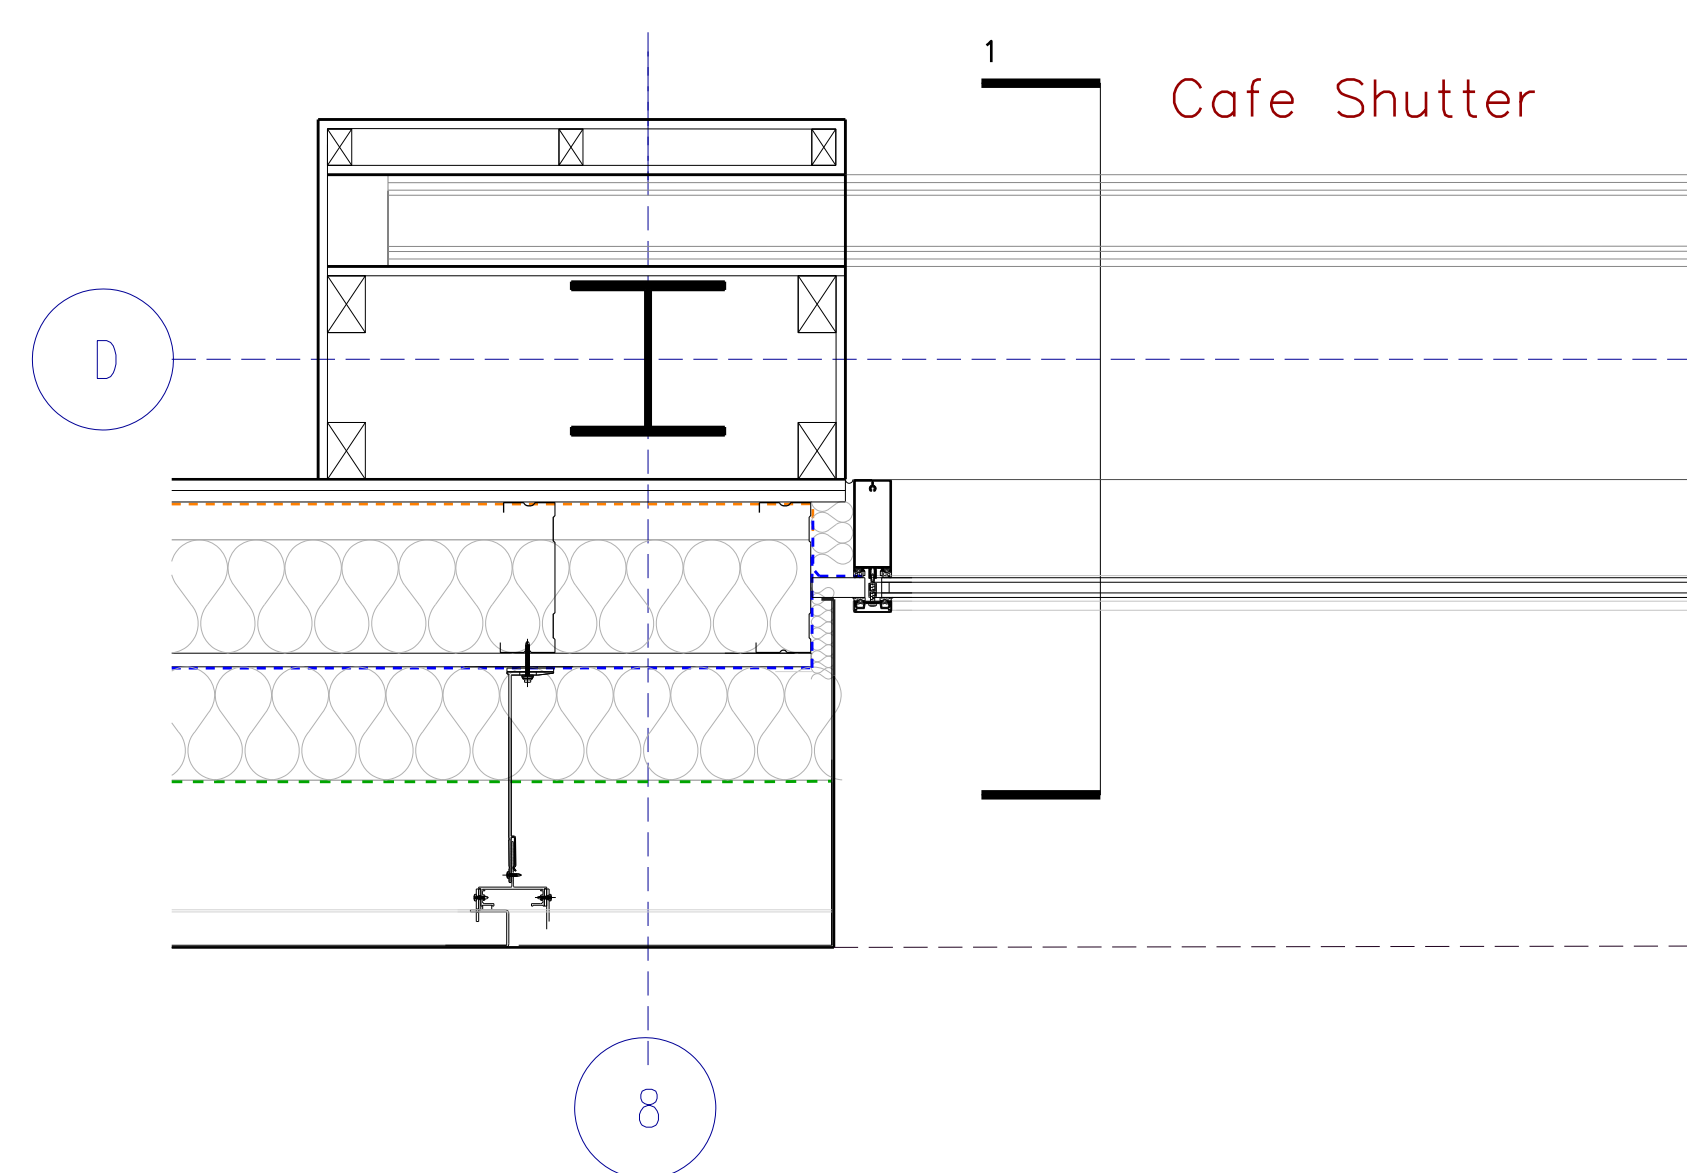

4
523

Plan of shutter

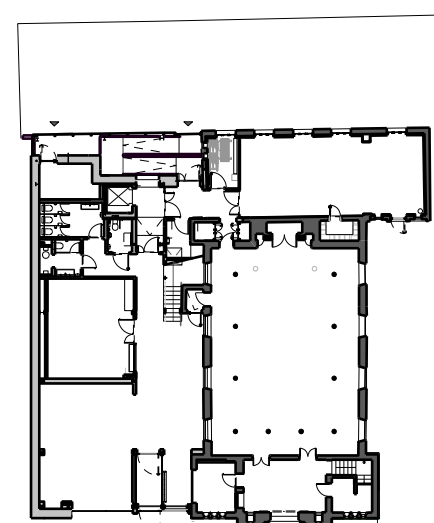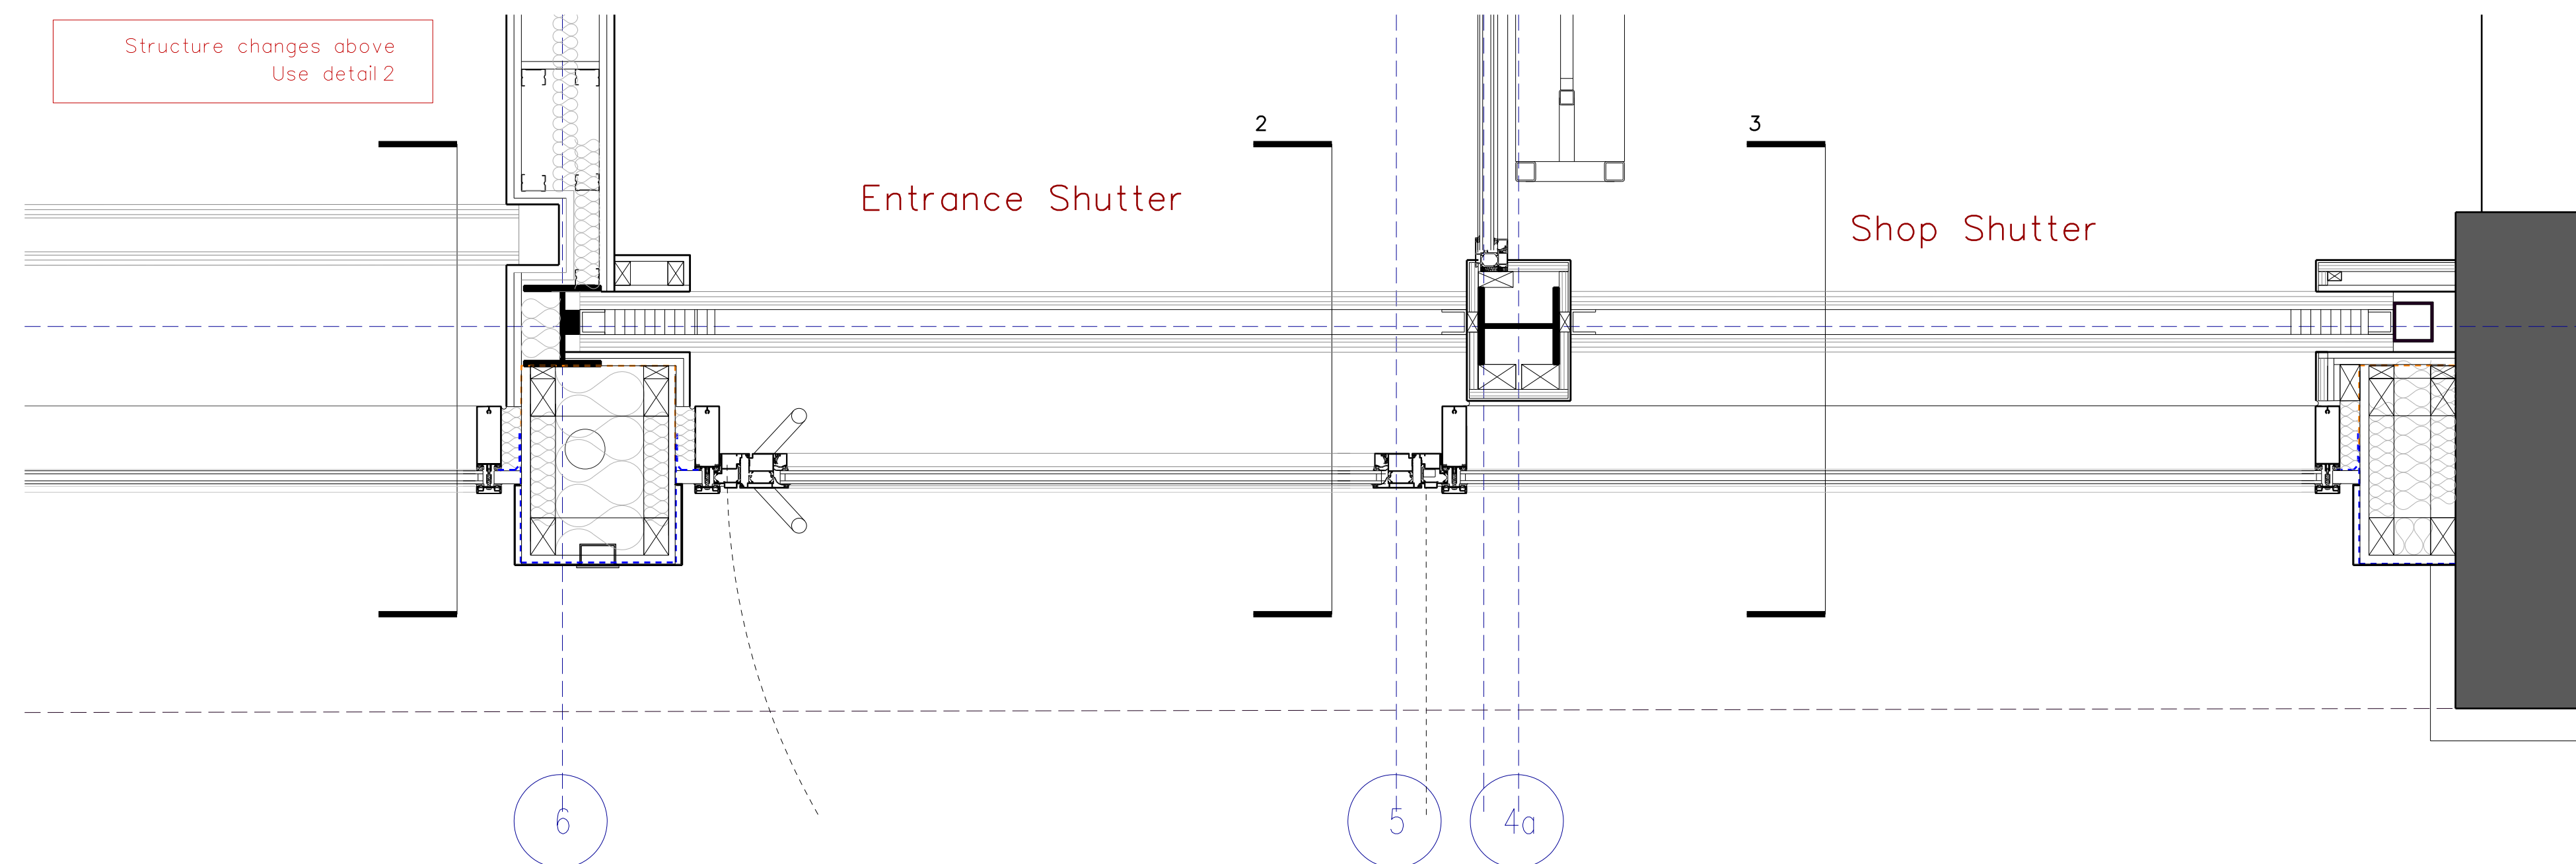

0 100mm 500mm 1 M

DO NOT SCALE FROM THIS DRAWING

THE CONTRACTOR IS TO CHECK AND VERIFY ALL BUILDING AND SITE DIMENSIONS, LEVELS AND SEWER INVERT LEVELS AT CONNECTION POINTS BEFORE WORK STARTS

THIS DRAWING IS TO BE READ AND CHECKED IN CONJUNCTION WITH ENGINEERS AND OTHER SPECIALIST DRAWINGS

THE DRAWING AND THE WORKS DEPICTED ARE THE COPYRIGHT OF THIS PRACTICE AND MAY NOT BE REPRODUCED EXCEPT BY WRITTEN PERMISSION

DRAWINGS TO BE USED FOR COSTING PURPOSES ONLY

DESIGNS SUBJECT TO DISCHARGE OF PLANNING CONDITIONS AND BUILDING CONTROL APPROVAL

CONTRACTOR TO ALLOW ADEQUATE TIME FOR STATUTORY SIGN-OFF PROCESS FOR ALL SAMPLES REQUESTED

Rev:	Date:	Description
D	28.05.20	Structural Comments
C	27.05.20	Structural Comments
B	26.05.20	Sliding Shutter
A	13.03.20	Lowered Cafe Shutter

Job: 1603 Jewish Museum
Client: Manchester Jewish Museum

Drawing: Internal front shutter
Drawing no: 1603-5-523
Scale: 1:20 @A3
Rev: D
Status: Stage 5
Date: 05.03.2020

citizensdesignbureau
Citizens Design Bureau, Unit 01 & 03, 6 Westgate Street, E83RN
t : 0203 095 9732
e : everyone@citizensdesignbureau.net