DRAWING NUMBER 061_181

CEILING NOTES.

EXISTING LATHE + PLASTER TO BE RETAINED IN SITU WHERE EVER POSSIBLE.

REINSTATEMENT OF PLASTER CEILINGS WHERE EVIDENCE SUGGESTS WOULD HAVE ORIGINALLY EXISTED.

CORNICING TO BE RETAINED IN SITU WHEREVER POSSIBLE.

CORNICING TO BE REINSTATED WITH REPLICA ONLY WHERE EVIDENCE SUGGEST WOULD HAVE ORIGINAL EXISTED.

EXPOSED CEILINGS GENERALLY TO ALL OTHER AREAS.

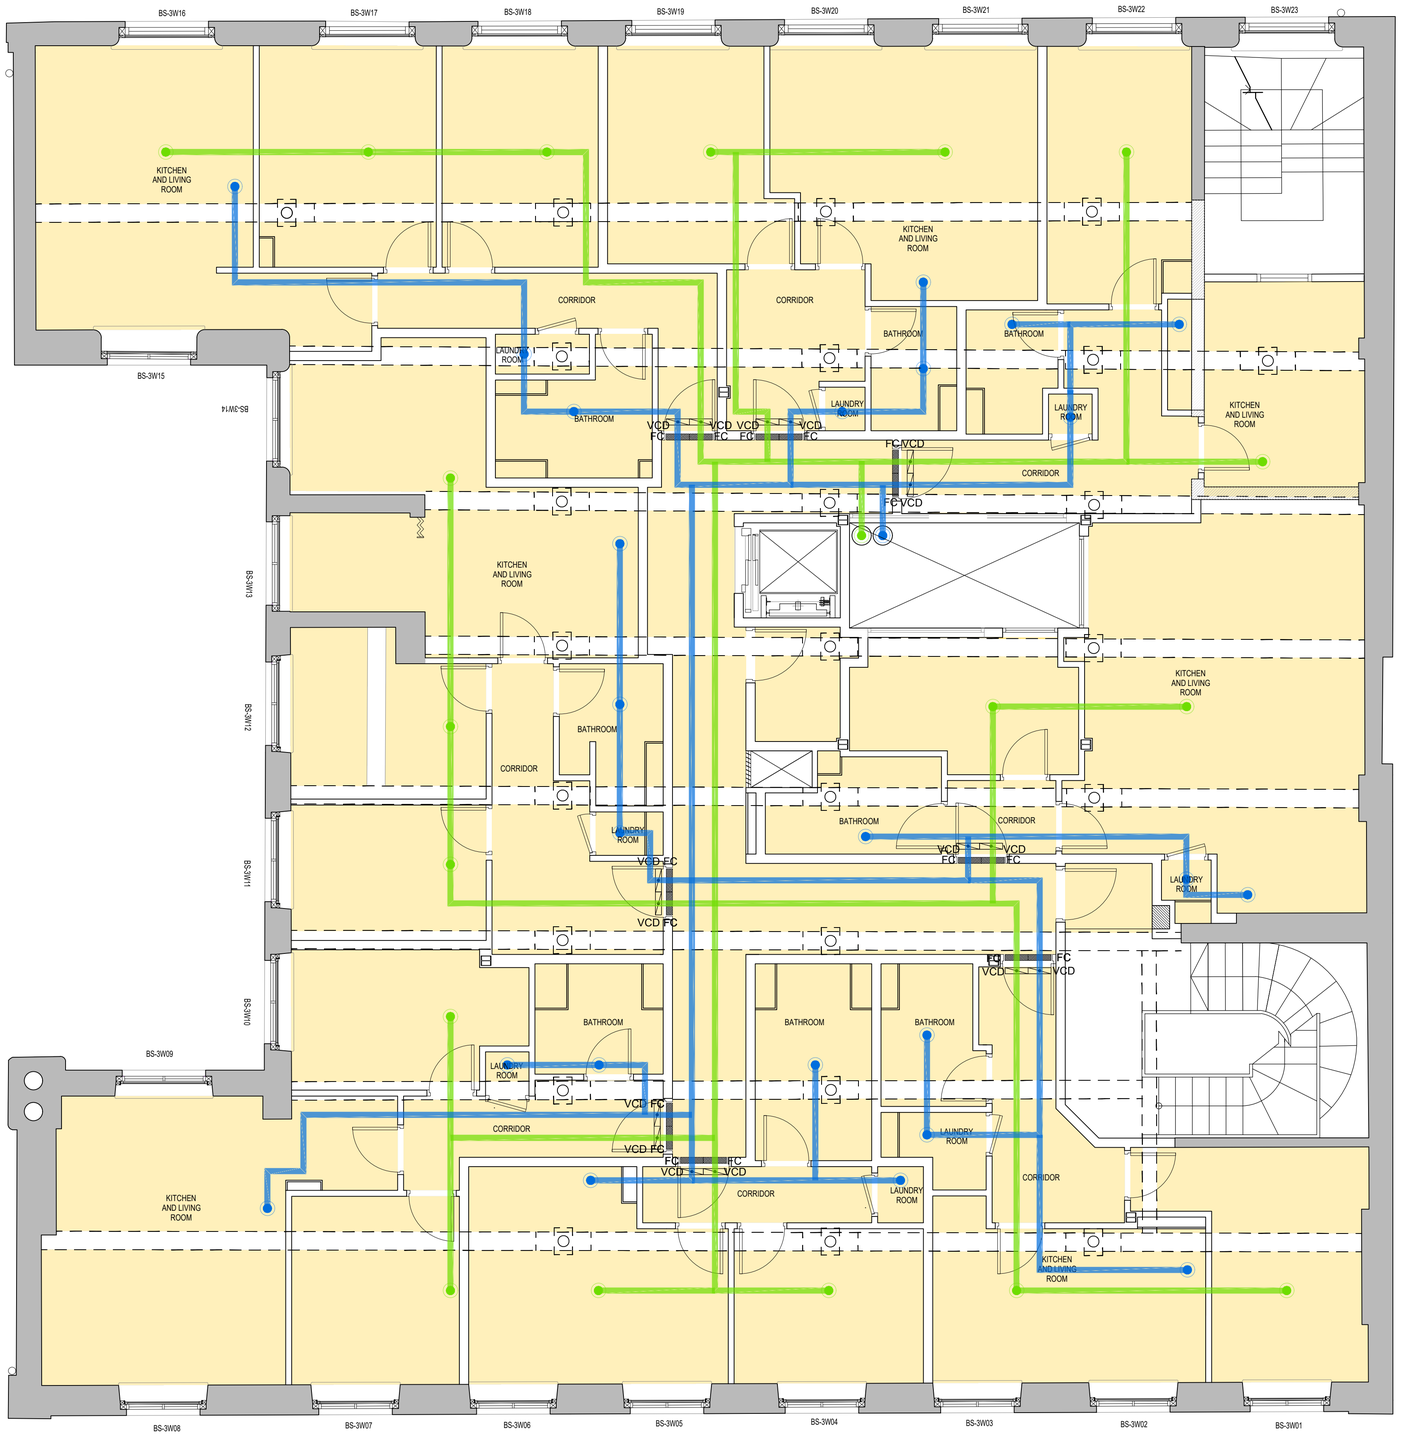

Proposed Third Floor

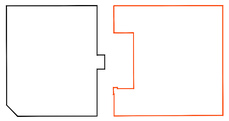

KEY PLAN

KEY

- NEW PLASTER CEILING
- REPLICA PLASTER CORNICING
- ORIGINAL EXPOSED CEILING
- EXTRACT VENTILATION ROUTE
- INCOMING VENTILATION ROUTE

GENERAL NOTES

1. ALL DIMENSIONS ARE IN MILLIMETRES UNLESS OTHERWISE STATED
2. ALL LEVELS ARE IN METRES UNLESS OTHERWISE STATED
3. DIMENSIONS ARE NOT TO BE SCALED FROM THE DRAWING
4. ALL WORK TO BE CARRIED OUT IN ACCORDANCE WITH THE CURRENT EDITION OF THE BUILDING REGULATIONS 1991 (INCLUDING AMENDMENTS) AND ALL RELEVANT BRITISH STANDARDS/CODES OF PRACTICE
5. CONTRACTOR IS RESPONSIBLE FOR THE CORRECT SETTING OUT OF THE WORKS ON SITE. ALL DIMENSIONS TO BE CHECKED PRIOR TO FABRICATION OF MATERIALS
6. THIS DRAWING IS TO BE READ IN CONJUNCTION WITH ALL RELEVANT DRAWINGS AND SPECIFICATIONS

REFERENCE DRAWINGS

001 - SITE LOCATION PLAN
100 - EXISTING & PROPOSED PLANS
200 - EXISTING & PROPOSED SECTIONS & ELEVATIONS
▶ 300 - CEILING PLANS
400 - M&E PLANS
500 - DETAILS
600 - FIRE PLANS
700 - TYPES OF WALLS PLANS
800 - ACOUSTIC PLANS
900 - STRIP OUT PLANS

REV	DESCRIPTION	DATE	BY	CHCK	APRV
F	Issued for planning	08-11-19	CG	SL	PD
E	Issued for planning	07-06-19	JK	AK	AK
D	Issued for planning	12-12-18	JK	AK	IG
C	Amended following C/O comments	11-04-18	JK	AK	IG
B	Issued for planning	17-01-18	CG	MB	IG
A	Amended following C/O comments	13-11-17	AM	MB	IG

CLIENT

BEECH DESIGN & BUILD

BLOOM STREET PROJECT

11 BLOOM STREET
PROPOSED CEILING PLANS
THIRD FLOOR

DRAWING STATUS: PLANNING

DRAWN: CG | CHECKED: MB

APPROVED: IG | DATE: AUGUST 17

1:50@A1 (SCALE) | 061_181 (DRAWING NUMBER) | F (REV)

A1