


Location Plan
No.1 Circle Square, Site Office, Brancaster Road, Manchester, M1 7EH

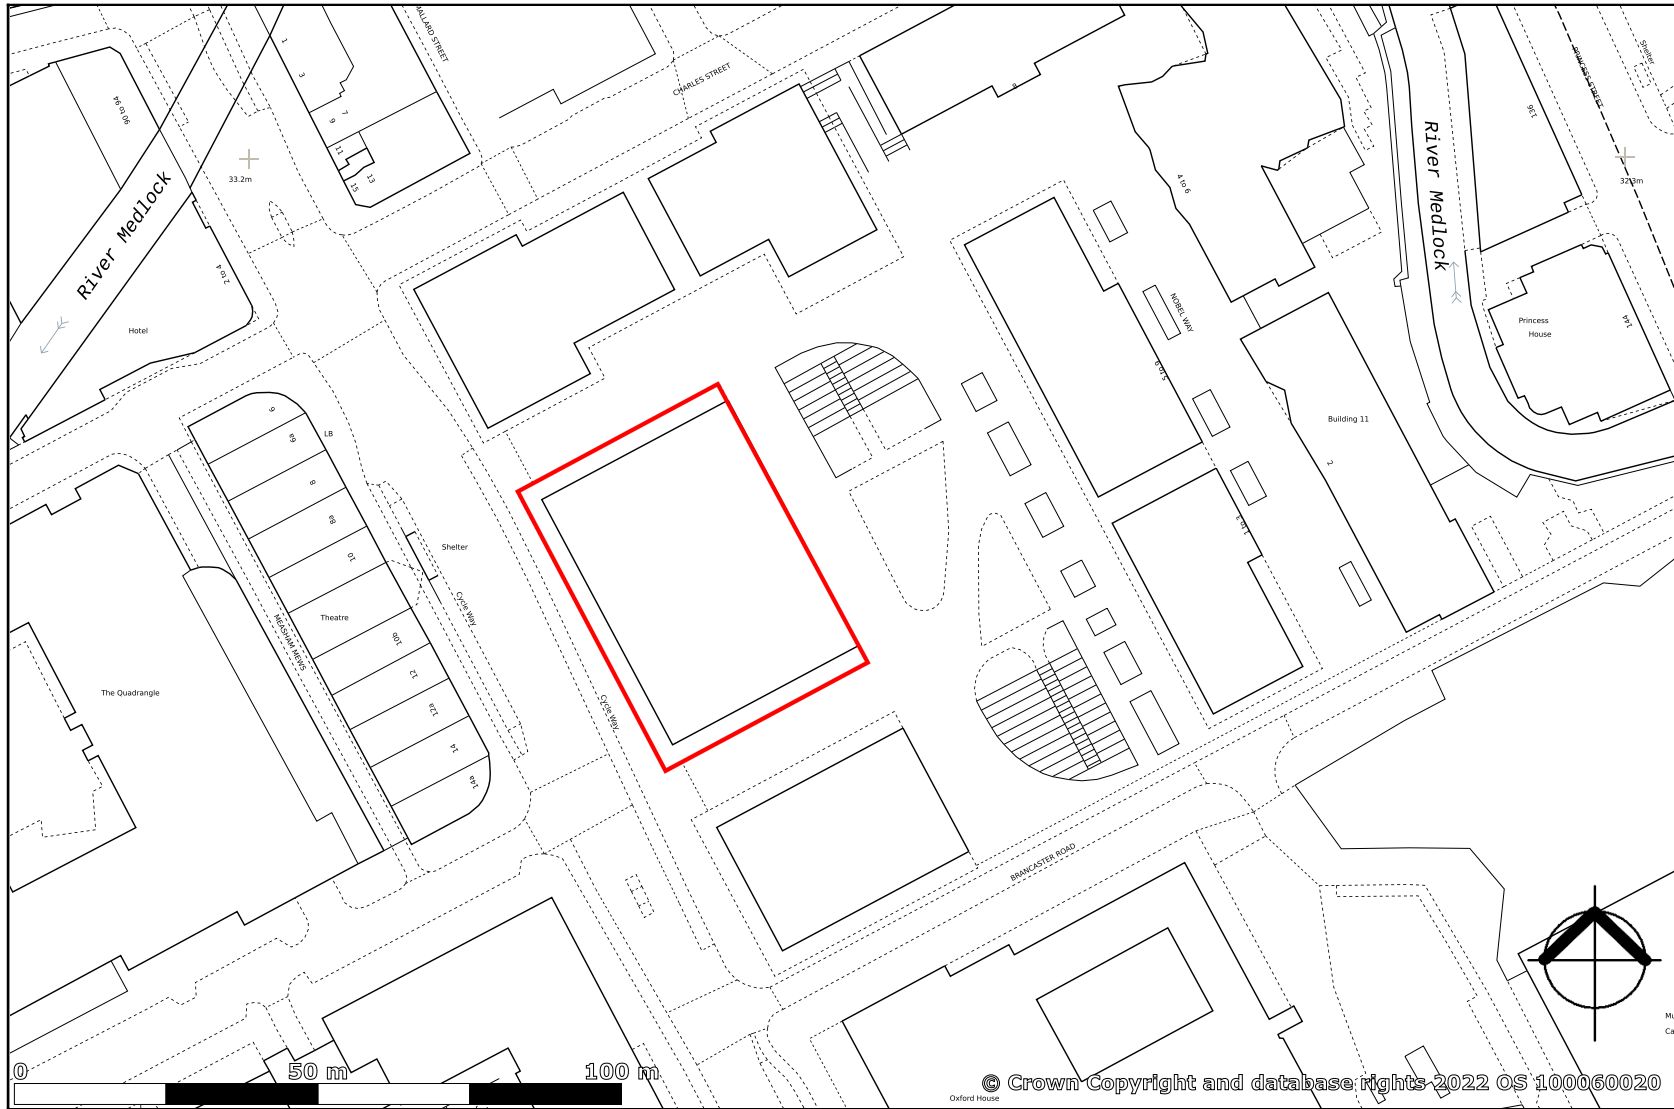

created on **edozo**

Plotted Scale - 1:1,250

This plan is published for the convenience of identification only and although believed to be correct is not guaranteed and it does not form any part of any contract.

