


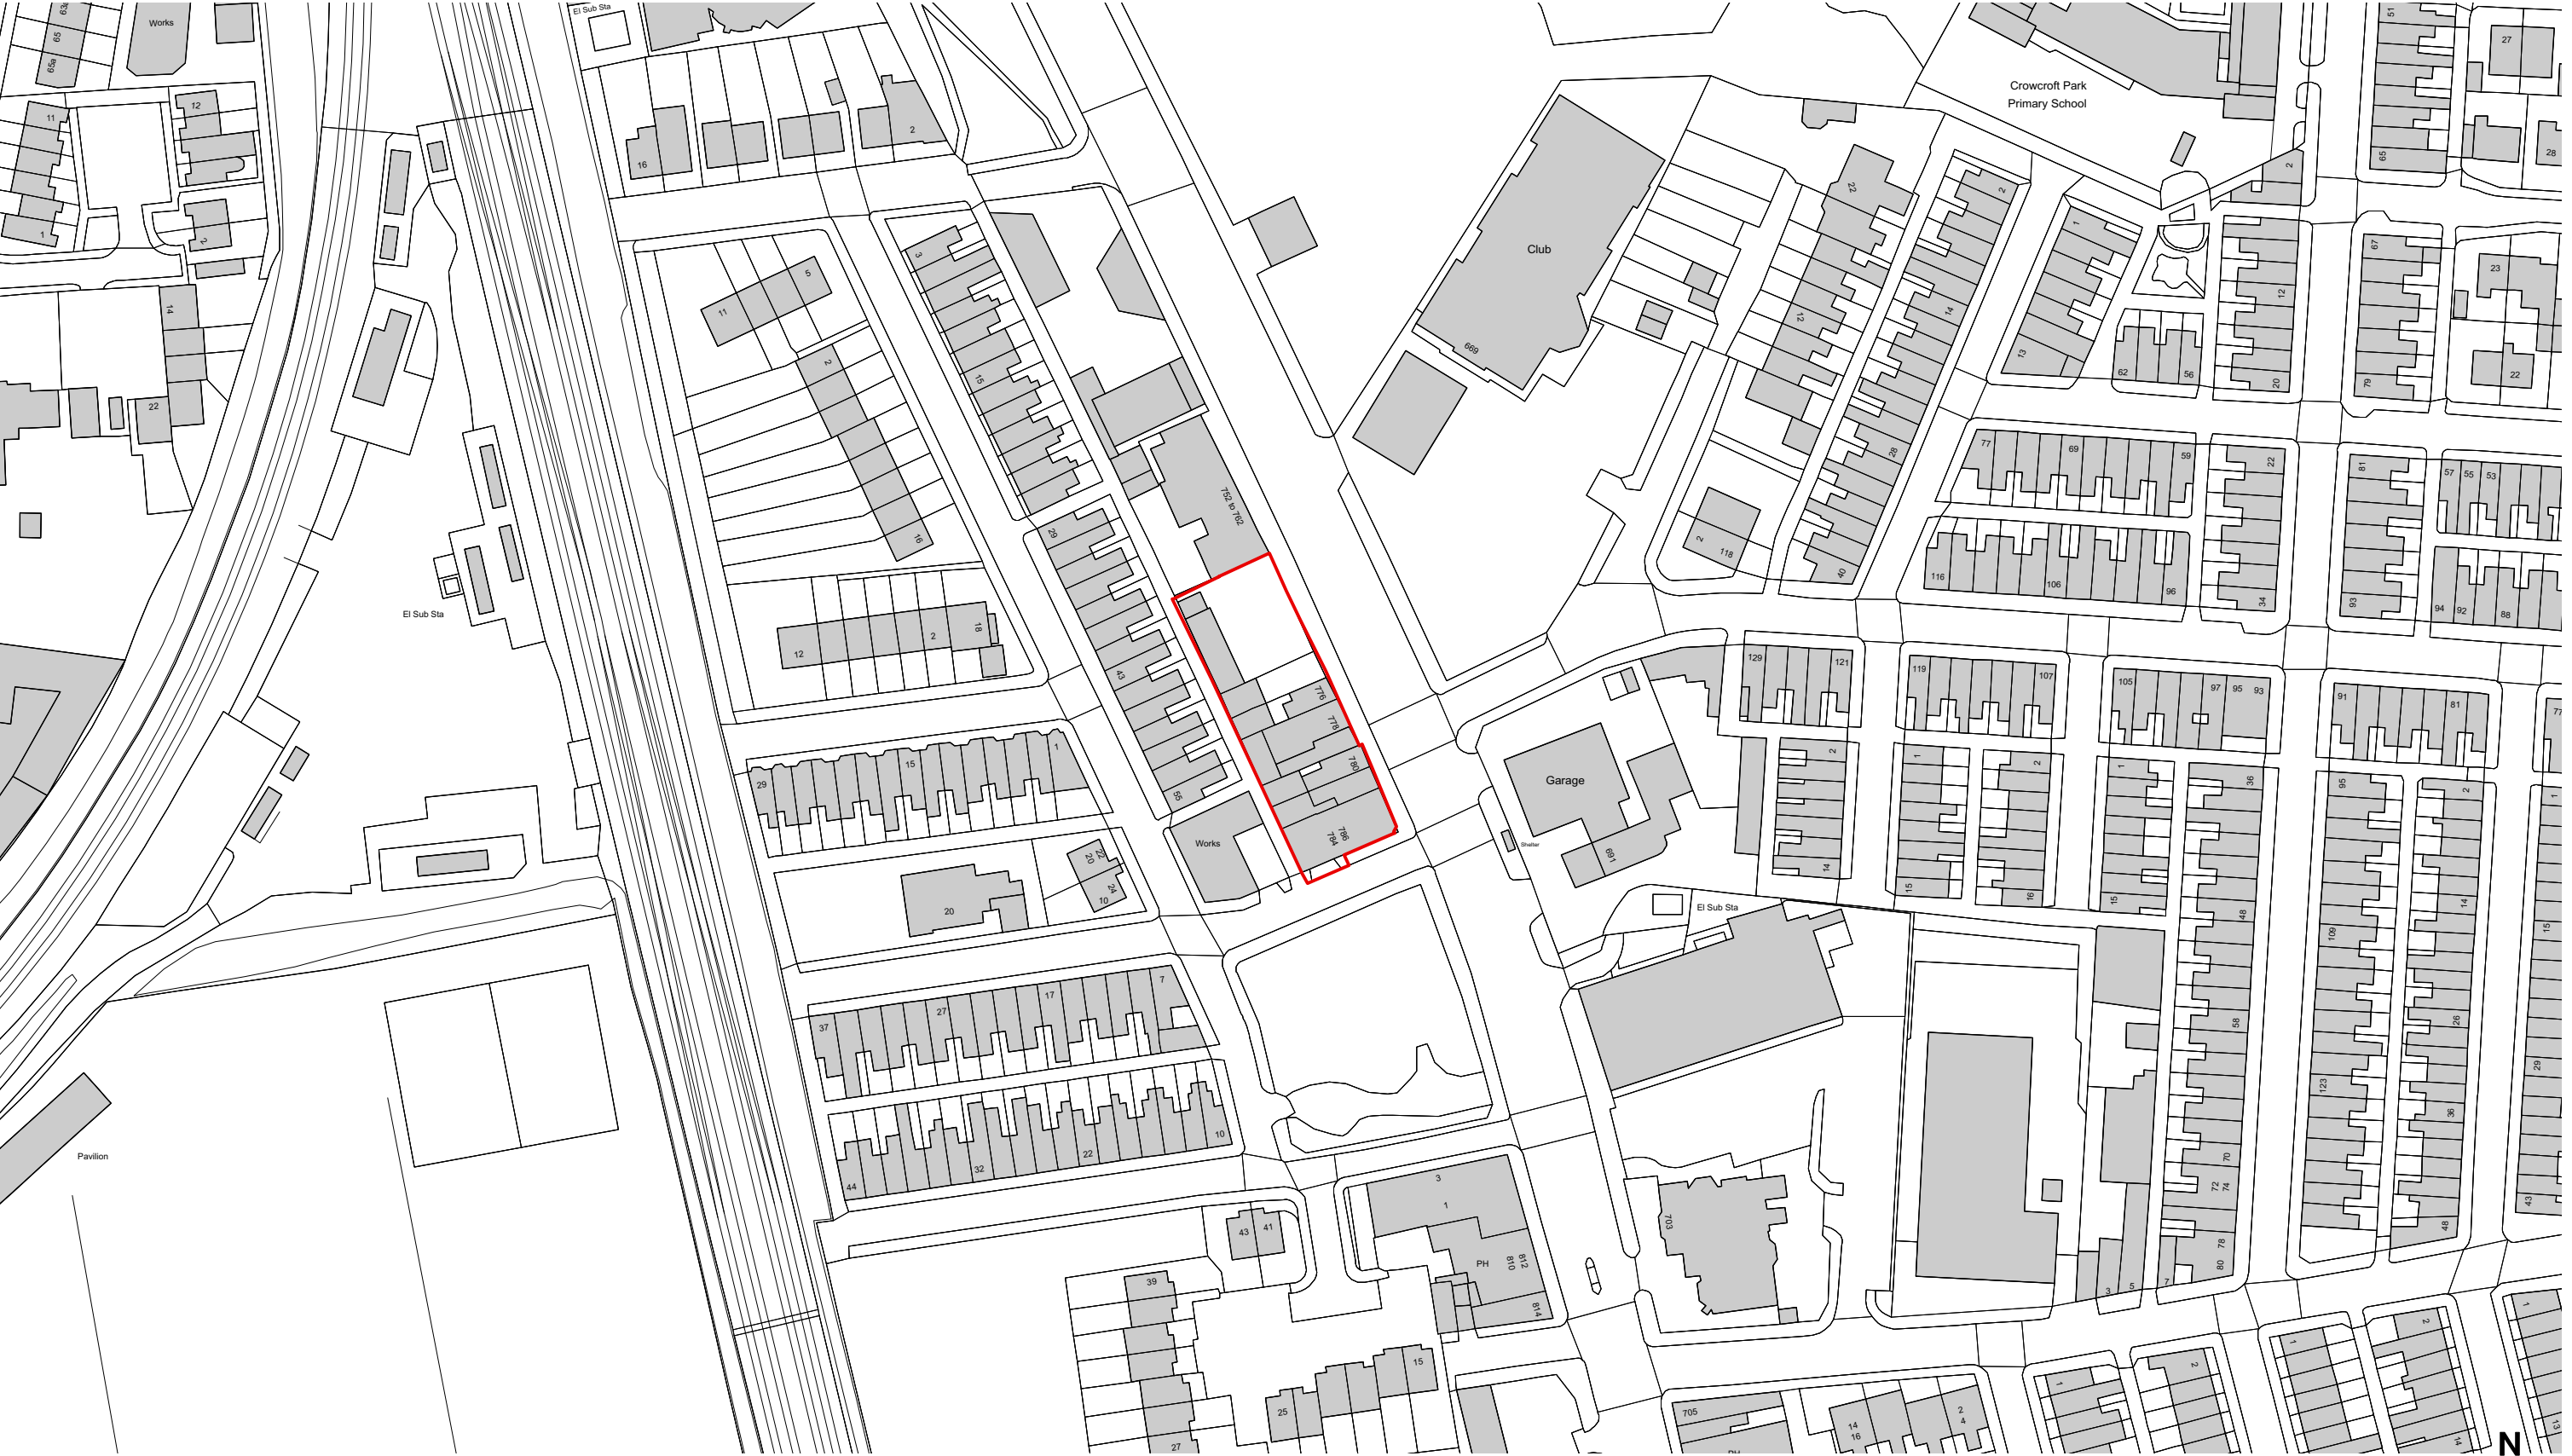

LOCATION PLAN
1:1250 @ A3

© Copyright Ollier Smurthwaite Architects			CLIENT: VIEWS			
			PROJECT: PROPOSED RESIDENTIAL DEVELOPMENT			
			ADDRESS: 764 STOCKPORT ROAD			
			DRAWING TITLE: LOCATION PLAN			
			SCALE: 1:1250@A3		DATE: MARCH 2022	
DRAWING NO: A666_P_001A			OLLIER SMURTHWAITE ARCHITECTS 40 King Street, Manchester, M2 6BA T 0161 883 0838 F 0161 883 0839 E mail@olliersmurthwaite.com			
A	27.05.22	AMENDED SITE BOUNDARY				
REVISION	DATE	DESCRIPTION				