


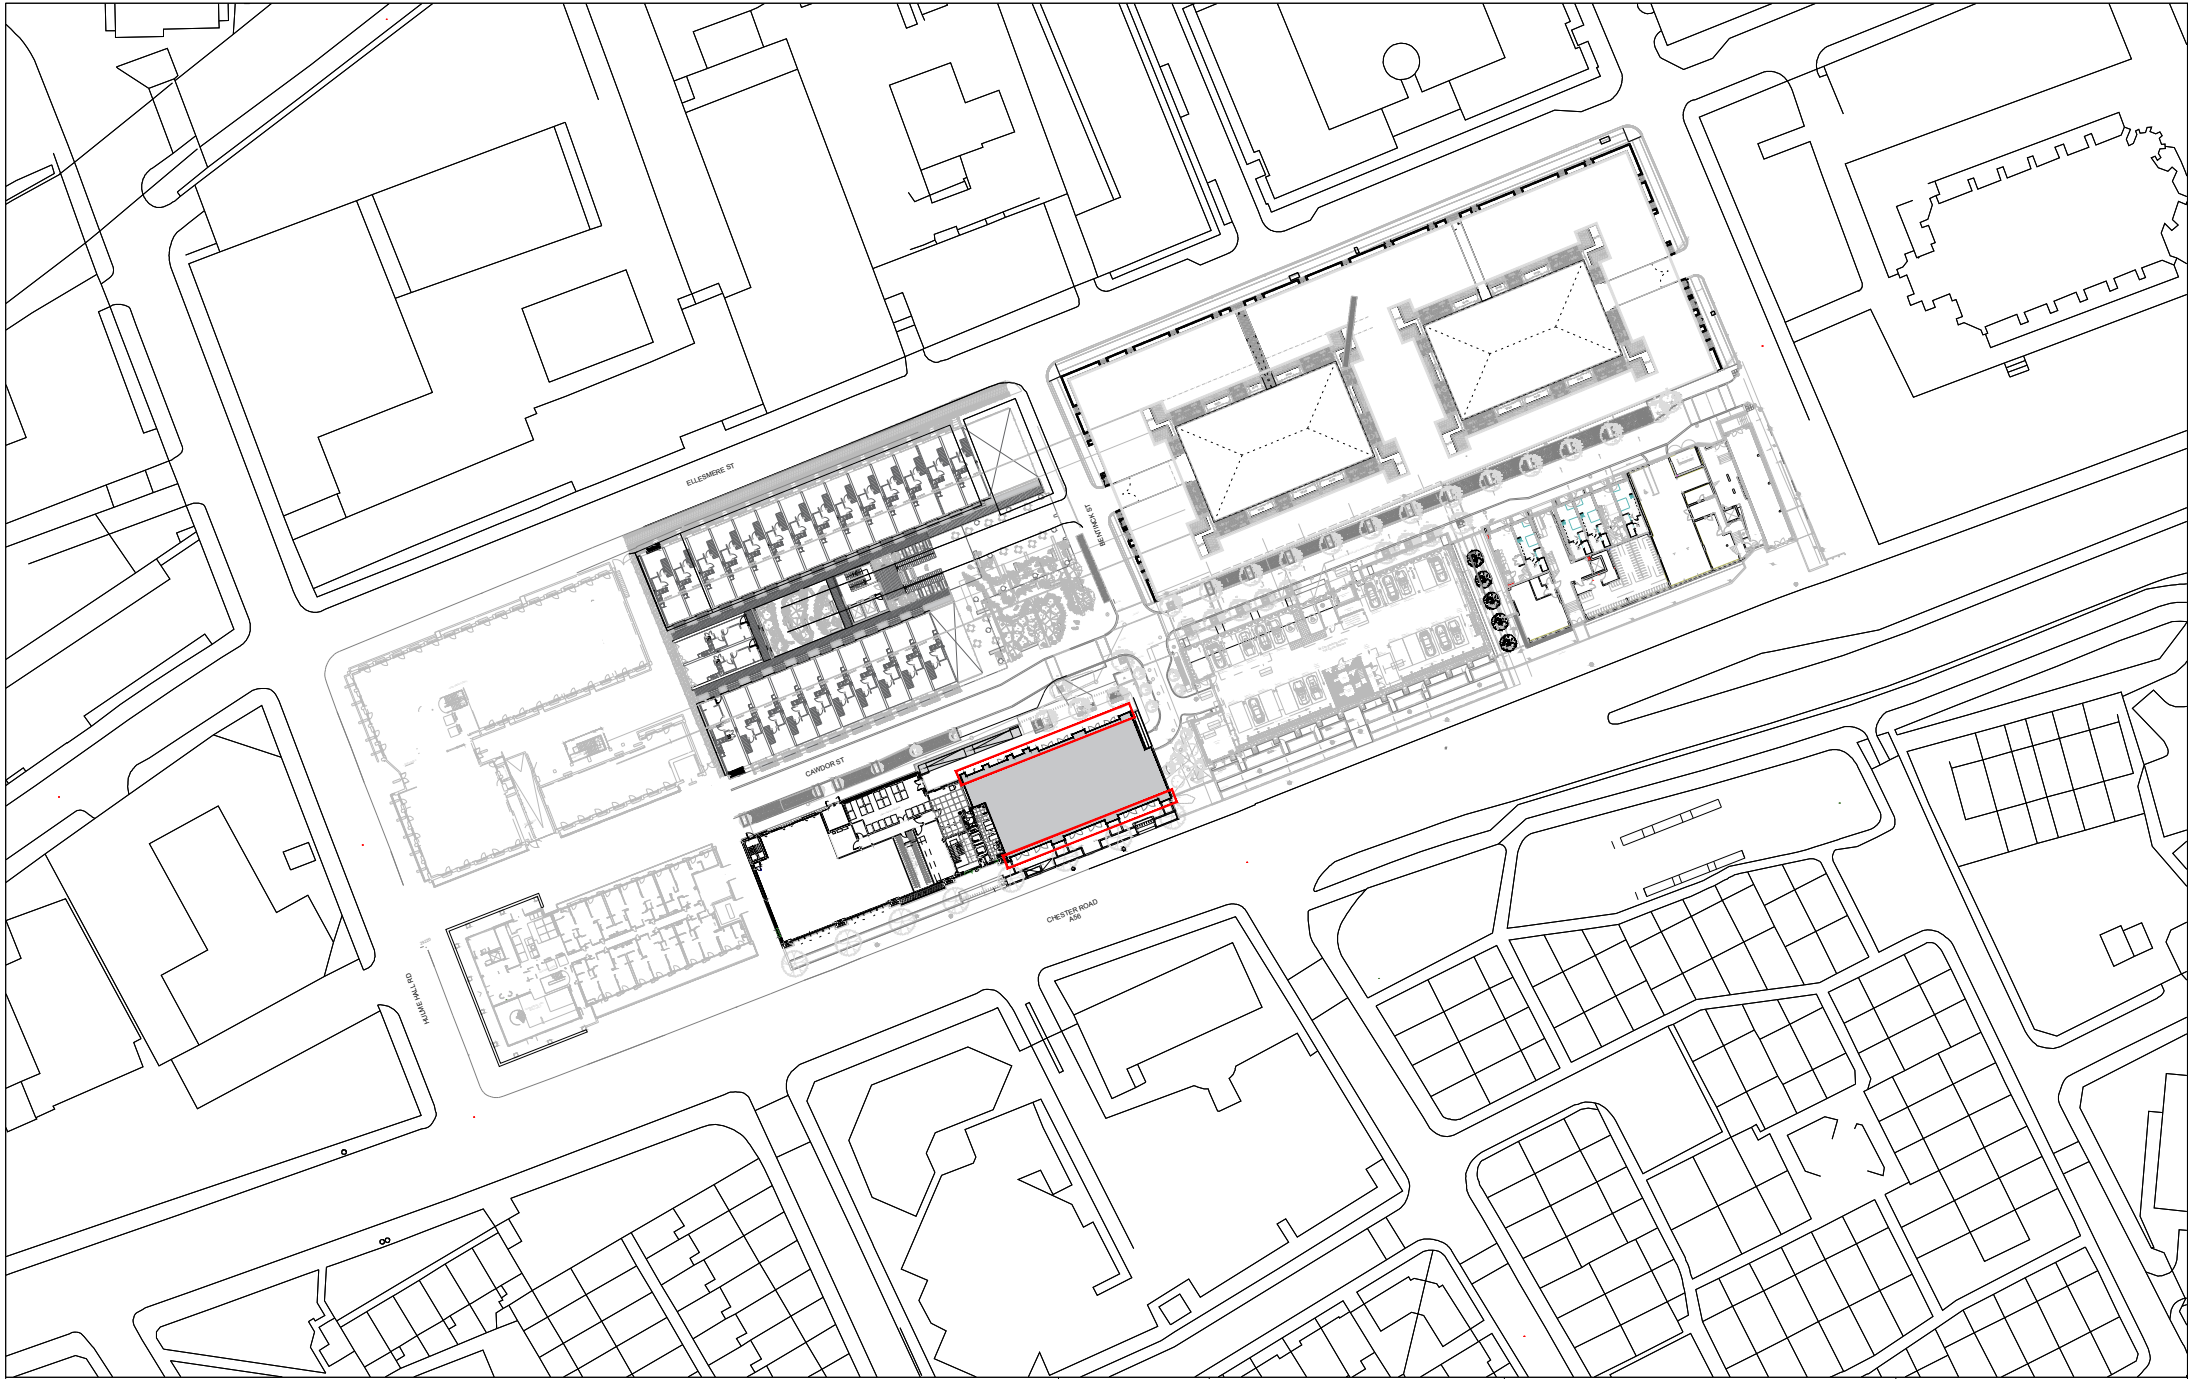

	DRAWING NO 01_MANC_01B	STORE TYPE EXPRESS
	SCALE 1:1250@A4	DATE 13-MAY-2022
	CHECKED BY SHIKHA	STORE NAME MANCHESTER SKYGARDENS
	DRAWN BY DEEKSHA	CONTENT LOCATION PLAN_ADV



TESCO
FEASIBILITY PLANNING
STORE PLANNING DEPARTMENT
PROPERTY SERVICES
HIGHWOODS BUILDING, KESTREL WAY
WELWYN GARDEN CITY, HERTFORDSHIRE, AL7 1GB UK
TELEPHONE: 0107 396150

THE COPYRIGHT AND ALL OTHER RIGHTS IN AND RELATING TO THIS PUBLICATION
RESIDE WITH AND ARE THE SOLE PROPERTY OF TESCO STORES LIMITED
ALL RIGHTS ARE RESERVED. WITHOUT THE WRITTEN CONSENT OF TESCO STORES LIMITED
THIS PUBLICATION MAY BE REPRODUCED OR TRANSMITTED IN ANY FORM OR BY ANY
MEANS, ELECTRONIC OR MECHANICAL, INCLUDING PHOTOCOPYING, RECORDING
OR FROM ANY RETRIEVAL SYSTEM WITHOUT THE PRIOR WRITTEN LICENCE FROM THE
COPYRIGHT OWNER. TESCO STORES LIMITED