
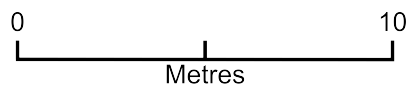


Grenfell Road 19 - SP

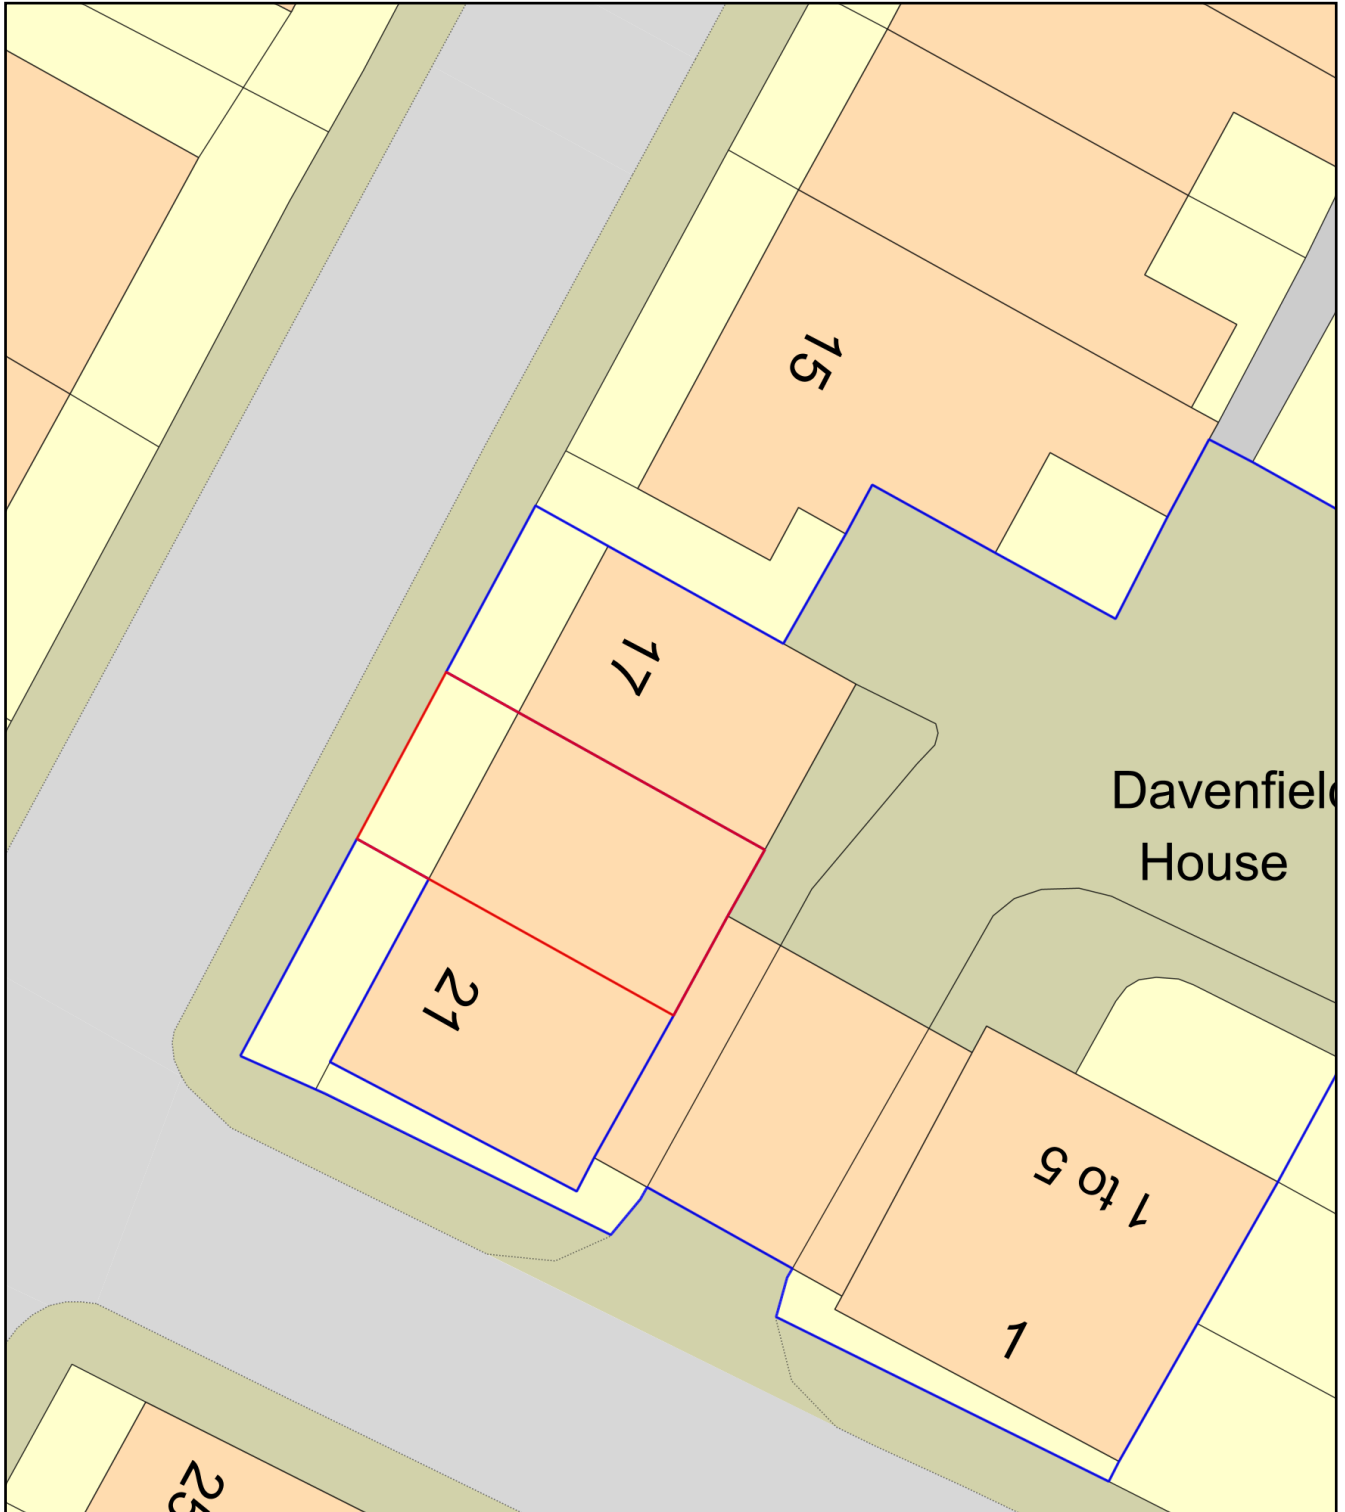

Plan Produced for: Grenfell Road 19

Date Produced: 21 Apr 2021

Plan Reference Number: TQRQM21111150051042

Scale: 1:200 @ A4