


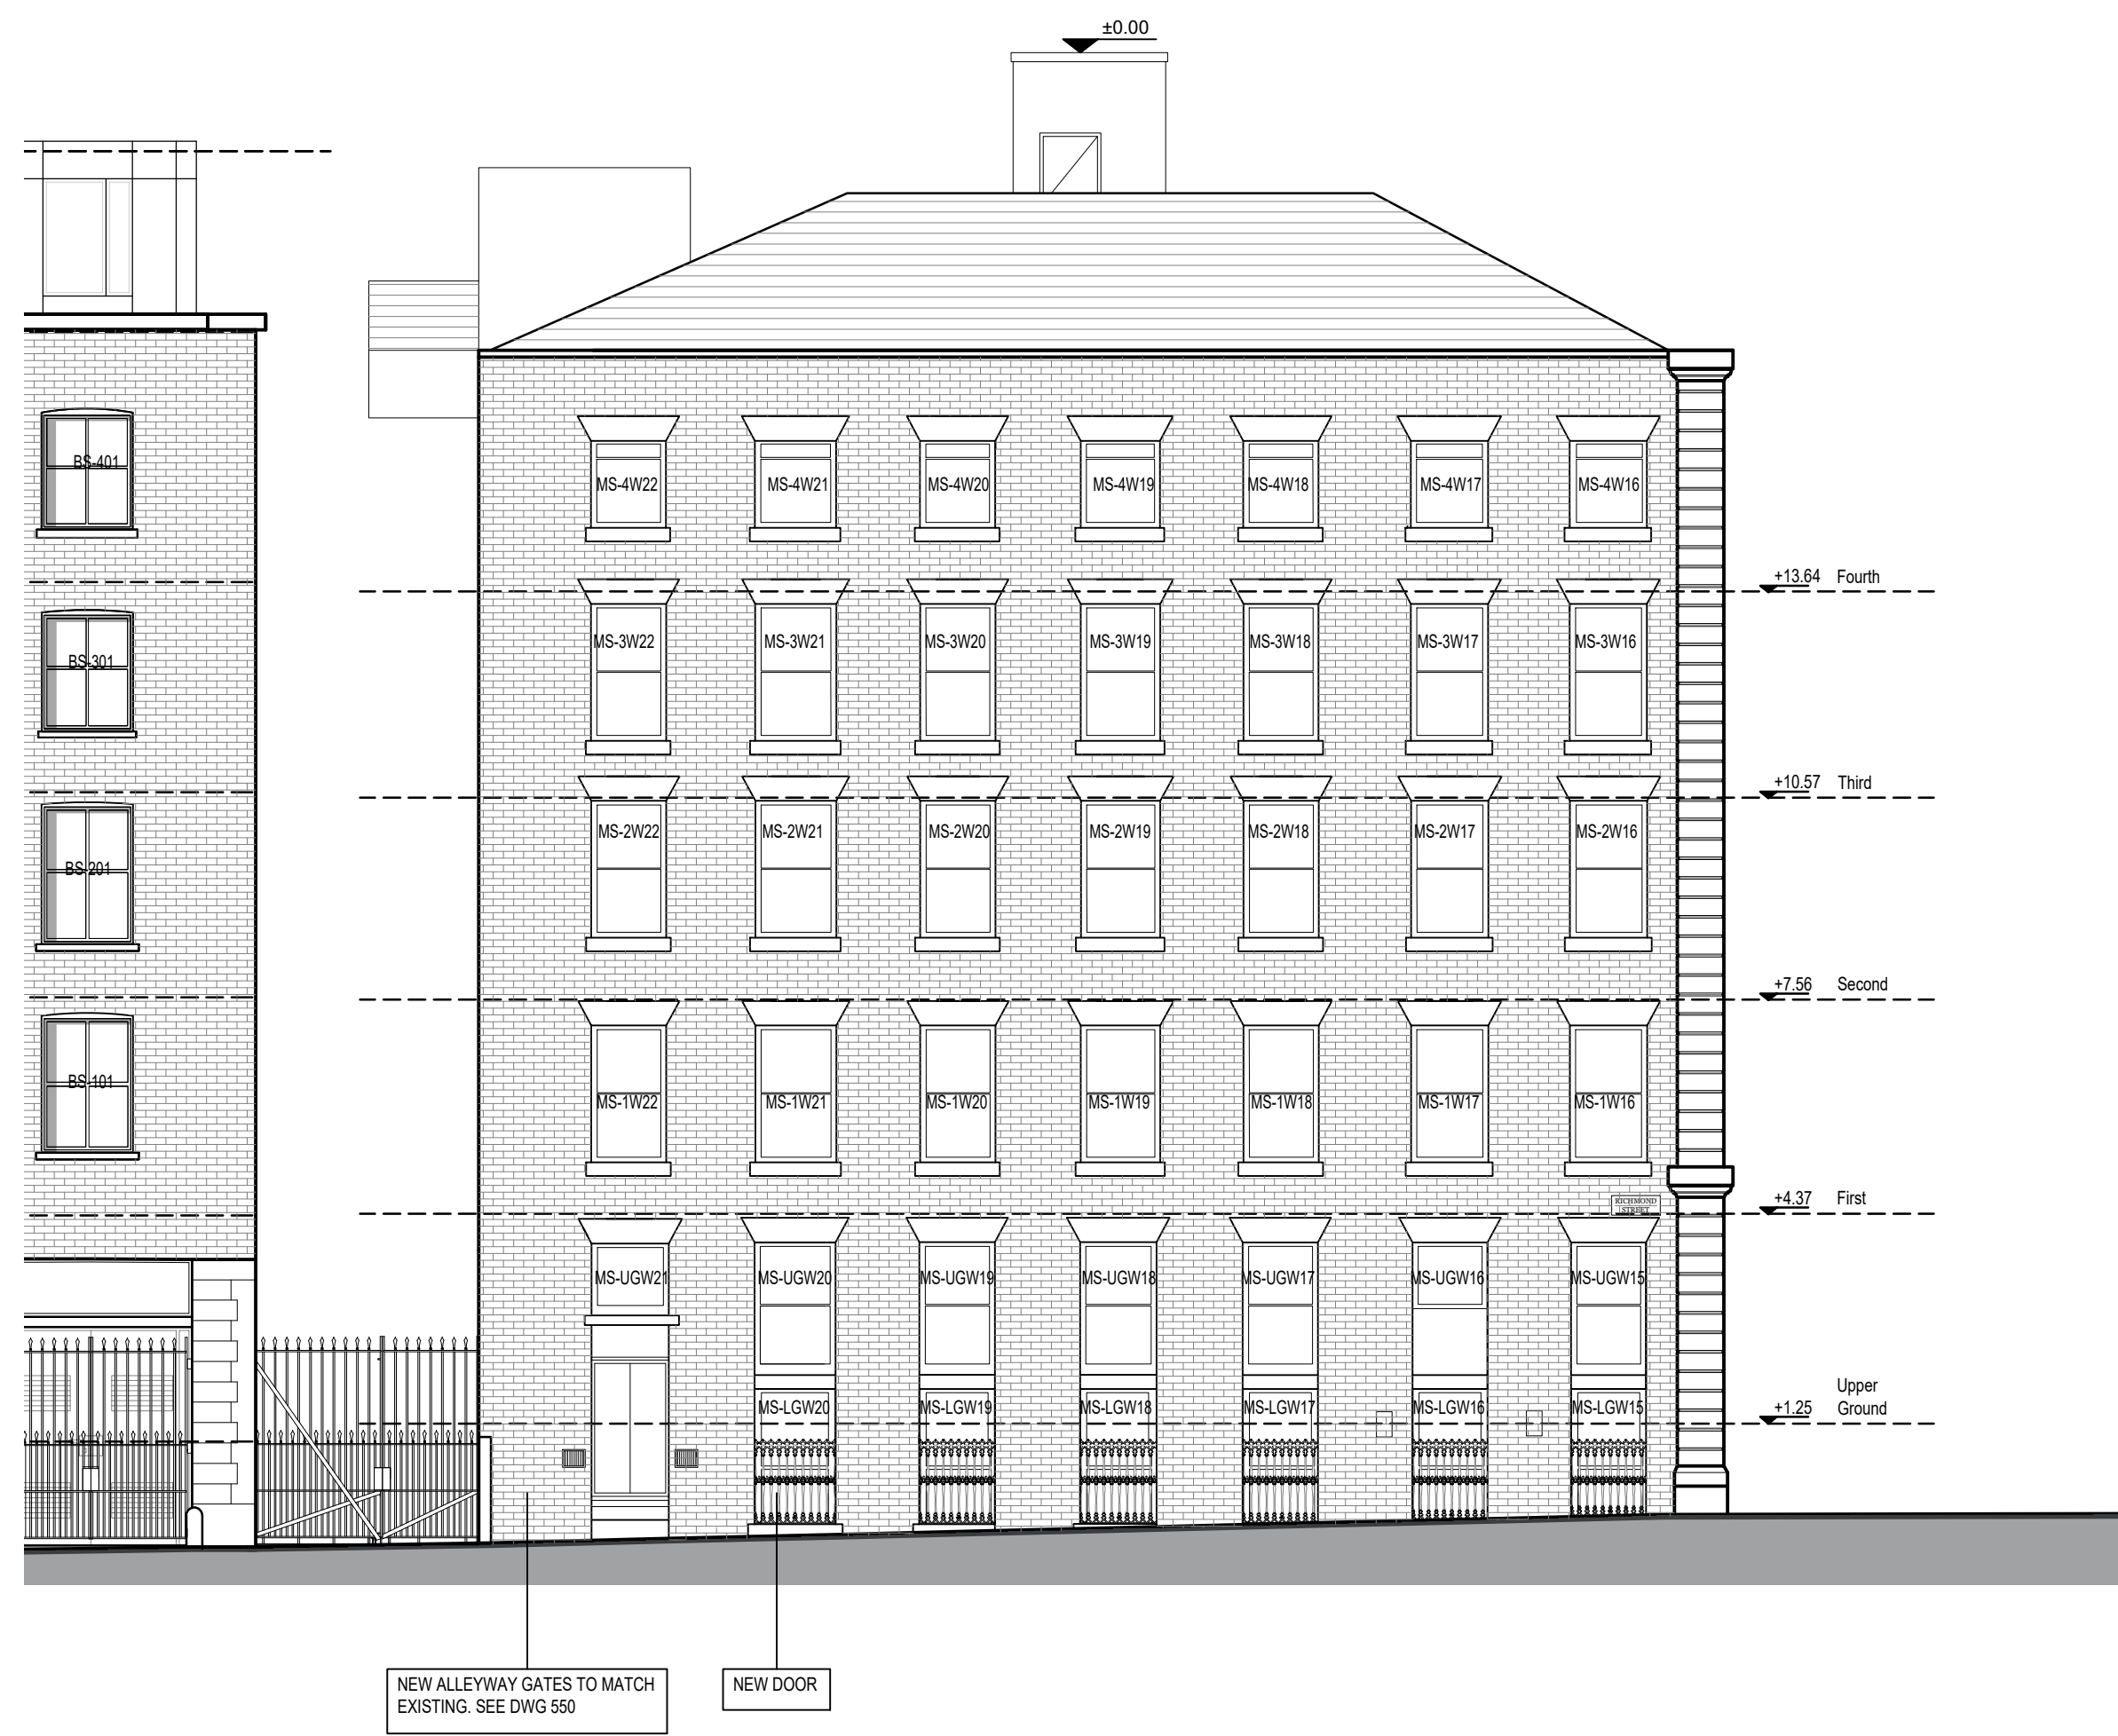


Proposed - Mindel House elevation - 01      Scale 1:100 @ A1




Proposed - Mindel House Elevation - 02      Scale 1:100 @ A1



Proposed - Mindel House elevation - 03      Scale 1:100 @ A1

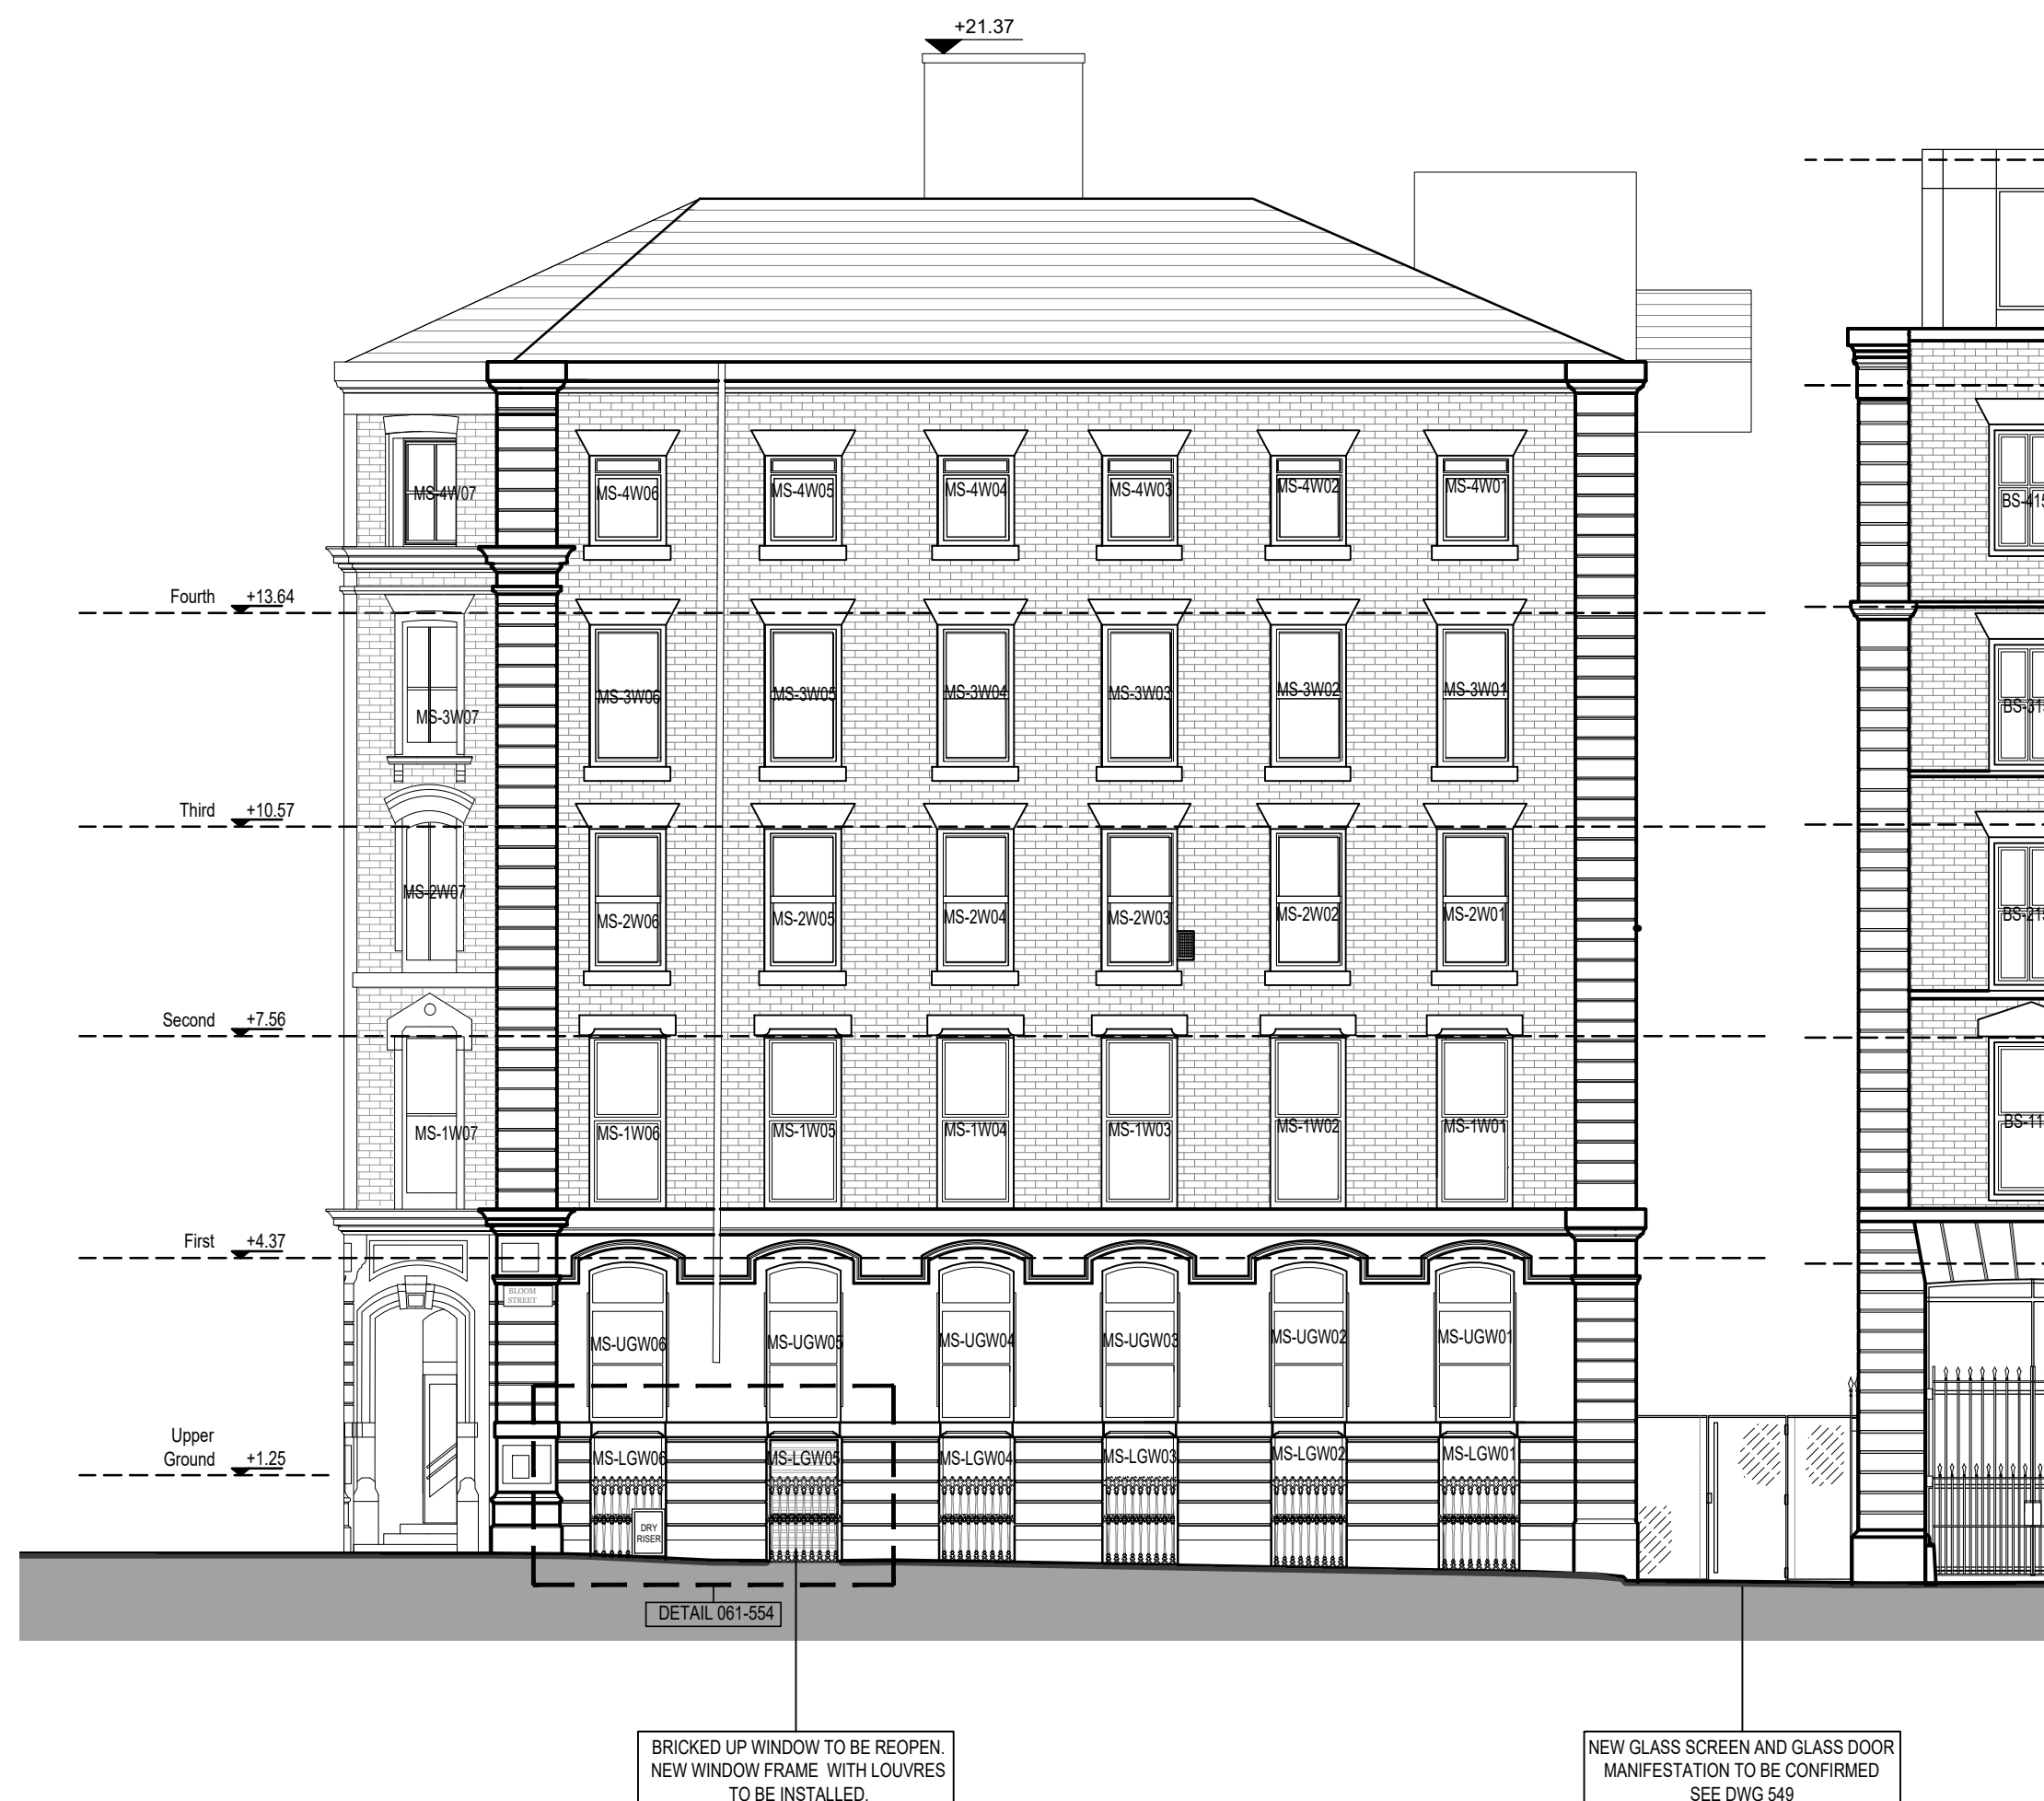

Proposed - Mindel House Elevation - 04      Scale 1:100 @ A1

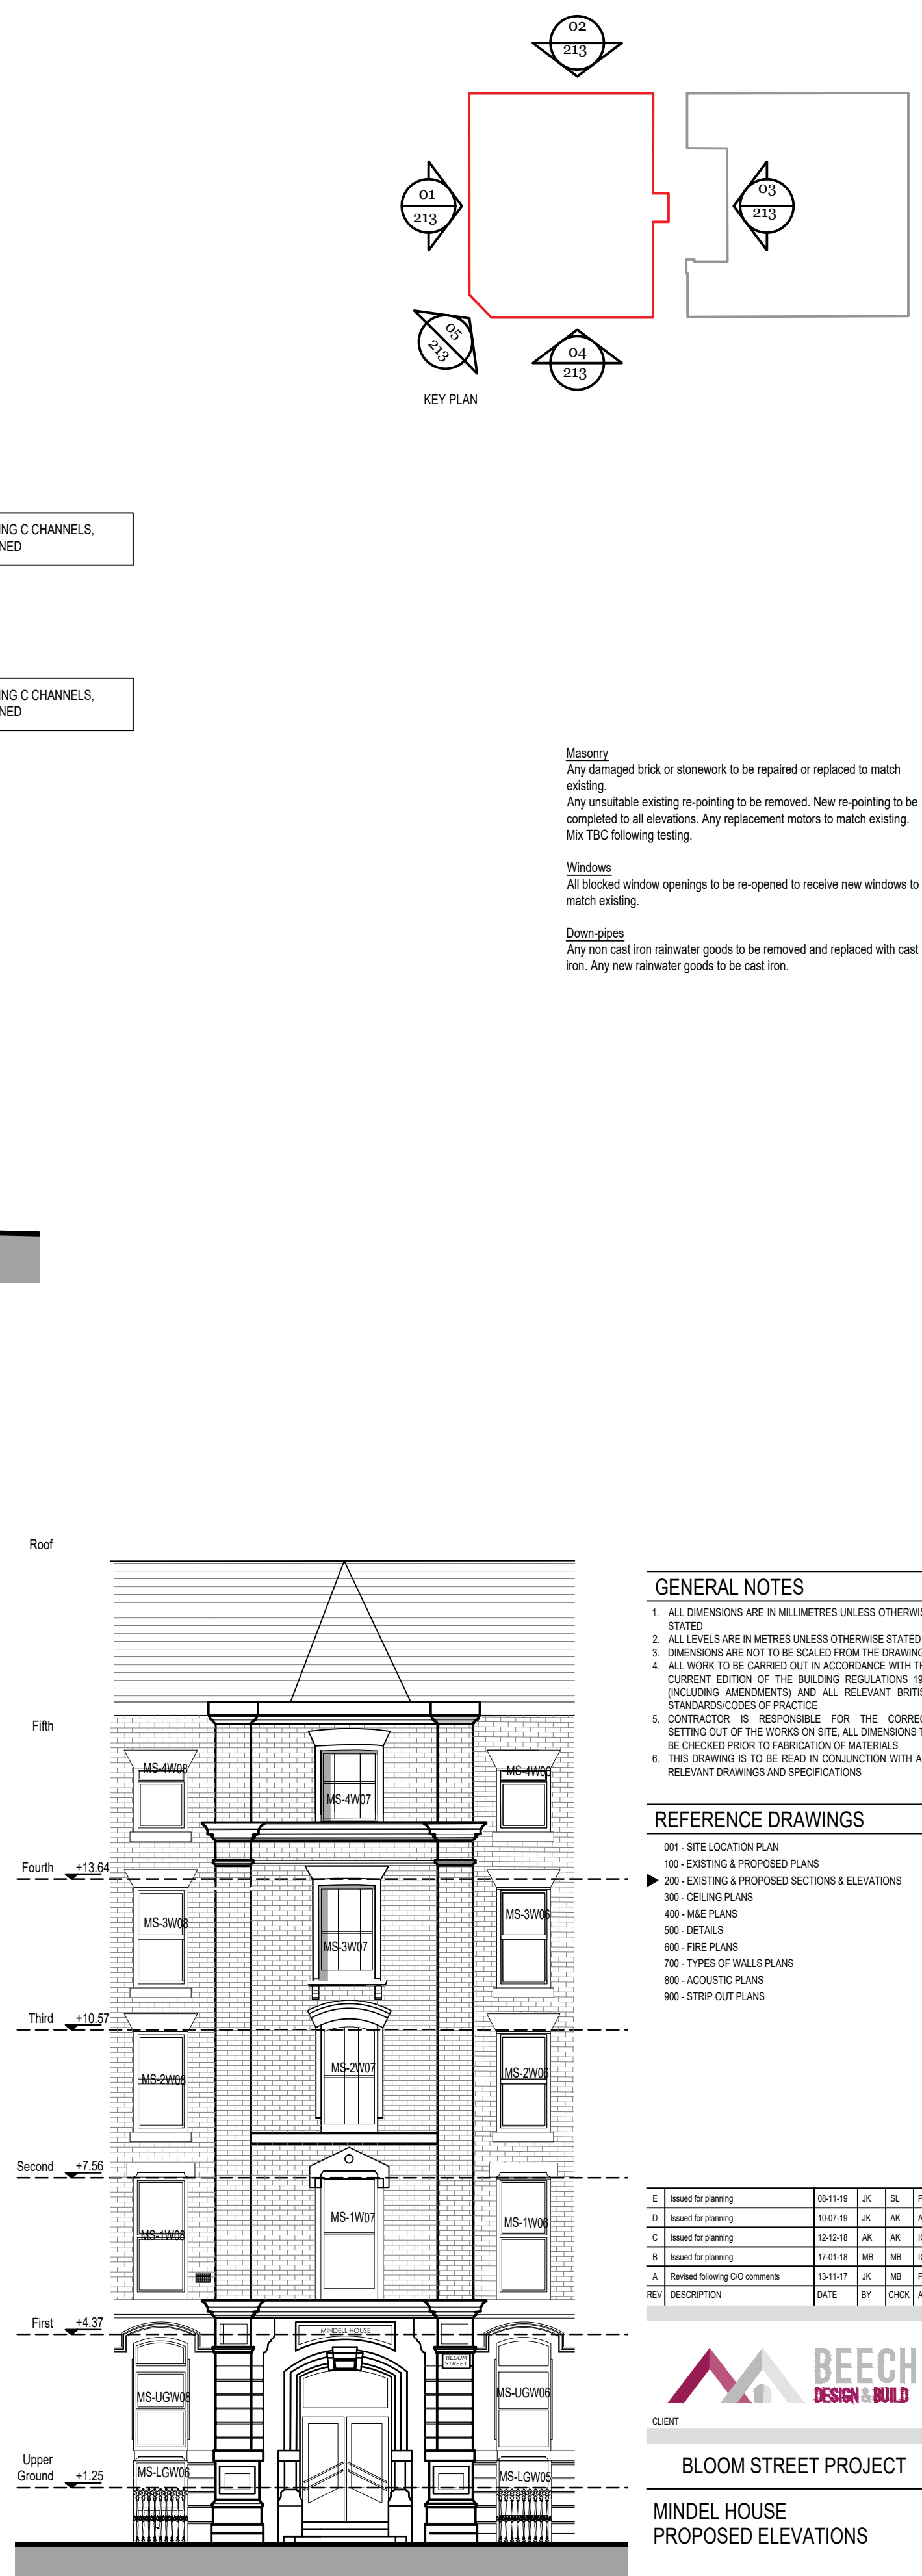

Proposed - Mindel House Elevation - 05      Scale 1:100 @ A1