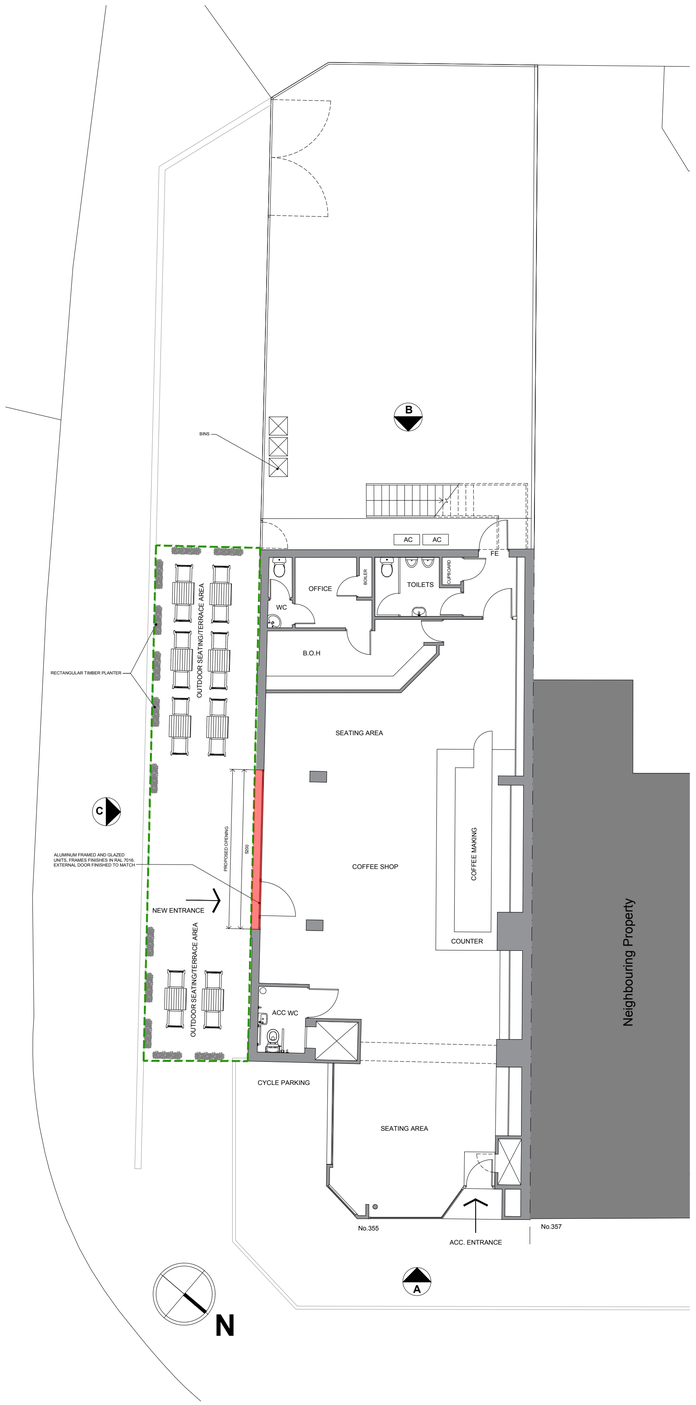

Ground Floor Plan 1:100

0 1 2 3 4 5m 6 7 8 9 10m

1:100

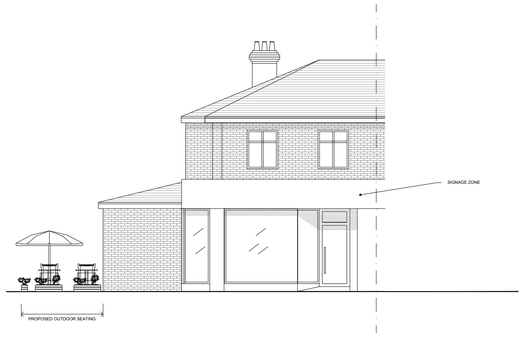

North East Elevation / Elevation - A
1:100

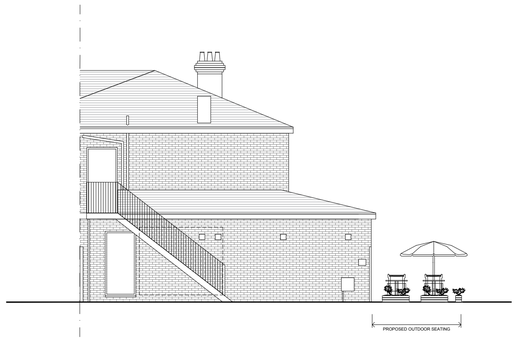

South West Elevation / Elevation - B
1:100

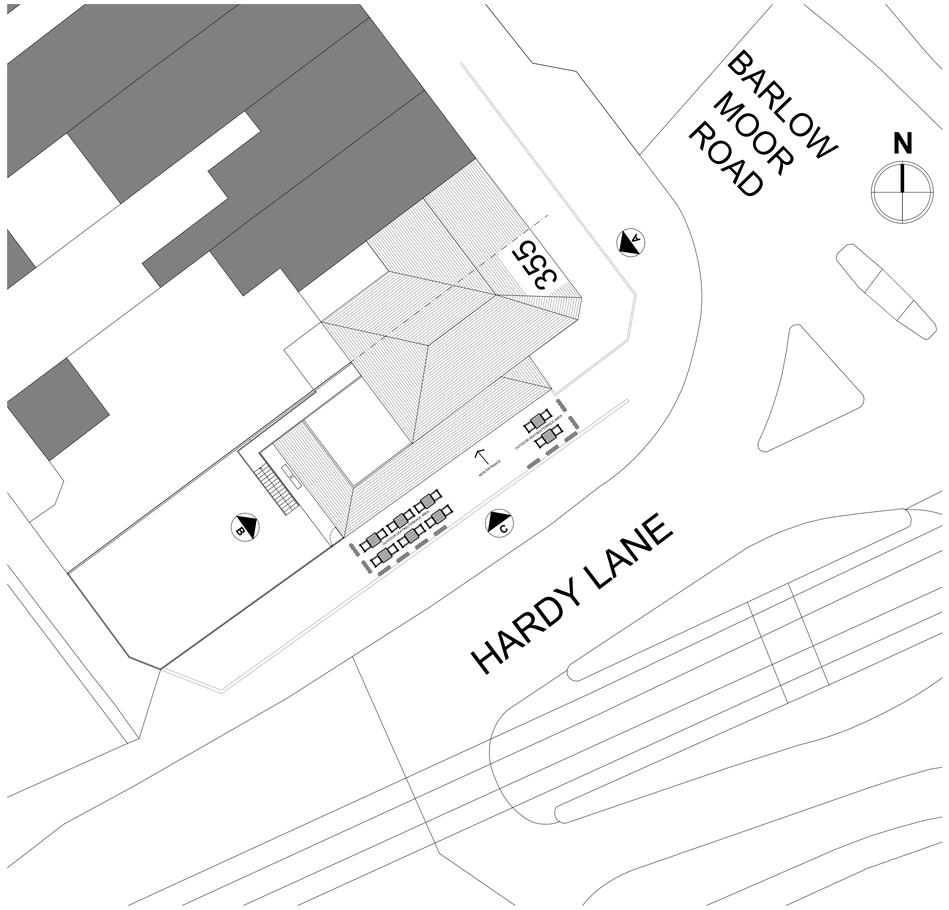

Site Plan 1:200

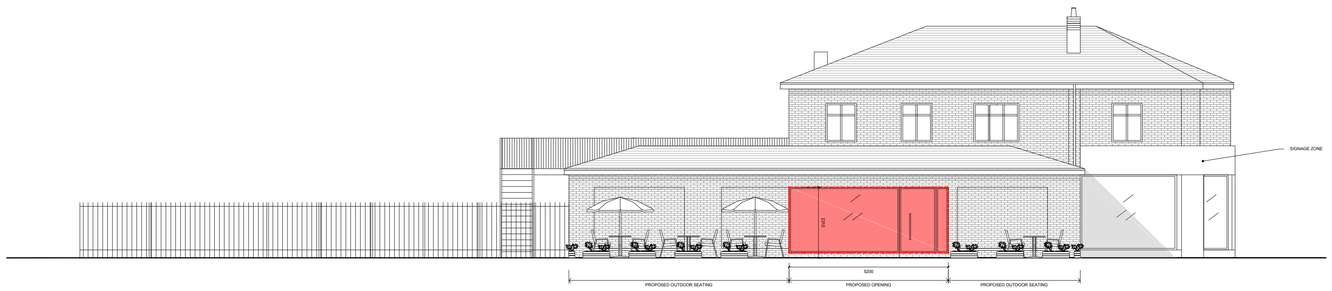

South East Elevation / Elevation - C
1:100

Please note: These drawings are for planning purposes only and should not be used for construction

Key

- Proposed opening
- Existing buildings
- Proposed outdoor seating

REV	DATE	DESCRIPTION	DRN	CHK

DRAWING PURPOSE

Planning

DRAWING TITLE

Proposed Plans, Elevations

ADDRESS

355 Barlow Moor Rd

CLIENT

CAFE FINO

PROJECT

355 Barlow Moor Rd

DRAWN BY	SCALE	DATE	DRAWING NUMBER
SB	As shown@A1	Mar 2021	003
CHECKED BY	REV.		
SB	-		