This drawing is the property of **bluesky** Design and must not be copied or otherwise reproduced. All dimensions must be checked on site before commencing work. This drawing was produced using AutoCAD 2020.

JLL

Flexible Business Interiors rbi

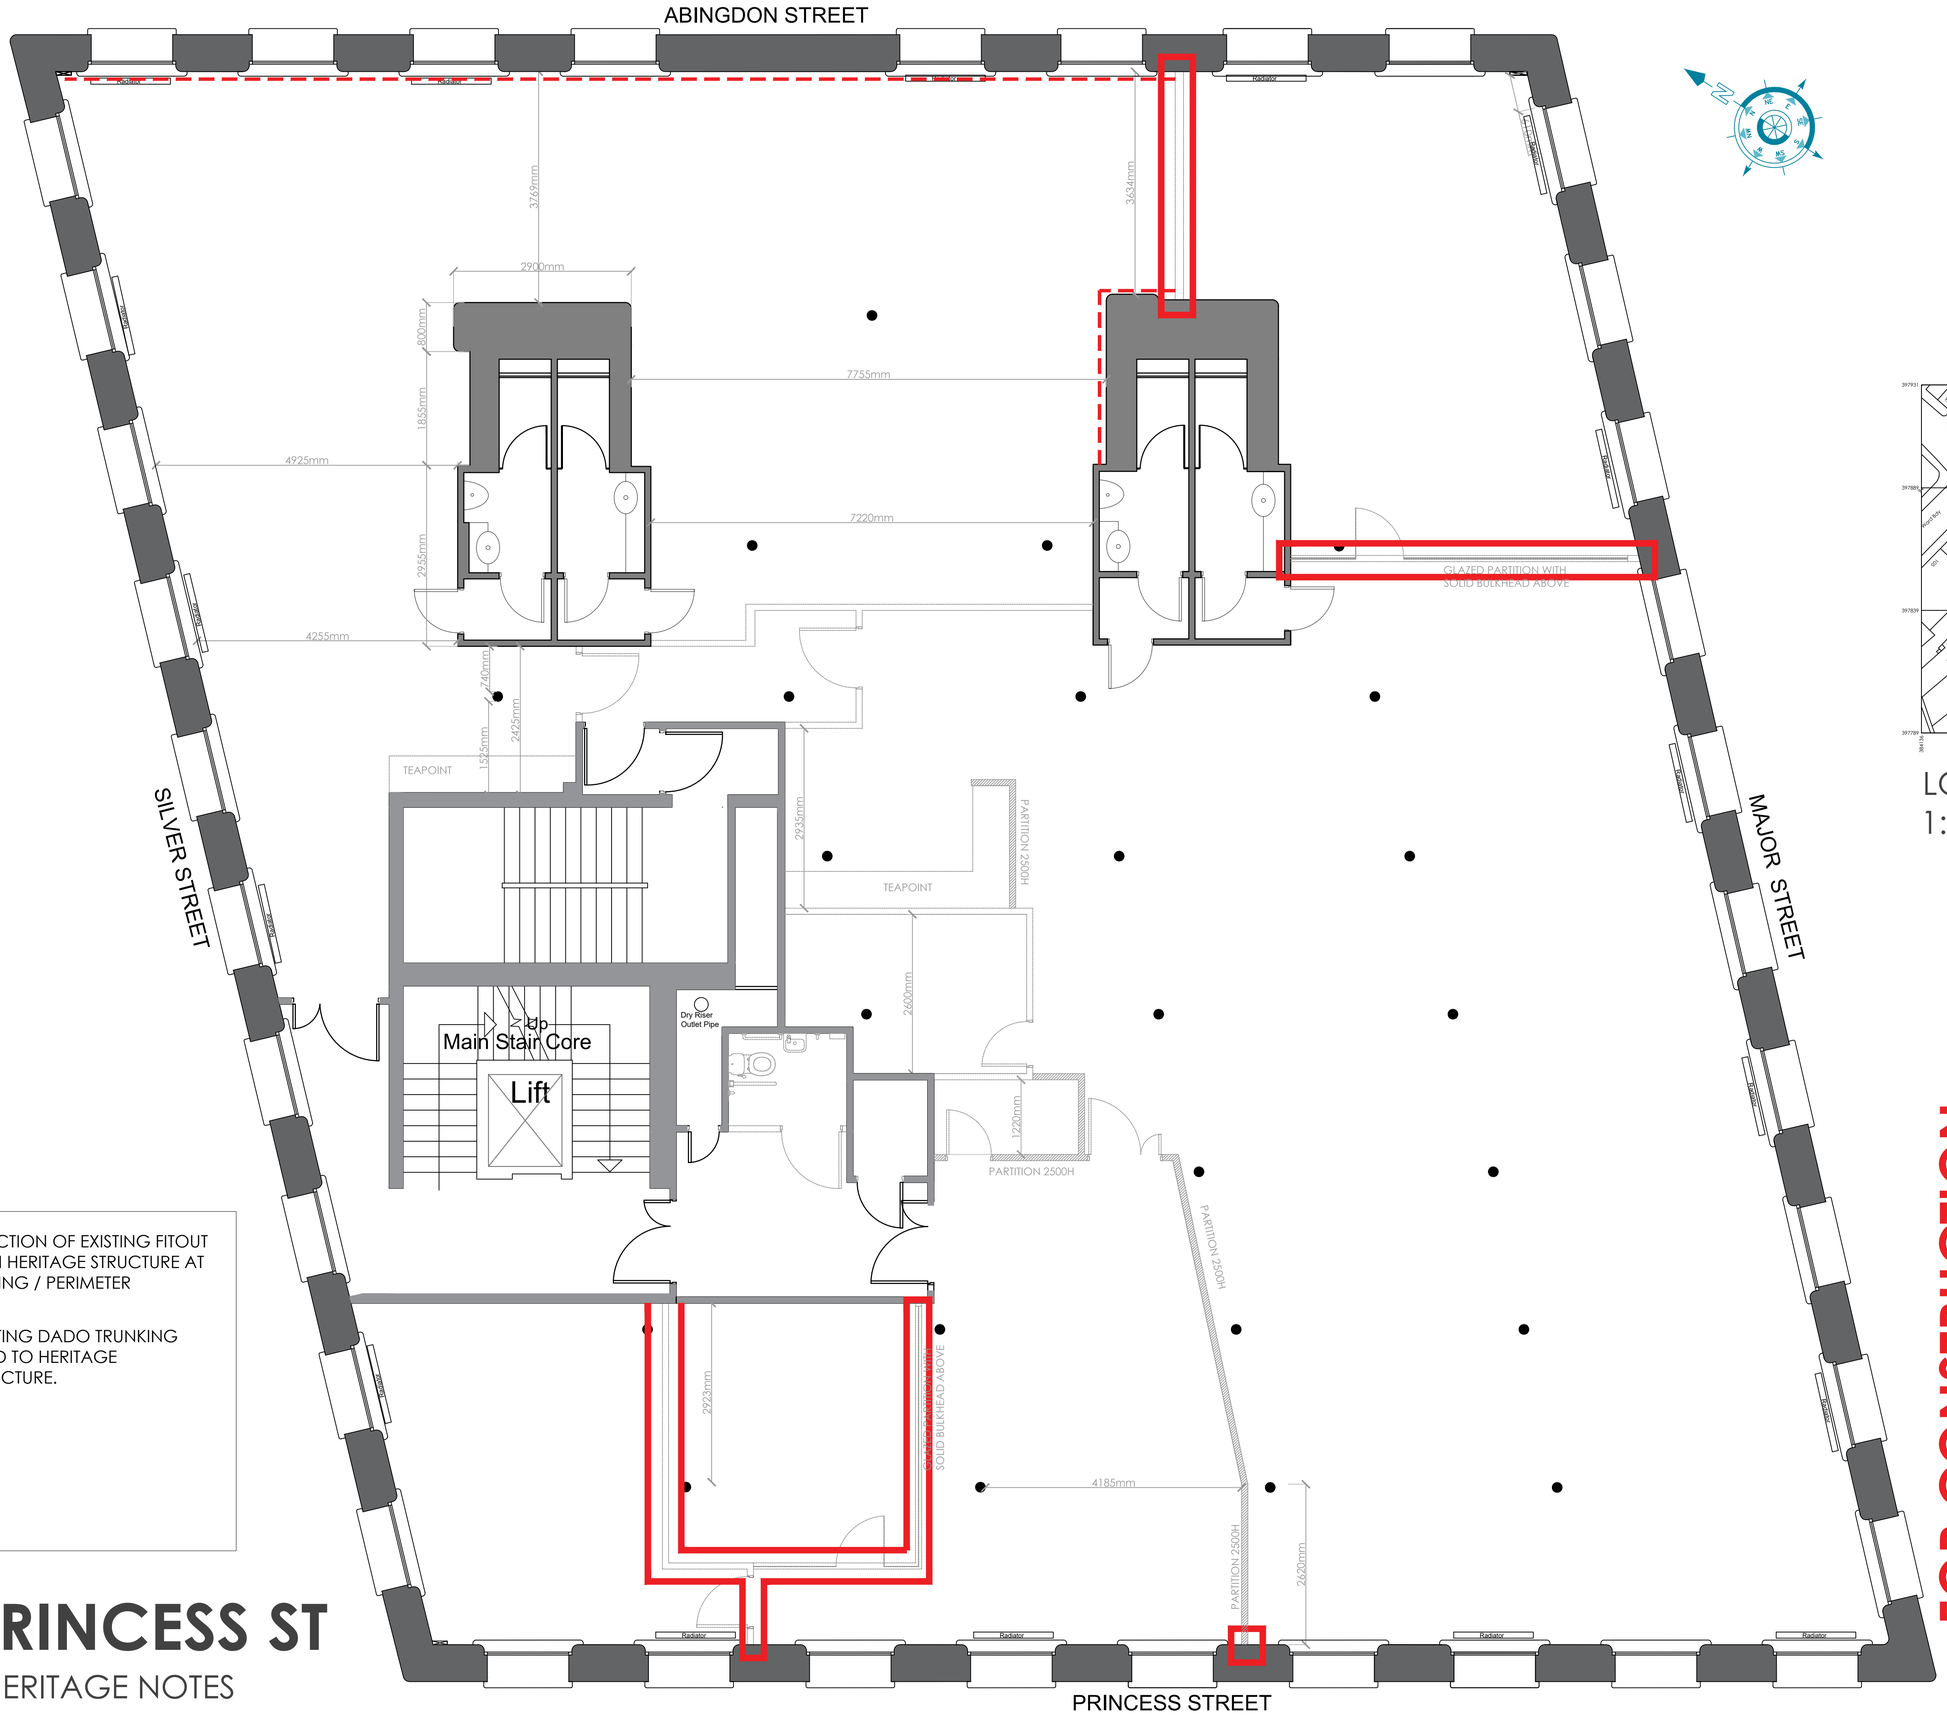

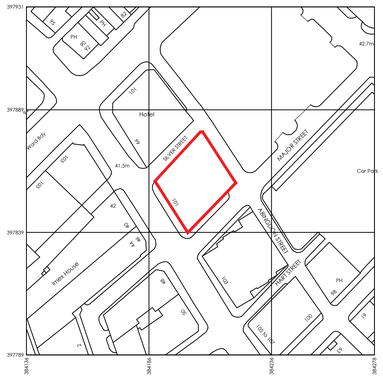

LOCATION PLAN
1:1250

HERITAGE NOTES

JUNCTION OF EXISTING FITOUT WITH HERITAGE STRUCTURE AT CEILING / PERIMETER

EXISTING DADO TRUNKING FIXED TO HERITAGE STRUCTURE.

101 PRINCESS ST

EXISTING HERITAGE NOTES

Rev	Date	Description	Initials
B	19.02.21	Issued for Construction.	FLC
A	17.02.21	Coordinated following final site check.	FLC

FOR CONSTRUCTION

Client:
ASI

Project:
CAT A + REFURBISHMENT

Address:
101 PRINCESS ST MANCHESTER

Drawing Title:
3RD FLOOR EXISTING LAYOUT - HERITAGE NOTES

Date:	05.02.2021
Project Number:	1213
Scale:	1:50@A1
Drawn by:	FLC
Drawing Number:	**1213-03-EX03B**

bluesky Design
INTERIORS LIMITED
Studio 1, 169 High Street, Boston Spa, Leeds LS23 6BH
Tel: 01937 845 399 www.blueskydesigninteriors.co.uk