


Notes
The Contractor is to check all dimensions and conditions on site before commencing. Do not scale from this drawing.
This drawing remains the copyright of POZZONI Architecture Ltd.

Scale Bars		TO BE USED ONLY AS GUIDANCE			
1:100	mm	0	1000	2000	3000
1:200	mm	0	1000	2000	3000
1:500	m	0	10	20	30
1:1250	m	0	10	20	30




Proposed South Elevation (Planning)
1 : 50

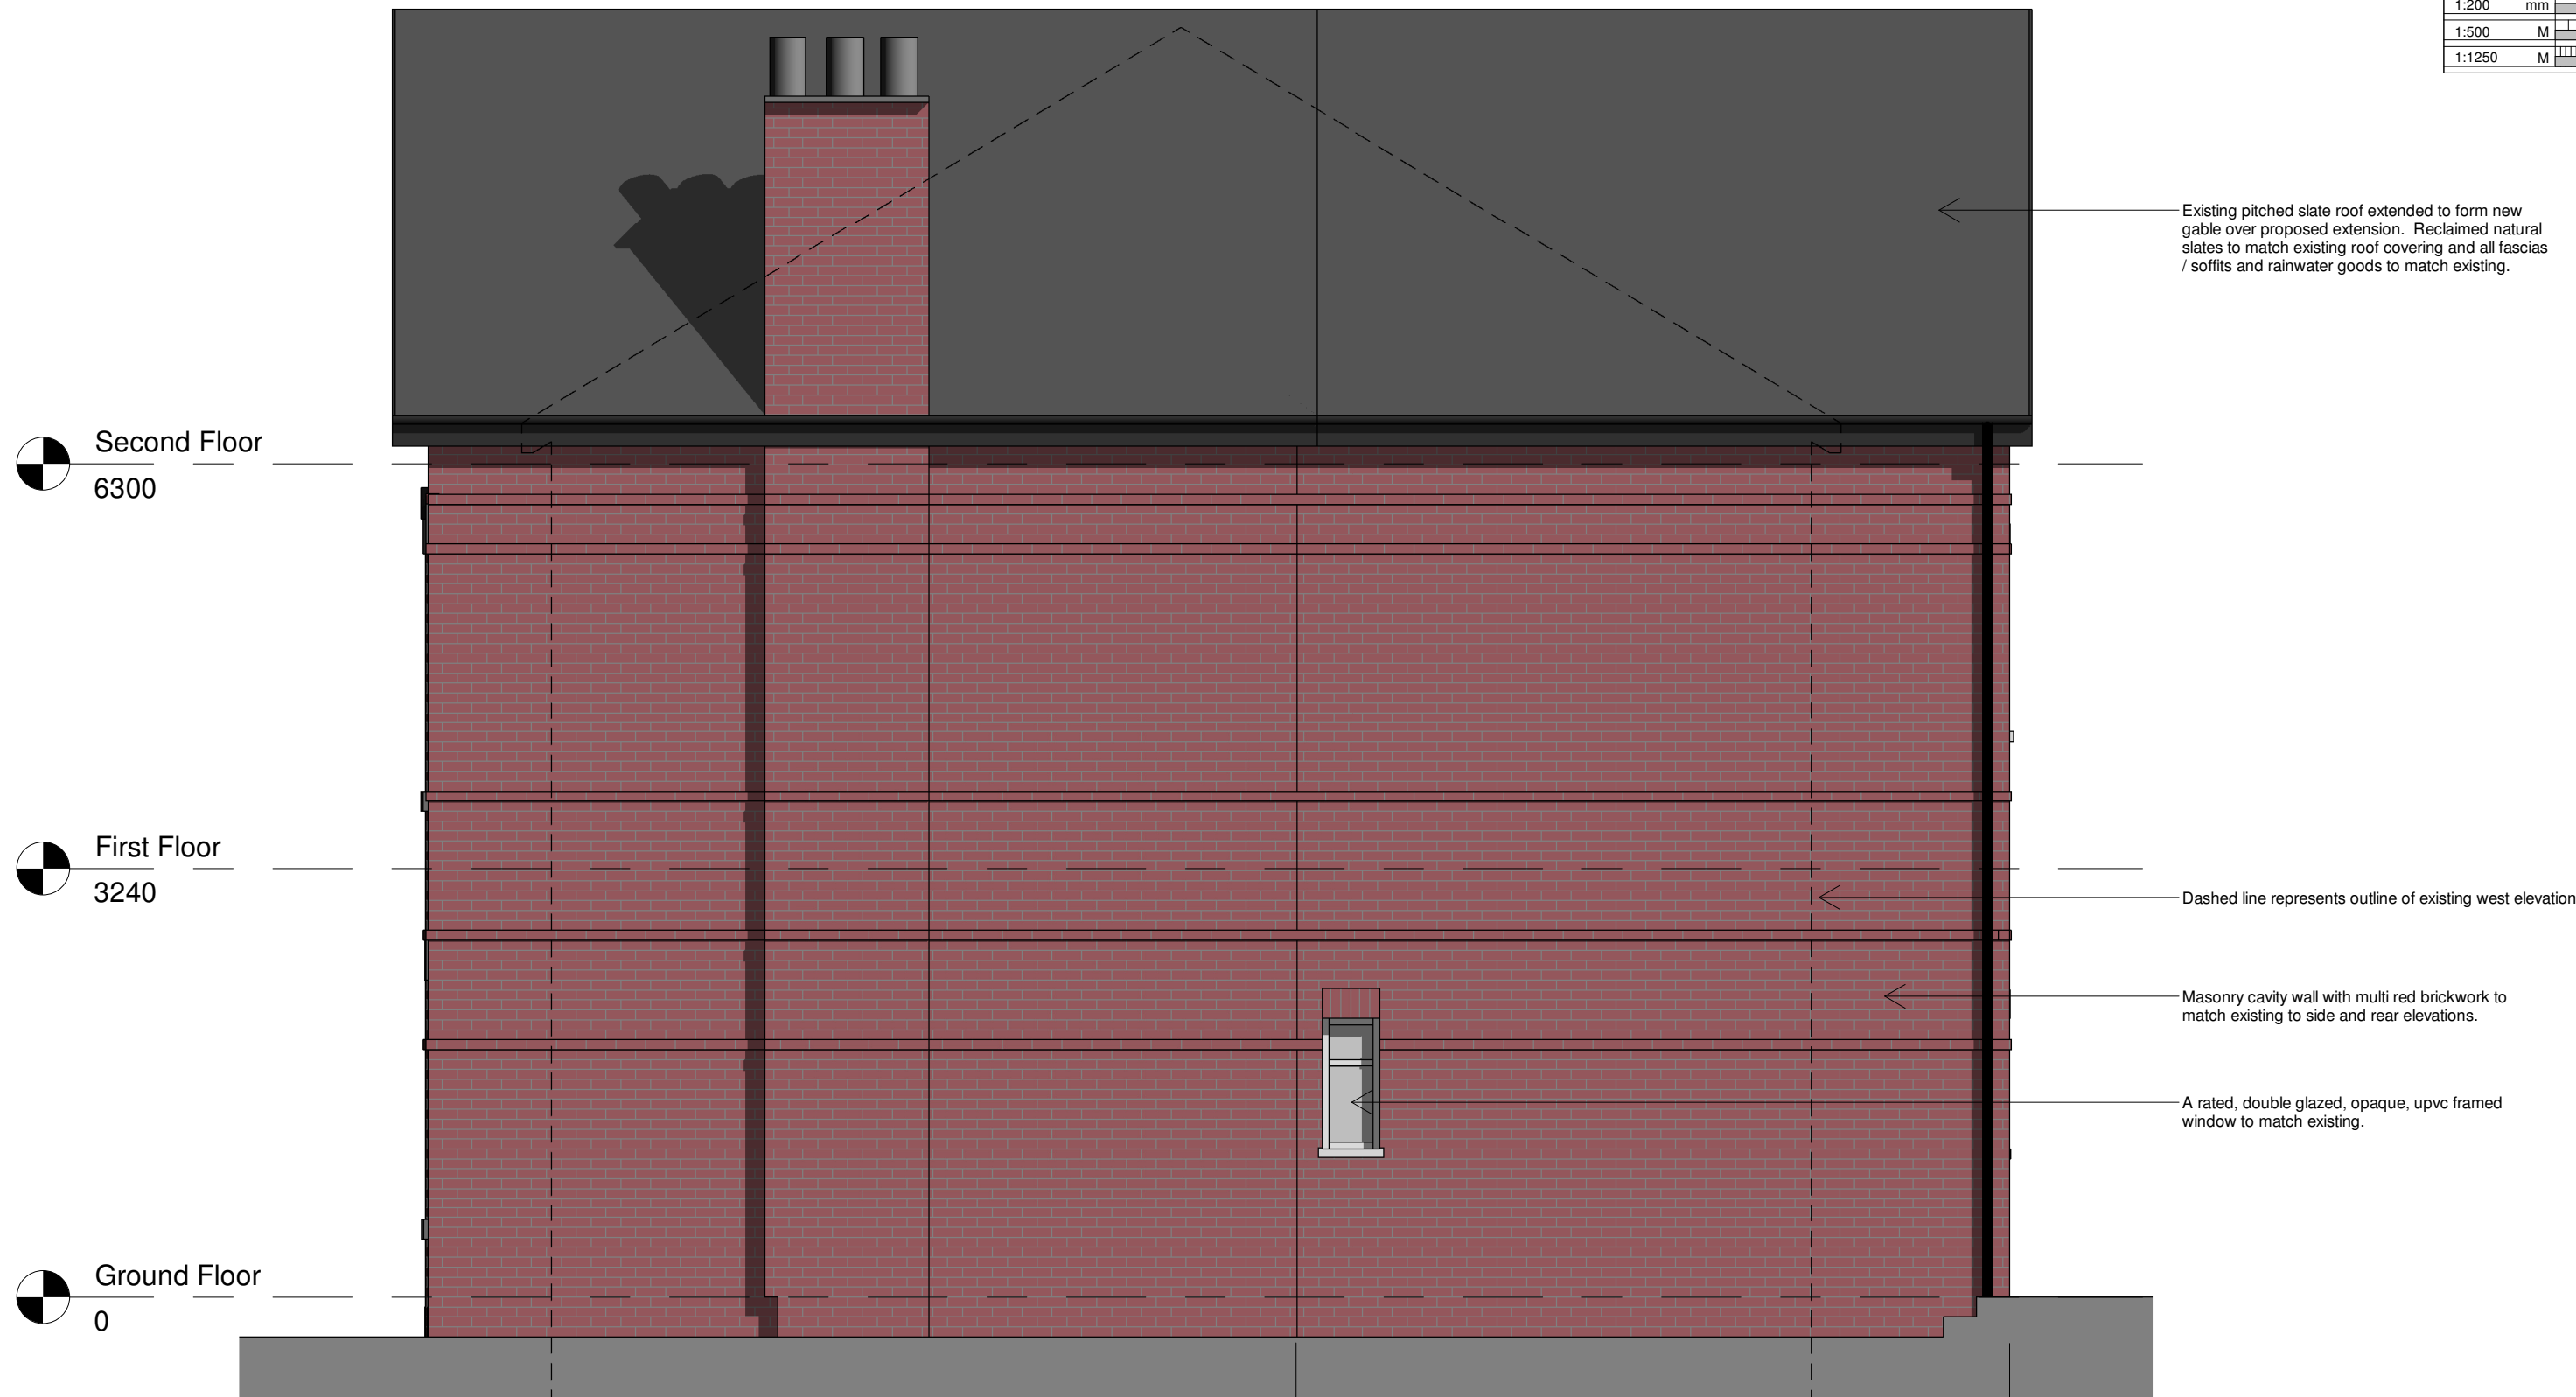

Proposed East Elevation (Planning)
1 : 50



Proposed North Elevation (Planning)
1 : 50

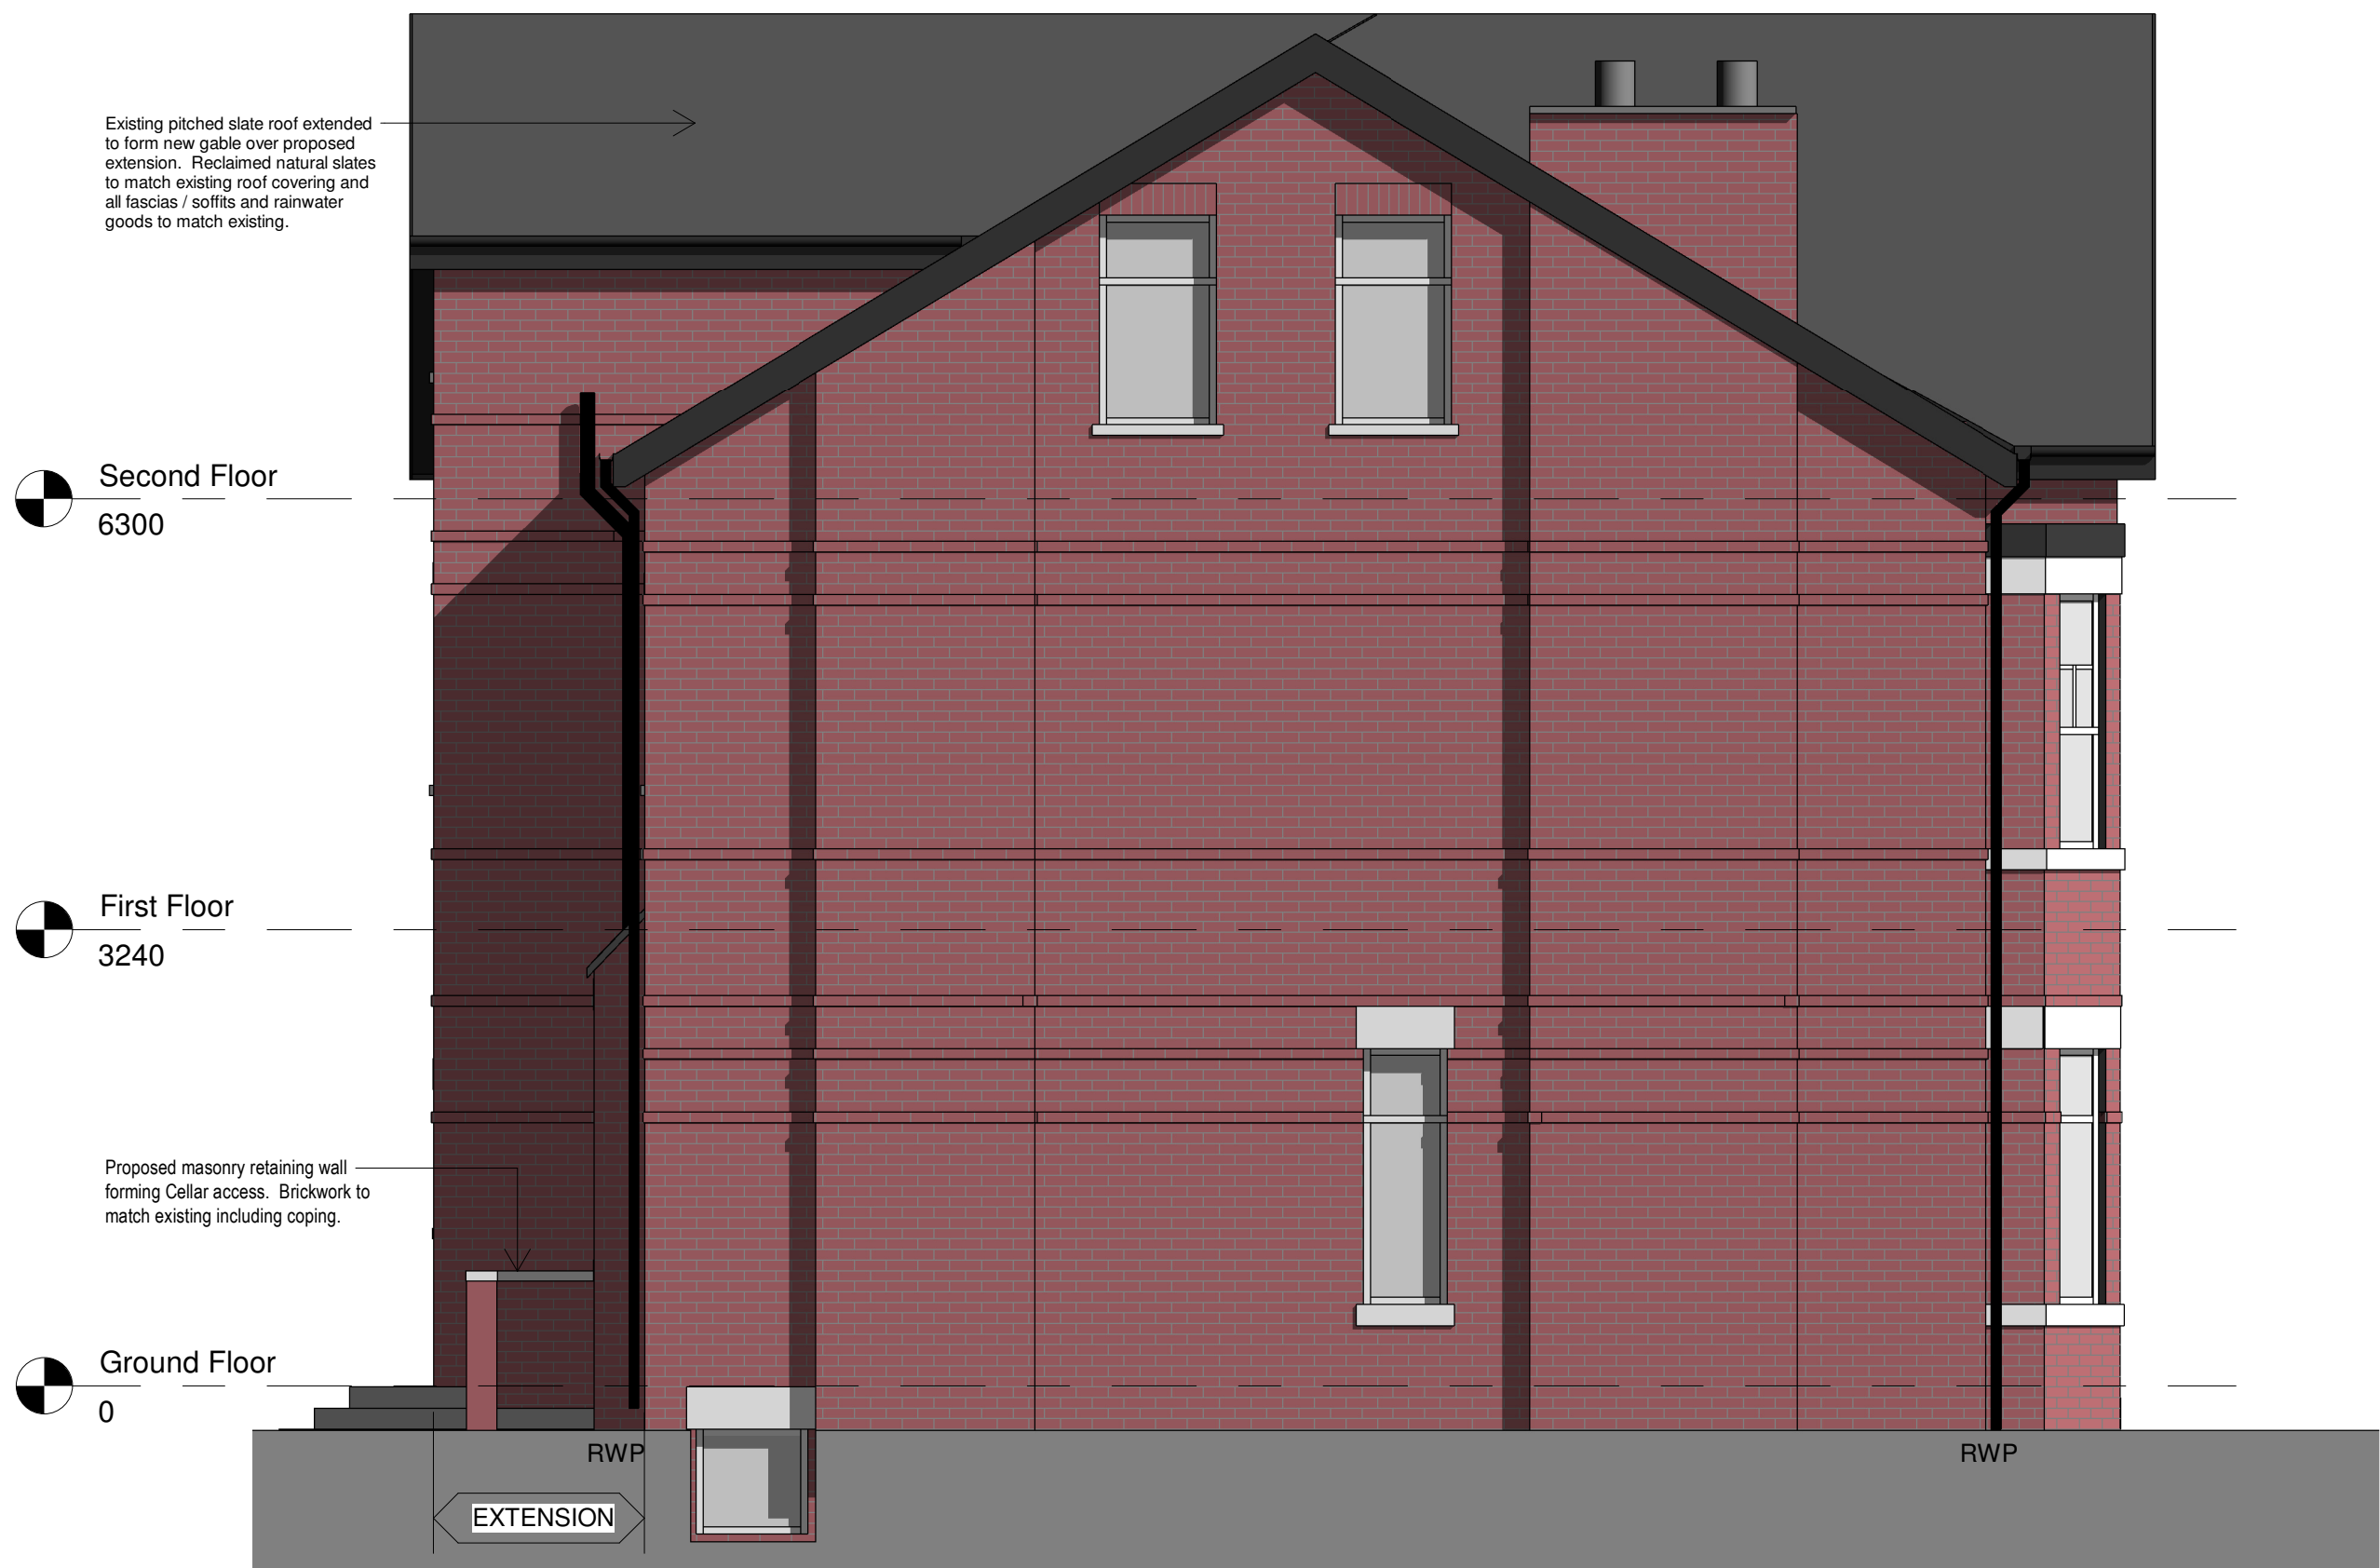

Proposed West Elevation (Planning)
1 : 50

Rev	Description	By	Date
1	Mr D. Nuttall		
2	Romsdal - 396 Wilbraham Road Manchester M21 0UH		
3	Proposed Elevations (Planning)		
4	1083_2010	Rev	
5	03.03.21	Scale	@ A1
6	MKM	2D Coord	MKM
7	Planning	Tender	Construction
8	Design	Contract	As Built

pozzoni

10-12 Emerald Street
London
WC1N 3QA

Woodville House
2 Woodville Road
Altrincham
WA14 2FH

+44 20 7078 0079
architects@pozzoni.co.uk

+44 161 928 7848
www.pozzoni.co.uk