

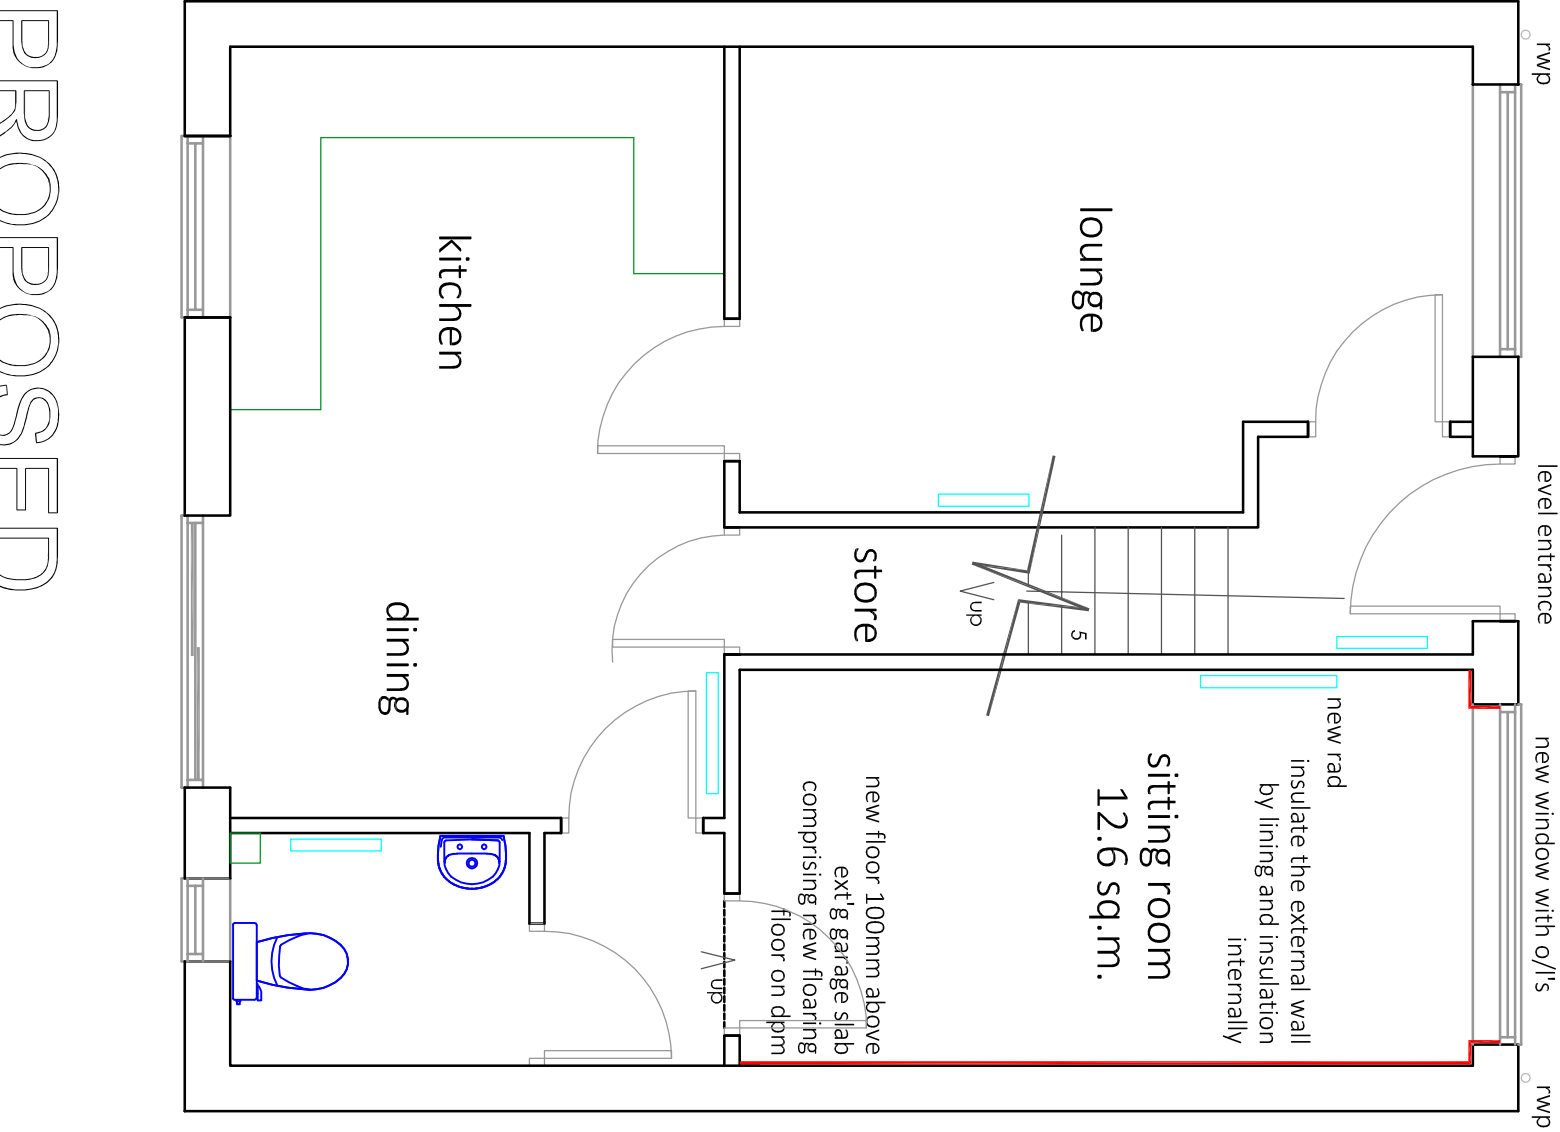



EXISTING AND PROPOSED GROUND FLOOR PLAN

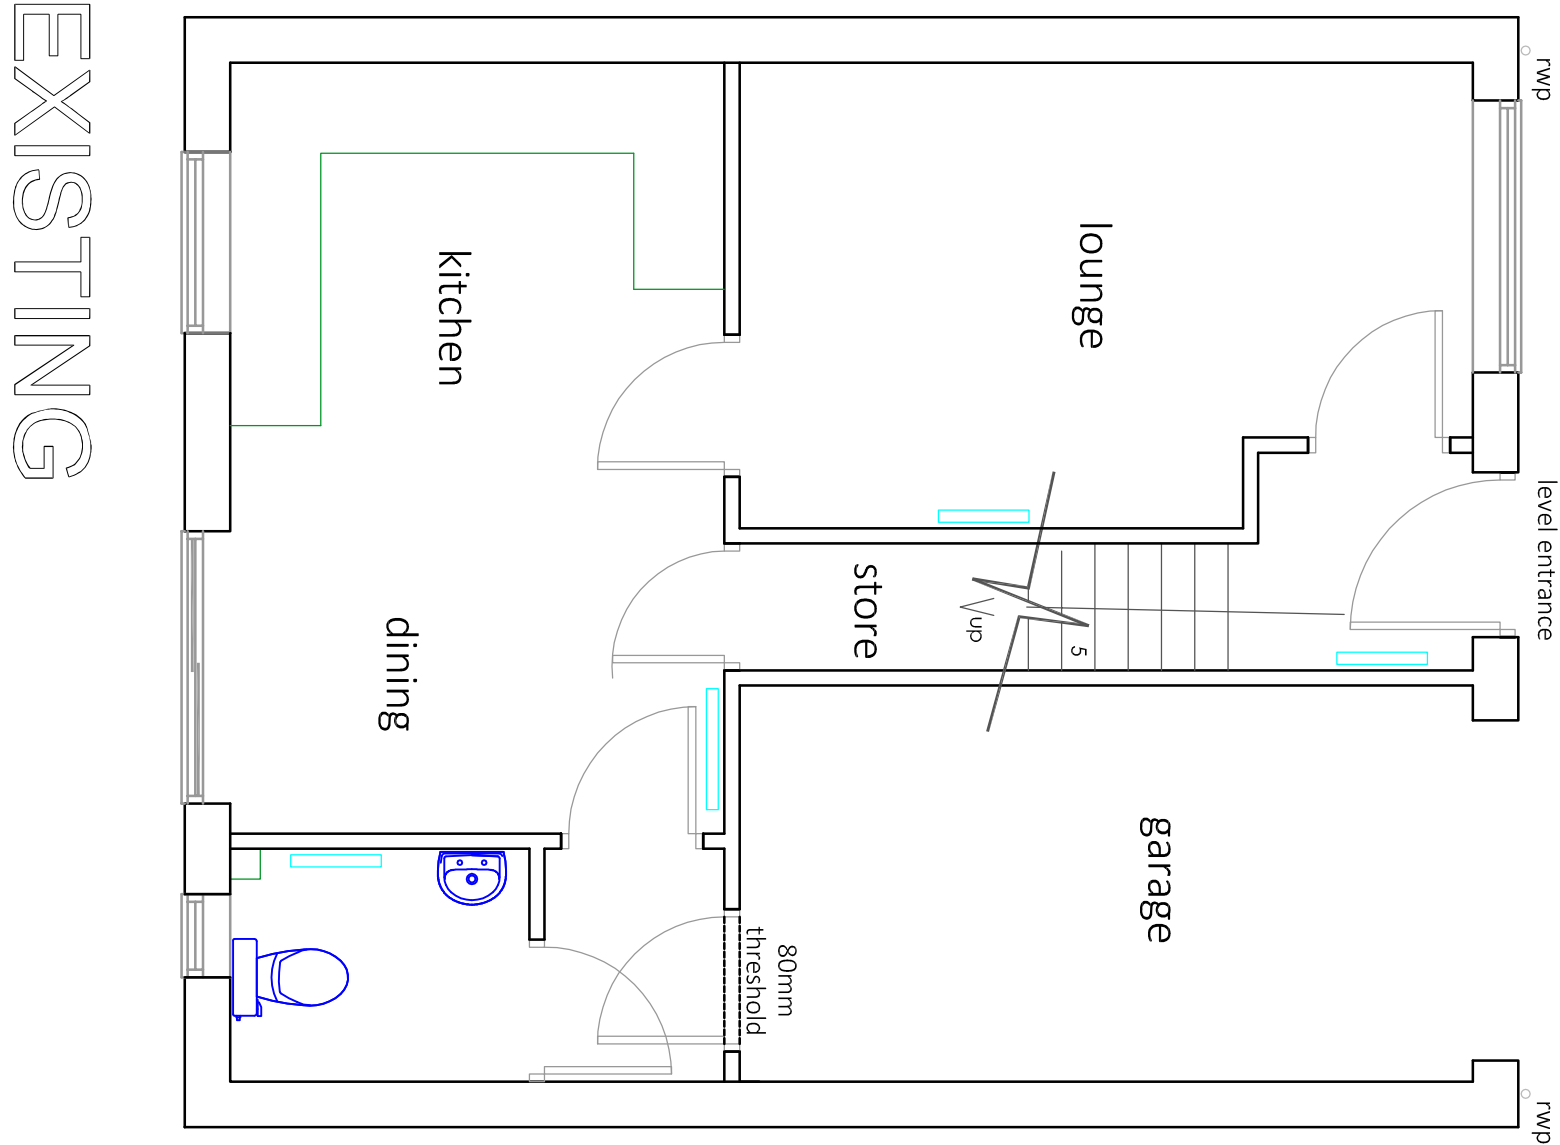

EXISTING

PROPOSED

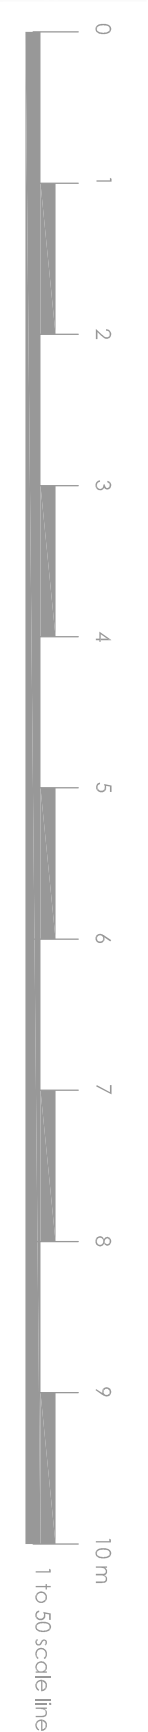

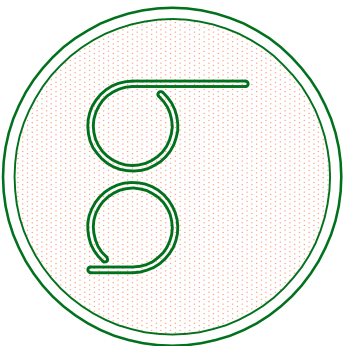BA Property Consultants Ltd. First Floor 132 Market Street Hyde, Cheshire SK14 1EX tel. 0161 351 9777 fax. 0161 351 9666 web: www.bapropertyconsultants.co.uk 			
site			
9 CHANDLER CLOSE MANCHESTER M22 5GU			
project			
PROPOSED GARAGE CONVERSION FOR MR & MRS WANG			
date	rev.	scale	drawing ref.
MAR21		1to50 on A1 1to100 on A3	20:200/01