


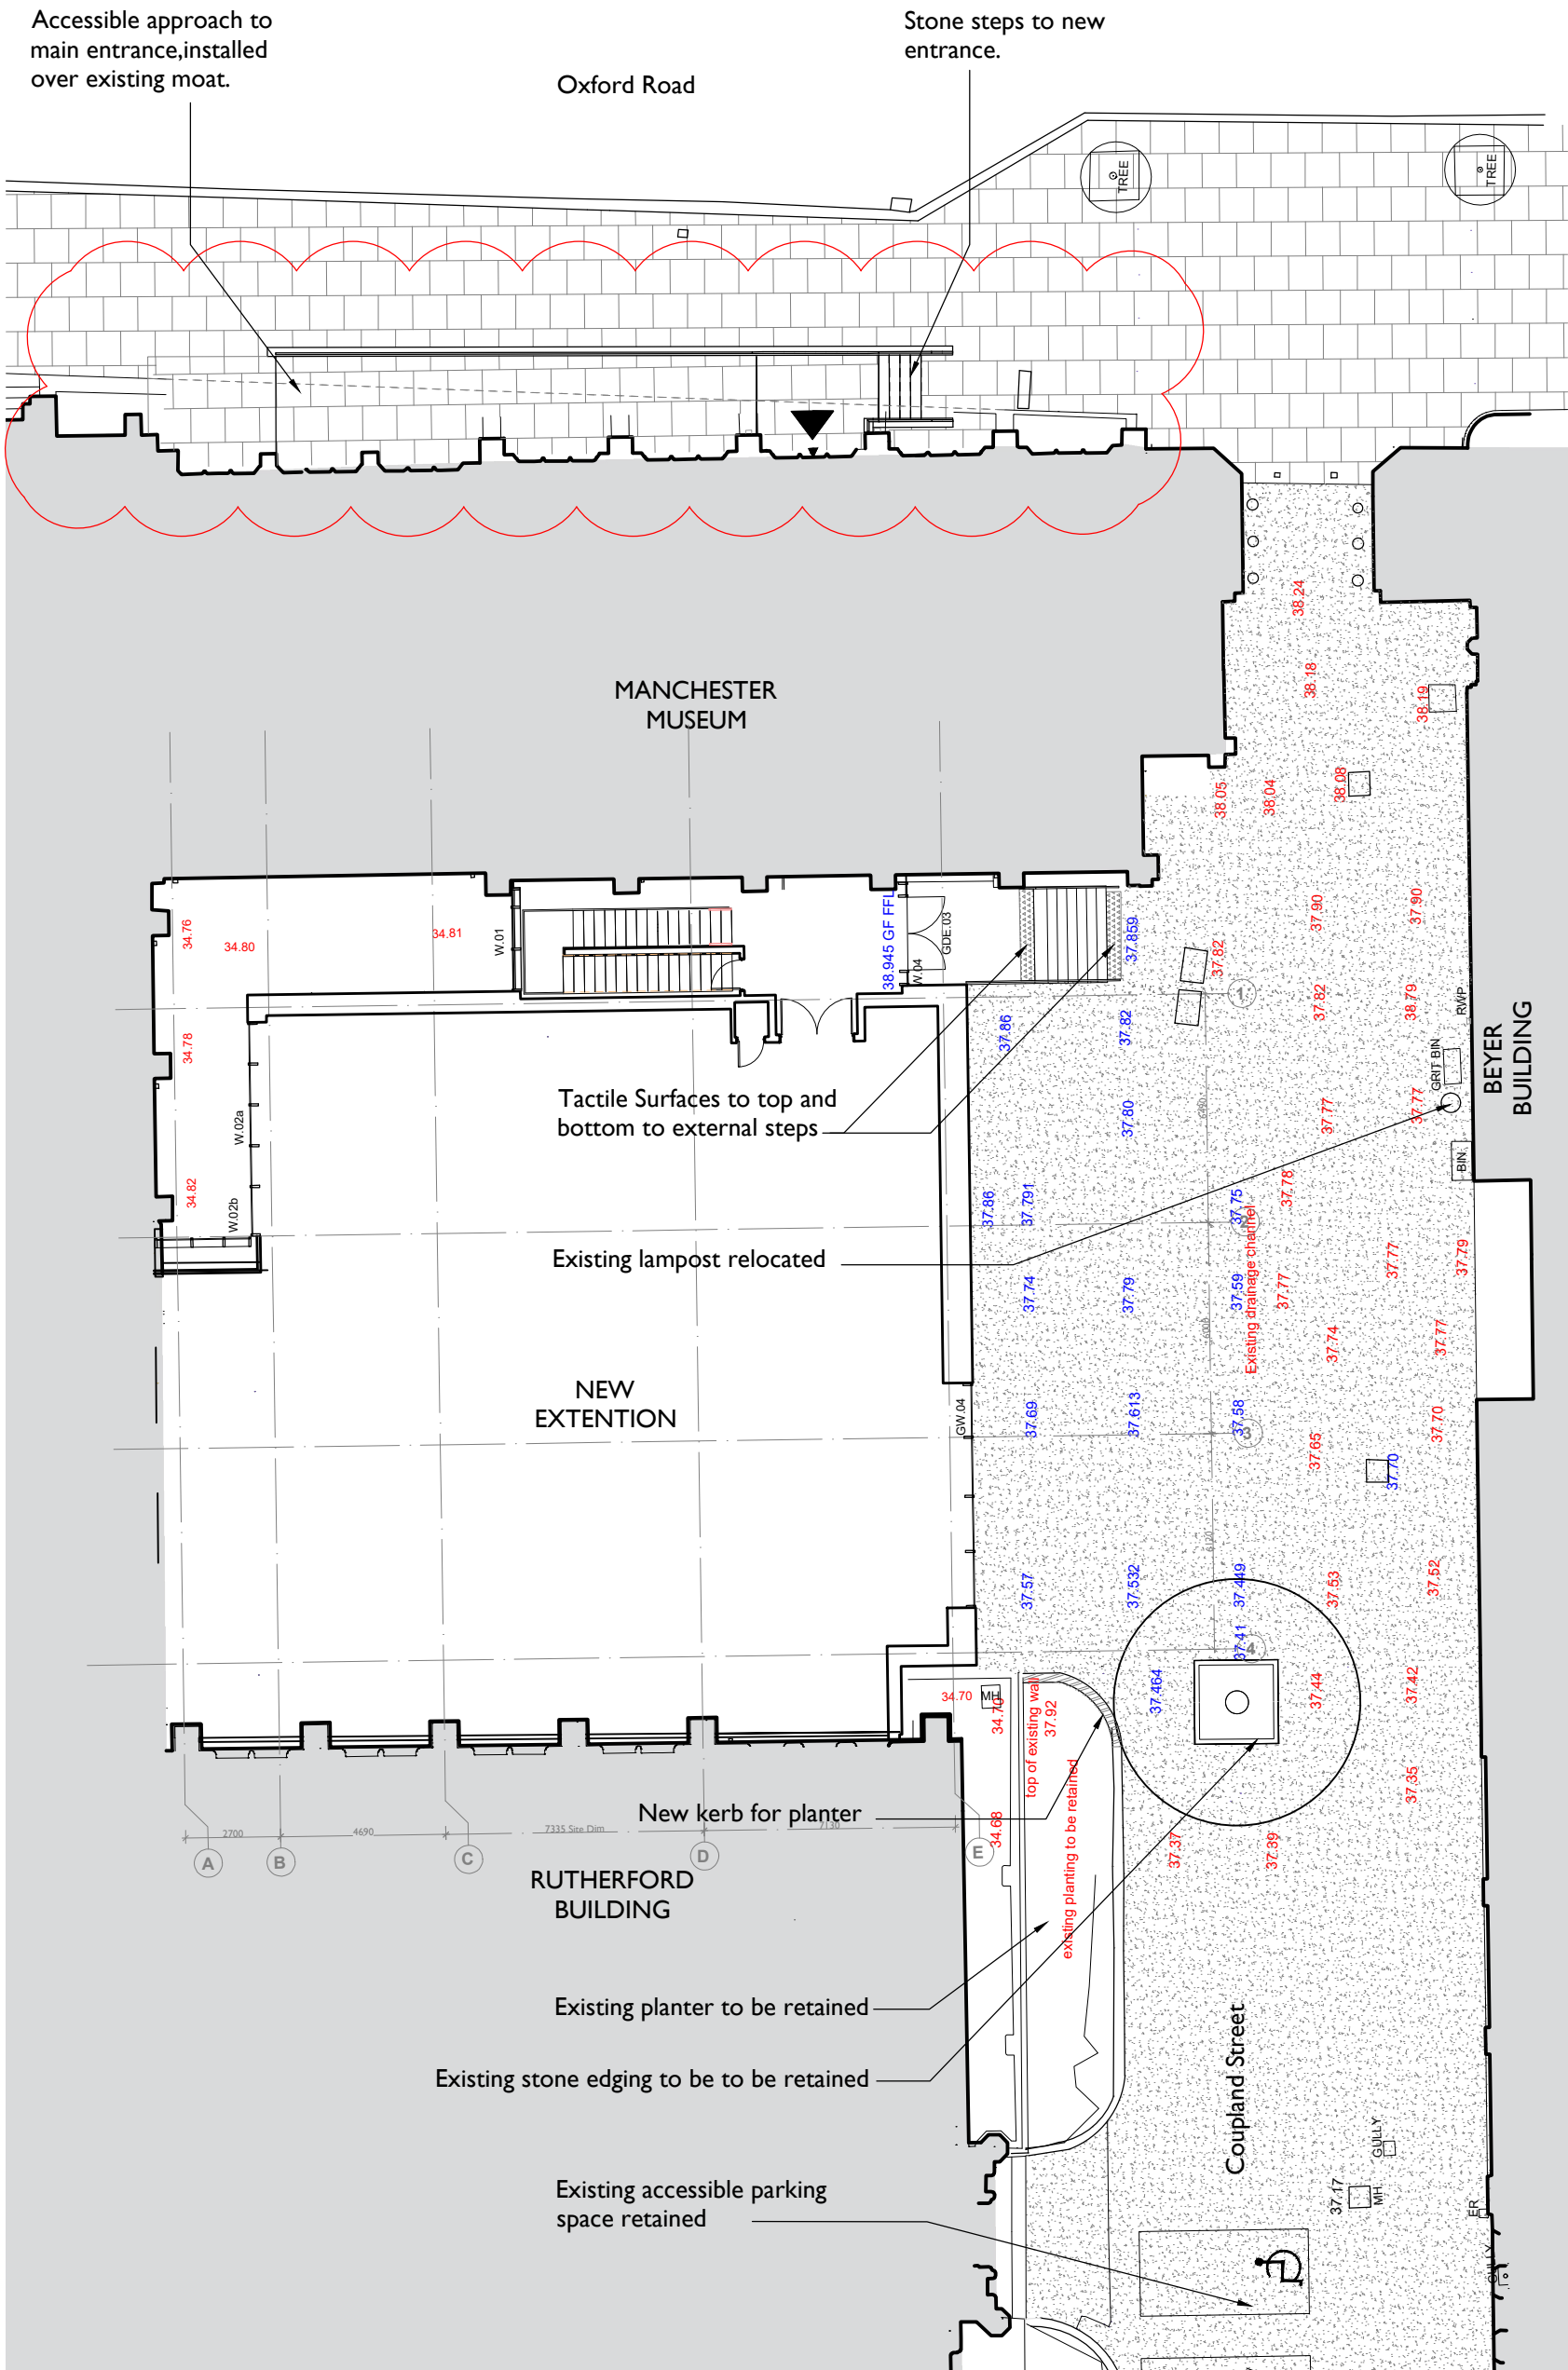


Notes:

Drawings are based on survey data and may not accurately represent what is physically present.

Do not scale from this drawing. All dimensions are to be verified on site before proceeding with the work.

All dimensions are in millimeters unless noted otherwise.

Purcell shall be notified in writing of any discrepancies.

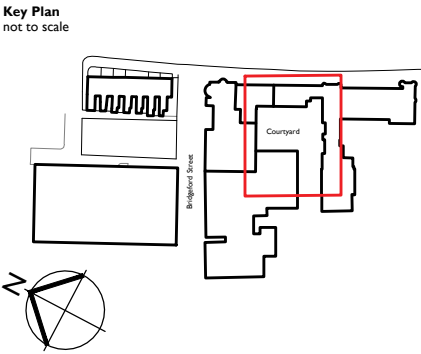

- Keys**
- SP Sign post
 - BO Bollard existing
 - ER Earth rod
 - RWP Rainwater pipe
 - SVP Soil vent pipe
 - MH Manhole
 - CB Cigarette bin
 - TEL Telecom
 - FH Fire hydrant
 - EL Electric cover
 - LP Lamp post
 - TL Traffic lights
 - BO Bollard proposed
 - UL Uplighters lighting to trees
- 37.82 Existing levels to be retained
- 37.74 Proposed levels
- Honed Yorkstone paving
- Tarmac
- Tactile paving
- Proposed Main Entrance

M 29.04.21 JB DC Main entrance updated for planning

ISSUE	DATE	DRAWN	CHECKED	DESCRIPTION
CLIENT		University of Manchester		
PROJECT		Manchester Museum Courtyard		
DRAWING TITLE		6137-PUR-MMC-EXG-DR-A-0607 Proposed Plan Coupland Street		
SIZE & SCALE		A3P 1:200 @A3		
DRAWING STATUS		S4 - Planning		

JOB NUMBER	237010
DRAWING NO.	607
REVISION	M

