


MATERIAL KEY:


- 1. STRETCHER BOND BRICKWORK
- 2. FLEMISH BOND BRICKWORK
- 3. SOLIDER COURSE BRICKWORK
- 4. METAL CLADING - COLOUR AND PROFILE TBC
- 5. PATTERNED METAL CLADING - COLOUR & PATTERN TBC
- 6. METAL BALUSTRADING - COLOUR TBC

- 7. PPC METAL FACED WINDOW SYSTEM - COLOUR TBC
- 8. AIR BRICK VENTILATION
- 9. GLAZED PPC METAL FACED DOOR - COLOUR TBC
- 10. GLAZED METAL DOOR - COLOUR TBC
- 11. METAL DOOR - COLOUR TBC
- 12. PRECAST COPING - MATERIAL & COLOUR TBC
- 13. FIXED METAL SCREEN IN FRONT OF GLAZING - COLOUR TBC

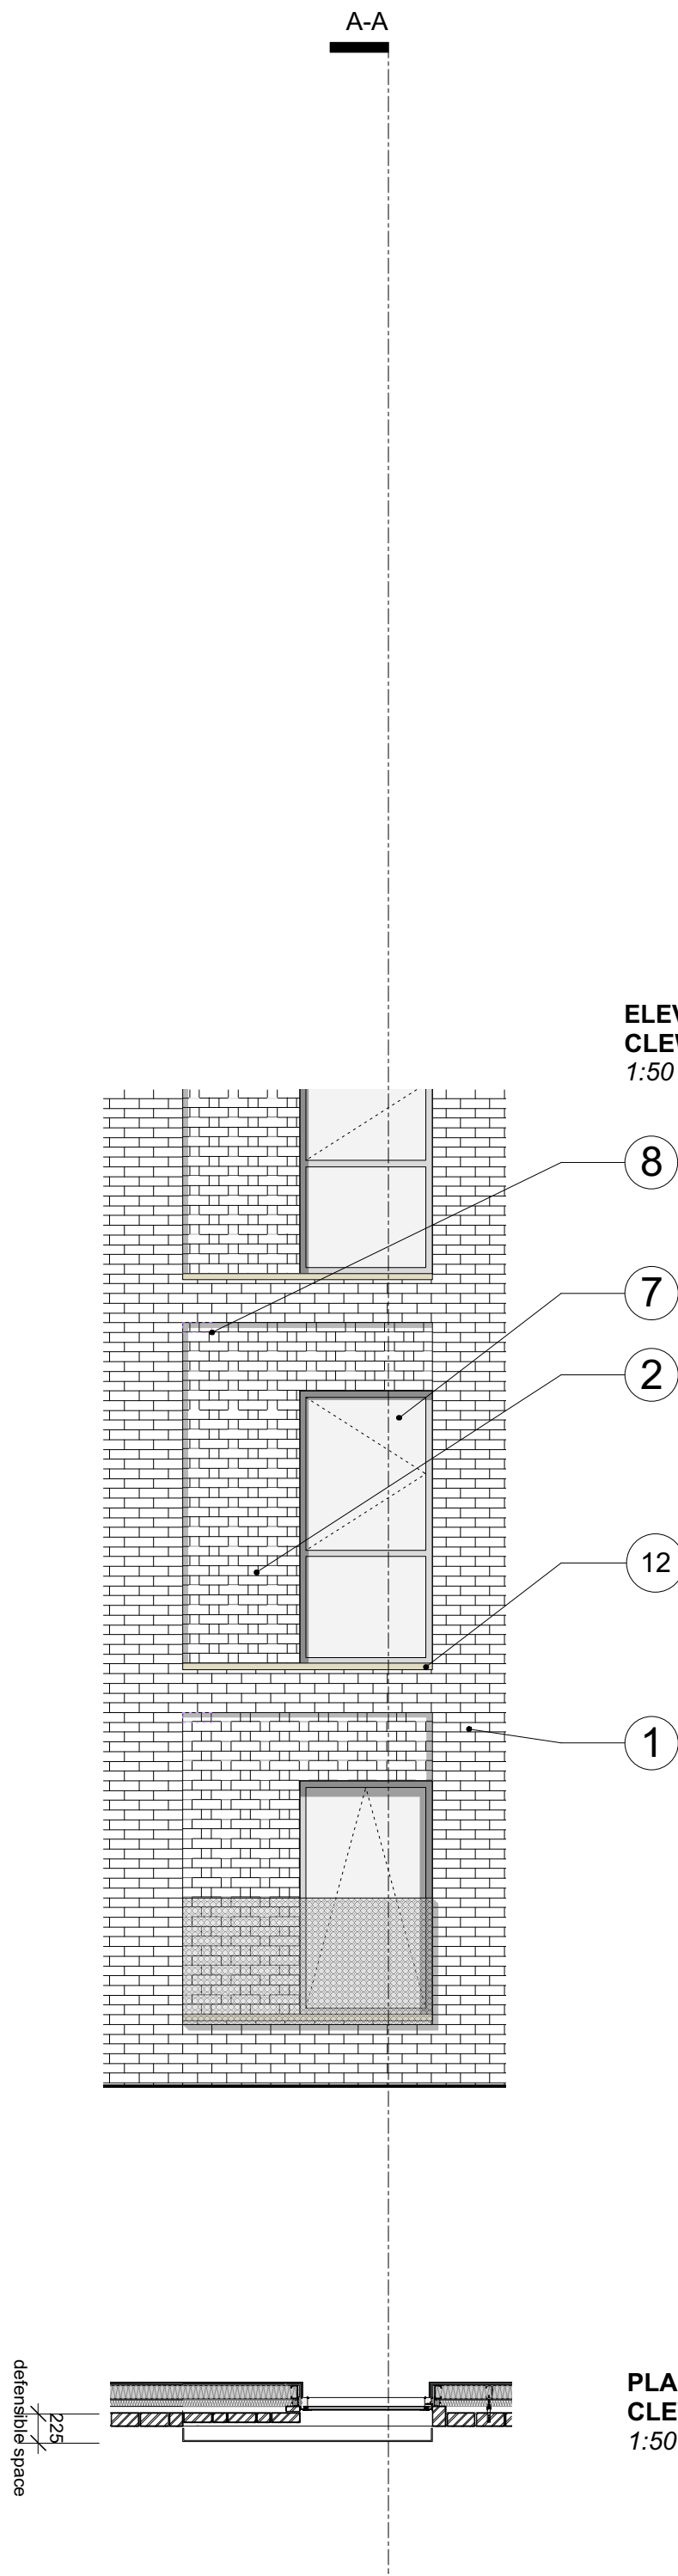

ELEVATION DETAIL
CLEWORTH ST
1:50

PLAN DETAIL
CLEWORTH ST
1:50

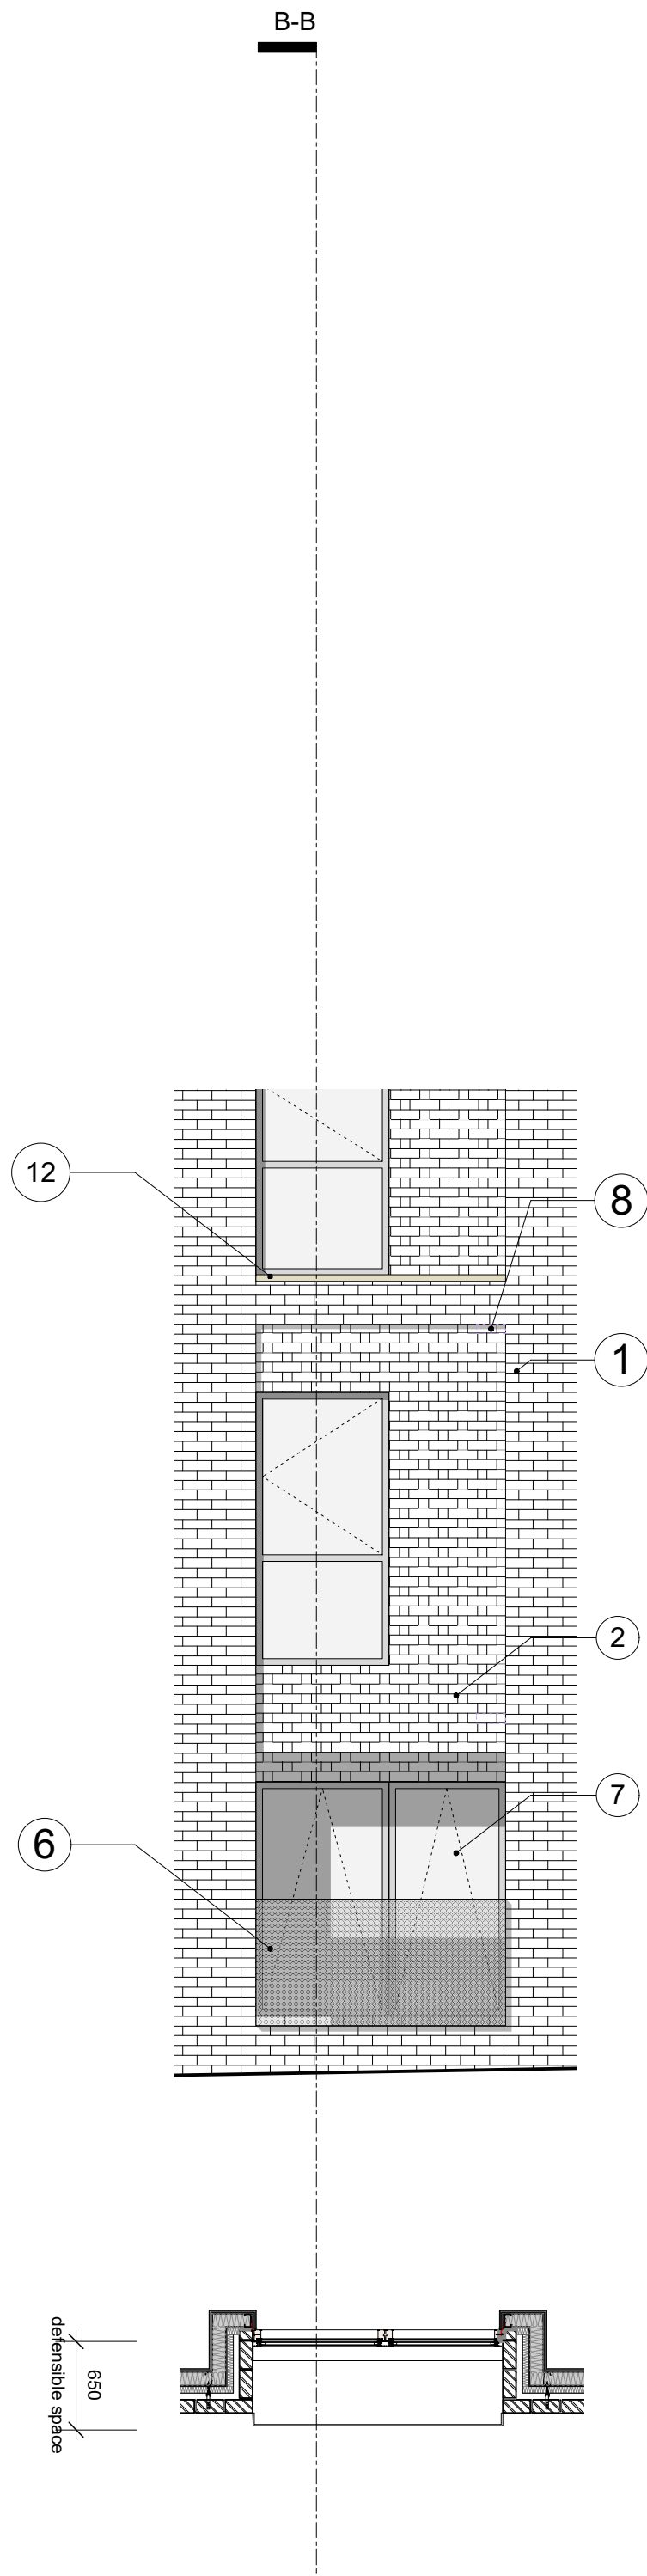

ELEVATION DETAIL
CHESTER RD
1:50


PLAN DETAIL
CHESTER RD
1:50




ELEVATION KEY:
CLEWORTH STR



CHESTER RD

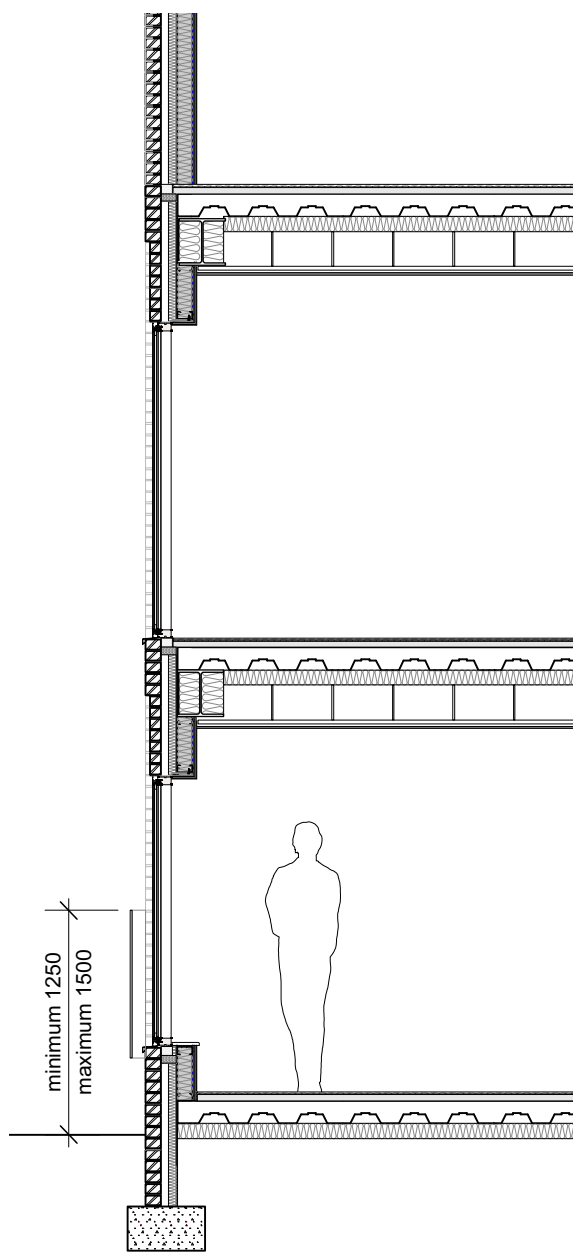

SECTION DETAIL AA
CLEWORTH ST
1:50

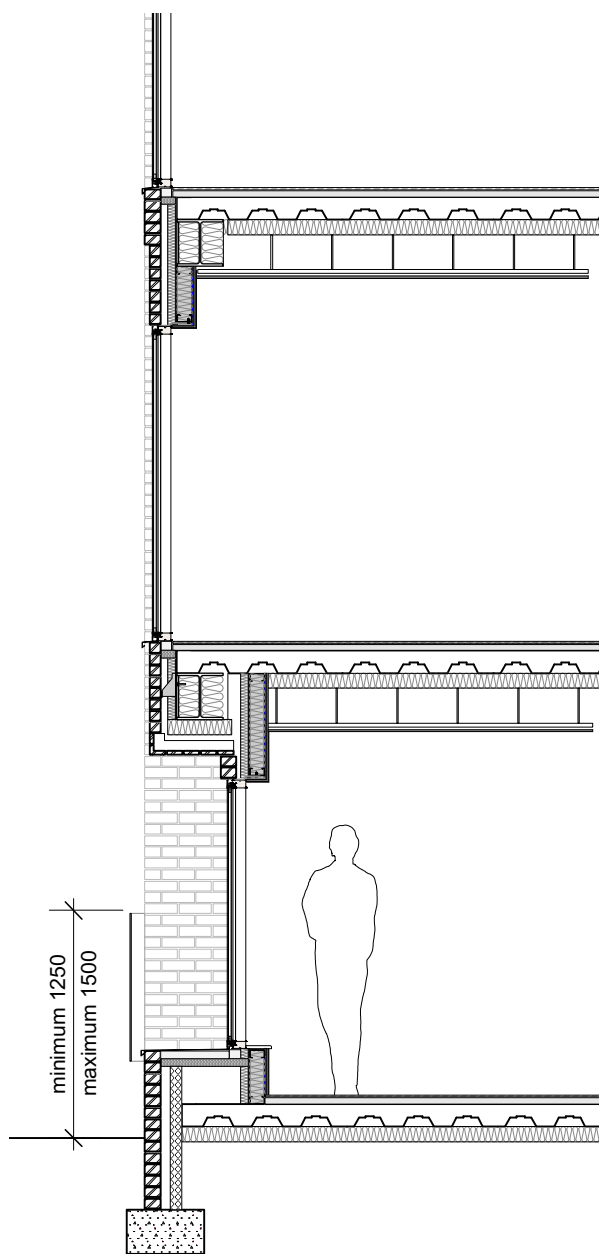

SECTION DETAIL BB
CHESTER RD
1:50

PLANNING

IMPORTANT NOTES:			CLIENT: ONE HERITAGE		OLLIER SMURTHWAITE ARCHITECTS 40 King Street, Manchester, M2 6BA T 0161 883 0838 F 0161 883 0839 E mail@olliersmurthwaite.com
			PROJECT: PROPOSED RESIDENTIAL DEVELOPMENT		
			ADDRESS: 287A CHESTER ROAD, MANCHESTER		
			DRAWING TITLE: PROPOSED TYPICAL ENVELOPE DETAIL		
			SCALE: 1:50 @ A1		
			DATE: 22.03.2018		
			DRAWING NO: A288_P_2001_A		
REVISION	DATE	DESCRIPTION			
A	26.02.2021	Brickwork detailing amended			

© Copyright 2017 Ollier Smurthwaite Architects