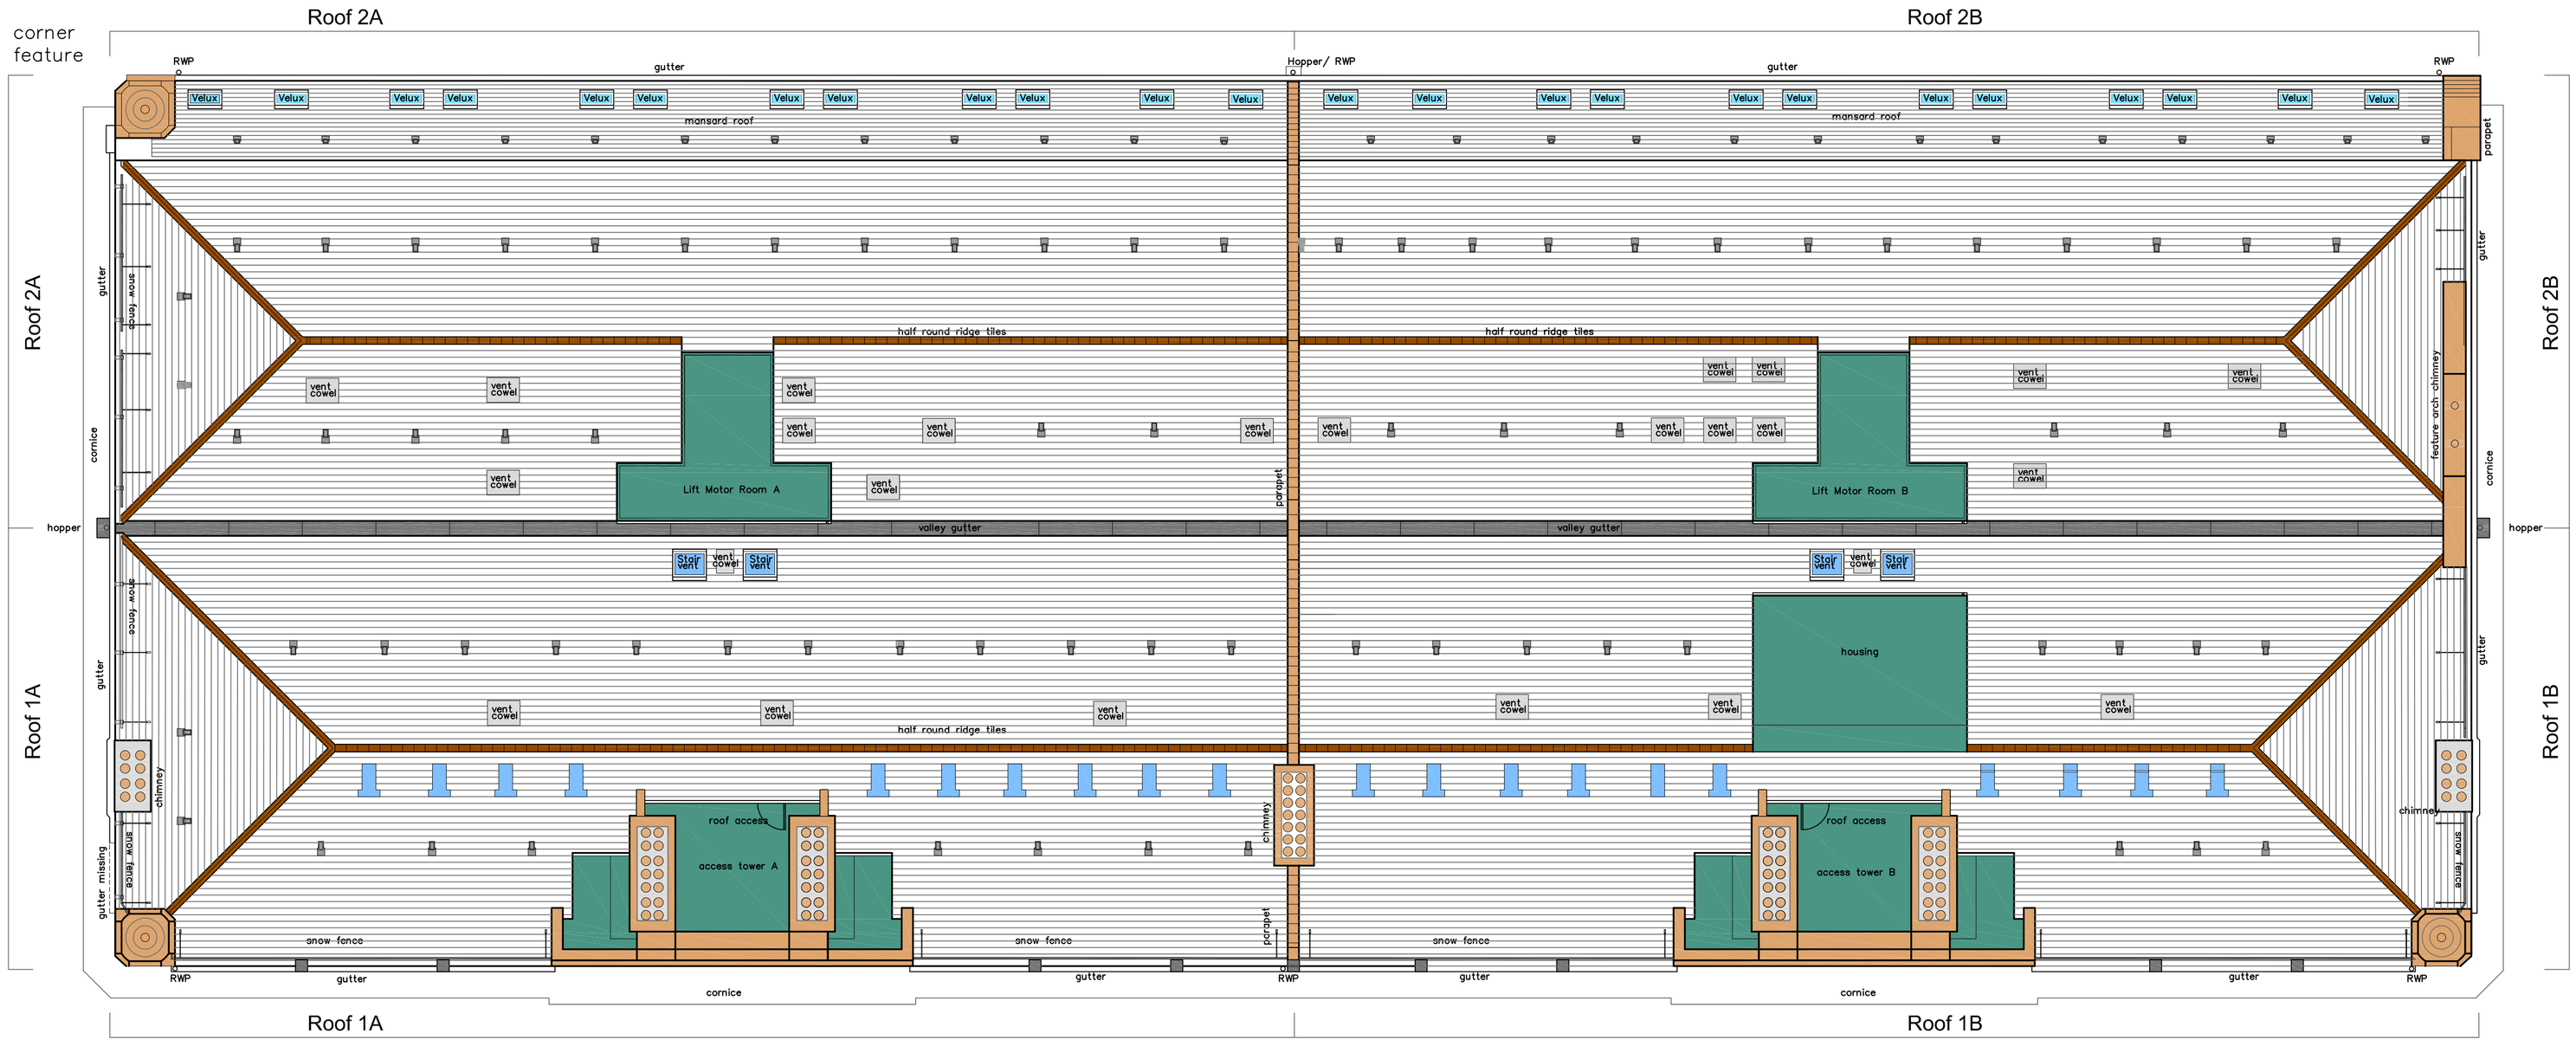

NOTES

A1

rev	date	by	description

contract

INDIA HOUSE
WHITWORTH STREET
MANCHESTER

client

TGP

drwg no.	rev.	date
5195 / 03		OCT 20

scales	drawn	checked
1 : 100 @ A1	RW	

subject

EXISTING ROOF PLAN

Warburton associates
Chartered Architects
The Old Police Station, 62 Chapel Street, MANCHESTER M3 7AA
Tel: 0161 833 9345 Fax: 0161 831 7584 mail@warburtonassociates.com