


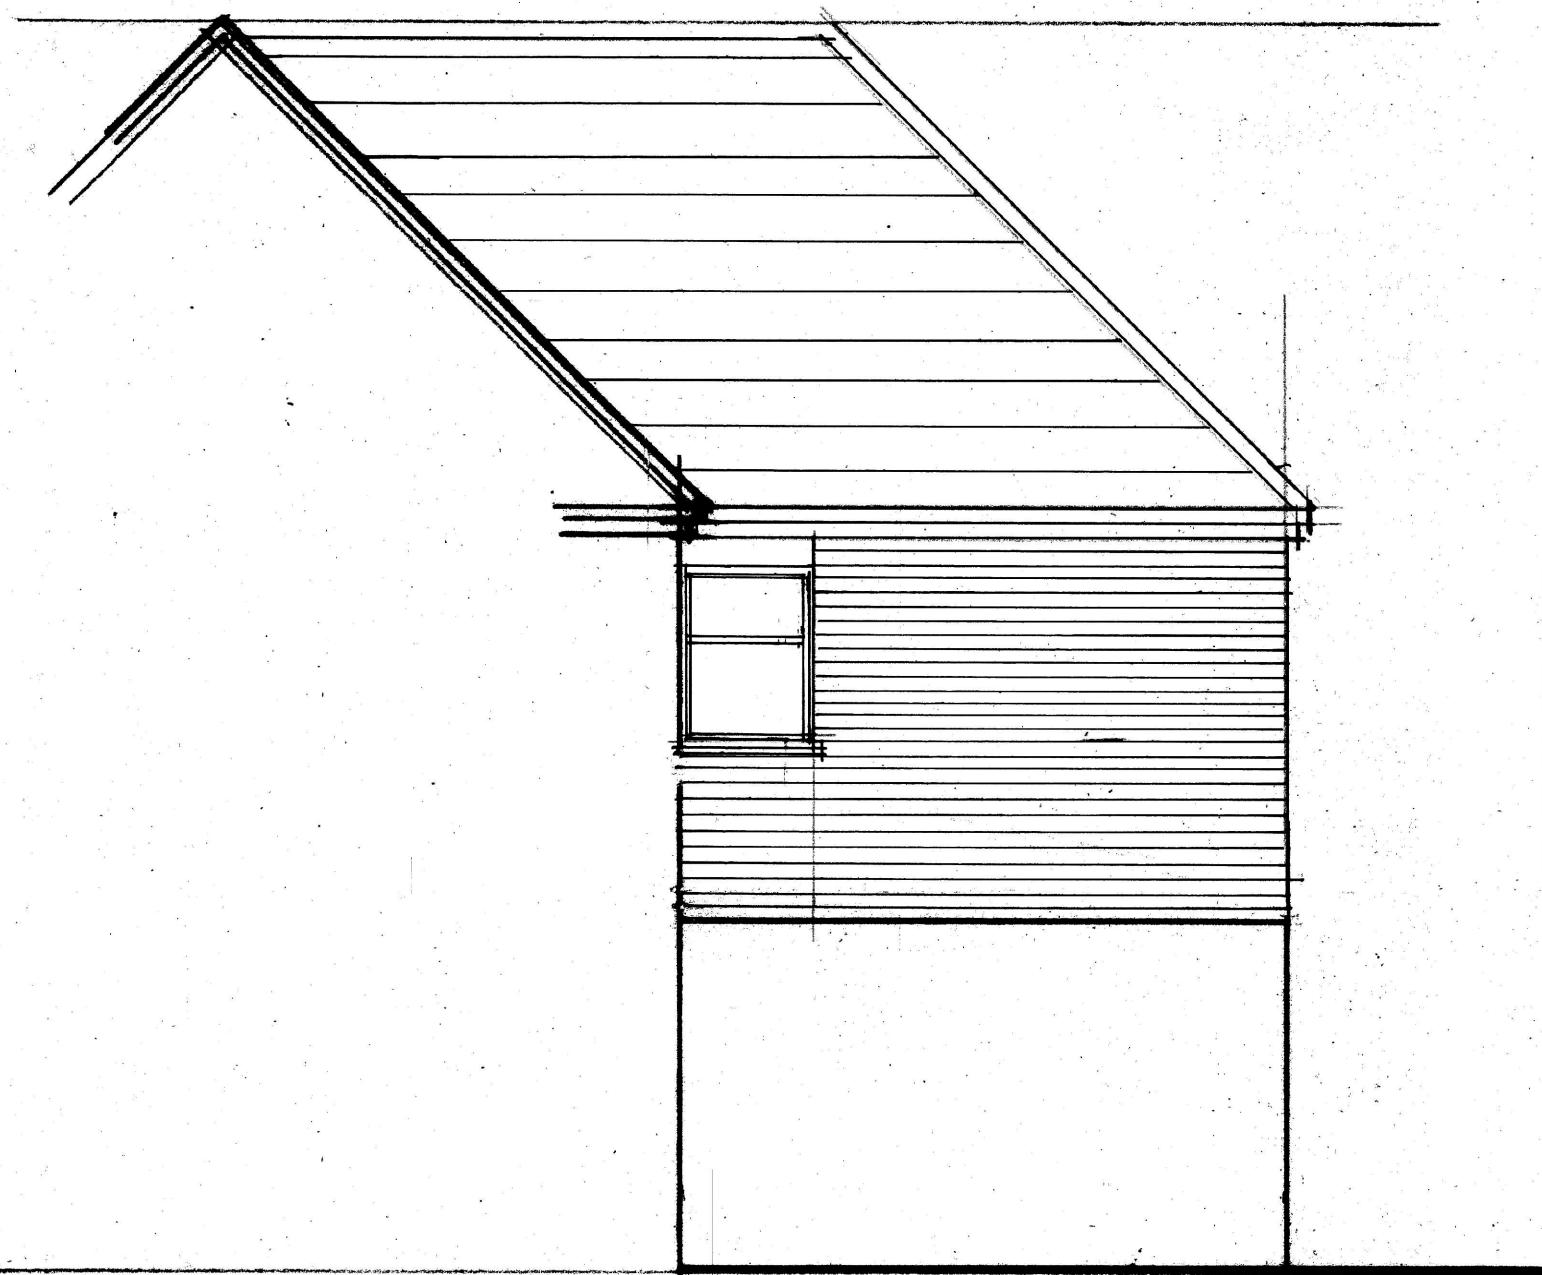

SIDE ELEVATION



SIDE ELEVATION

Windows OLE Object

Rev : . Date: SET 2017

PROJECT: 249 PLATT LANE
MANCHESTER

TITLE: PROPOSED ELEVATION 02

Scale: 1:50

Date: July 21

Dwg. No: 04

REV	DATE	DESCRIPTION
A	24 09 14	DRAWINGS AMENDED