Iceland Manufacturing Ltd.
Hammerstone Road
Gorton
Manchester
M18 8BW

Tel: 0161 220 7771

All dimensions to be checked on site and any discrepancies to be reported immediately to Iceland Foods plc.

REV	DATE	BY	DESCRIPTION
A	21.05.21		OISL EQUIPMENT ADDED

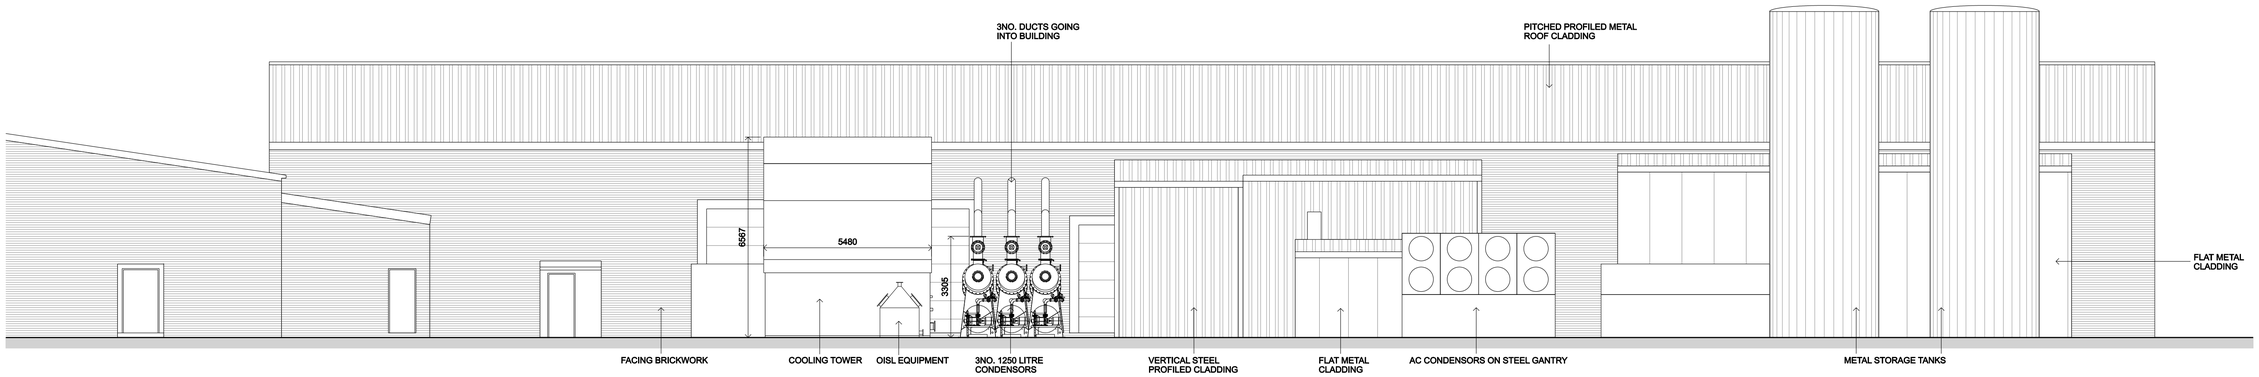

SIDE ELEVATION - HAMMERSTONE ROAD (1:100)

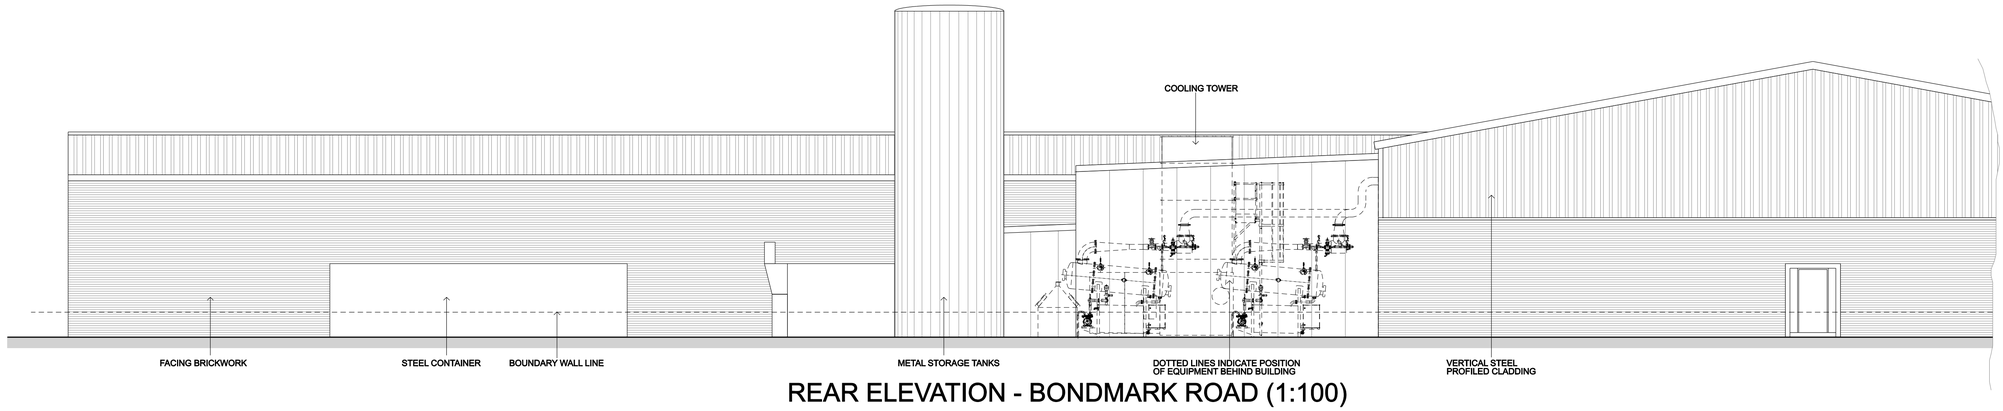

REAR ELEVATION - BONDMARK ROAD (1:100)

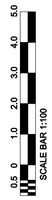

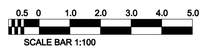

DWG NO. ICE558-MANCHESTER-IML-PLN01	SHEET NO.	REV. A	
PROJECT MANCHESTER IML		STORE NO.	
ADDRESS ICELAND MANUFACTURING LTD. HAMMERSTONE ROAD, MANCHESTER. M18 8EQ			
TITLE REAR & SIDE ELEVATIONS AS PROPOSED			
DATE 25.03.21	SCALE 1:100 @ A1		
DRAWN RRDS	CHECKED		

Iceland MANUFACTURING LTD