
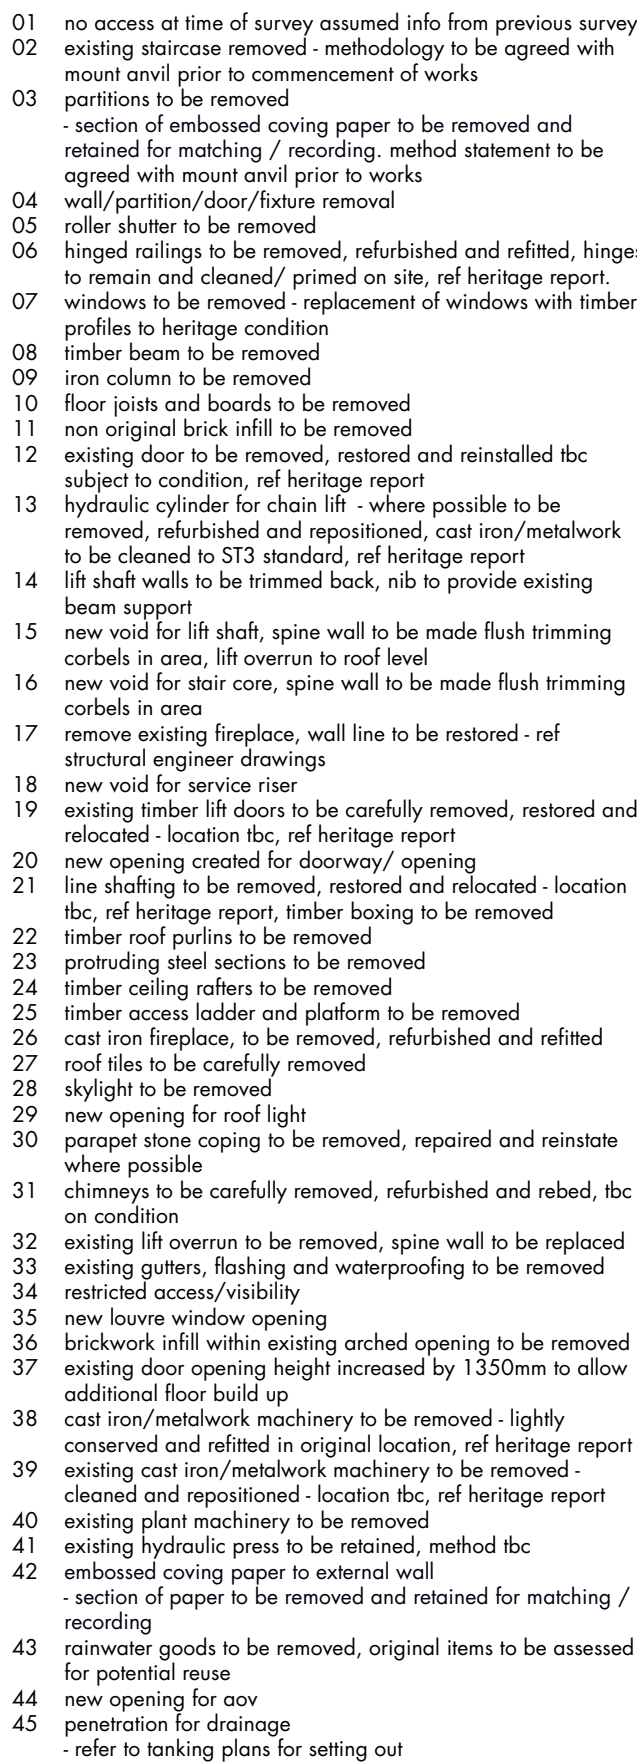


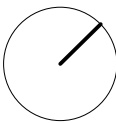

- survey based on murphy surveys - global consulting engineer
- survey undertaken on 28.02.18

for elevation drawings ref:  
KAM-SKM-MT-ZZ-DR-A(00)206-208

for section drawings ref:  
KAM-SKM-MT-ZZ-DR-A(00)320-324

for demolition setting out drawings ref:  
KAM-SKM-MT-ZZ-DR-A(00)160-165

for tanking plan drawings ref:  
KAM-SKM-MT-ZZ-DR-A-(23)200-202

for external remedial schedule ref:  
KAM-SKM-MT-ZZ-SC-A-150

for internal remedial schedule ref:  
KAM-SKM-MT-ZZ-SC-A-250

\* s/o setting out subject to alignment with existing brick coursing

23.04  
issued • dra

**shedkm** +44 (0)1  
+44 (0)2

---

project

kampus • liste

|                |                        |
|----------------|------------------------|
| drawing number | KAM-SKM-MT-01-DR-A-(00 |
|----------------|------------------------|

|        |  |
|--------|--|
| scale  |  |
| status |  |

**minto+turner • first floor demolitions**

do not scale from this drawing • all dimensions are to be set out and checked on site  
construction • any discrepancy found between information given on this drawing and the  
or recorded on site shall be brought to the attention of the project architect immediately