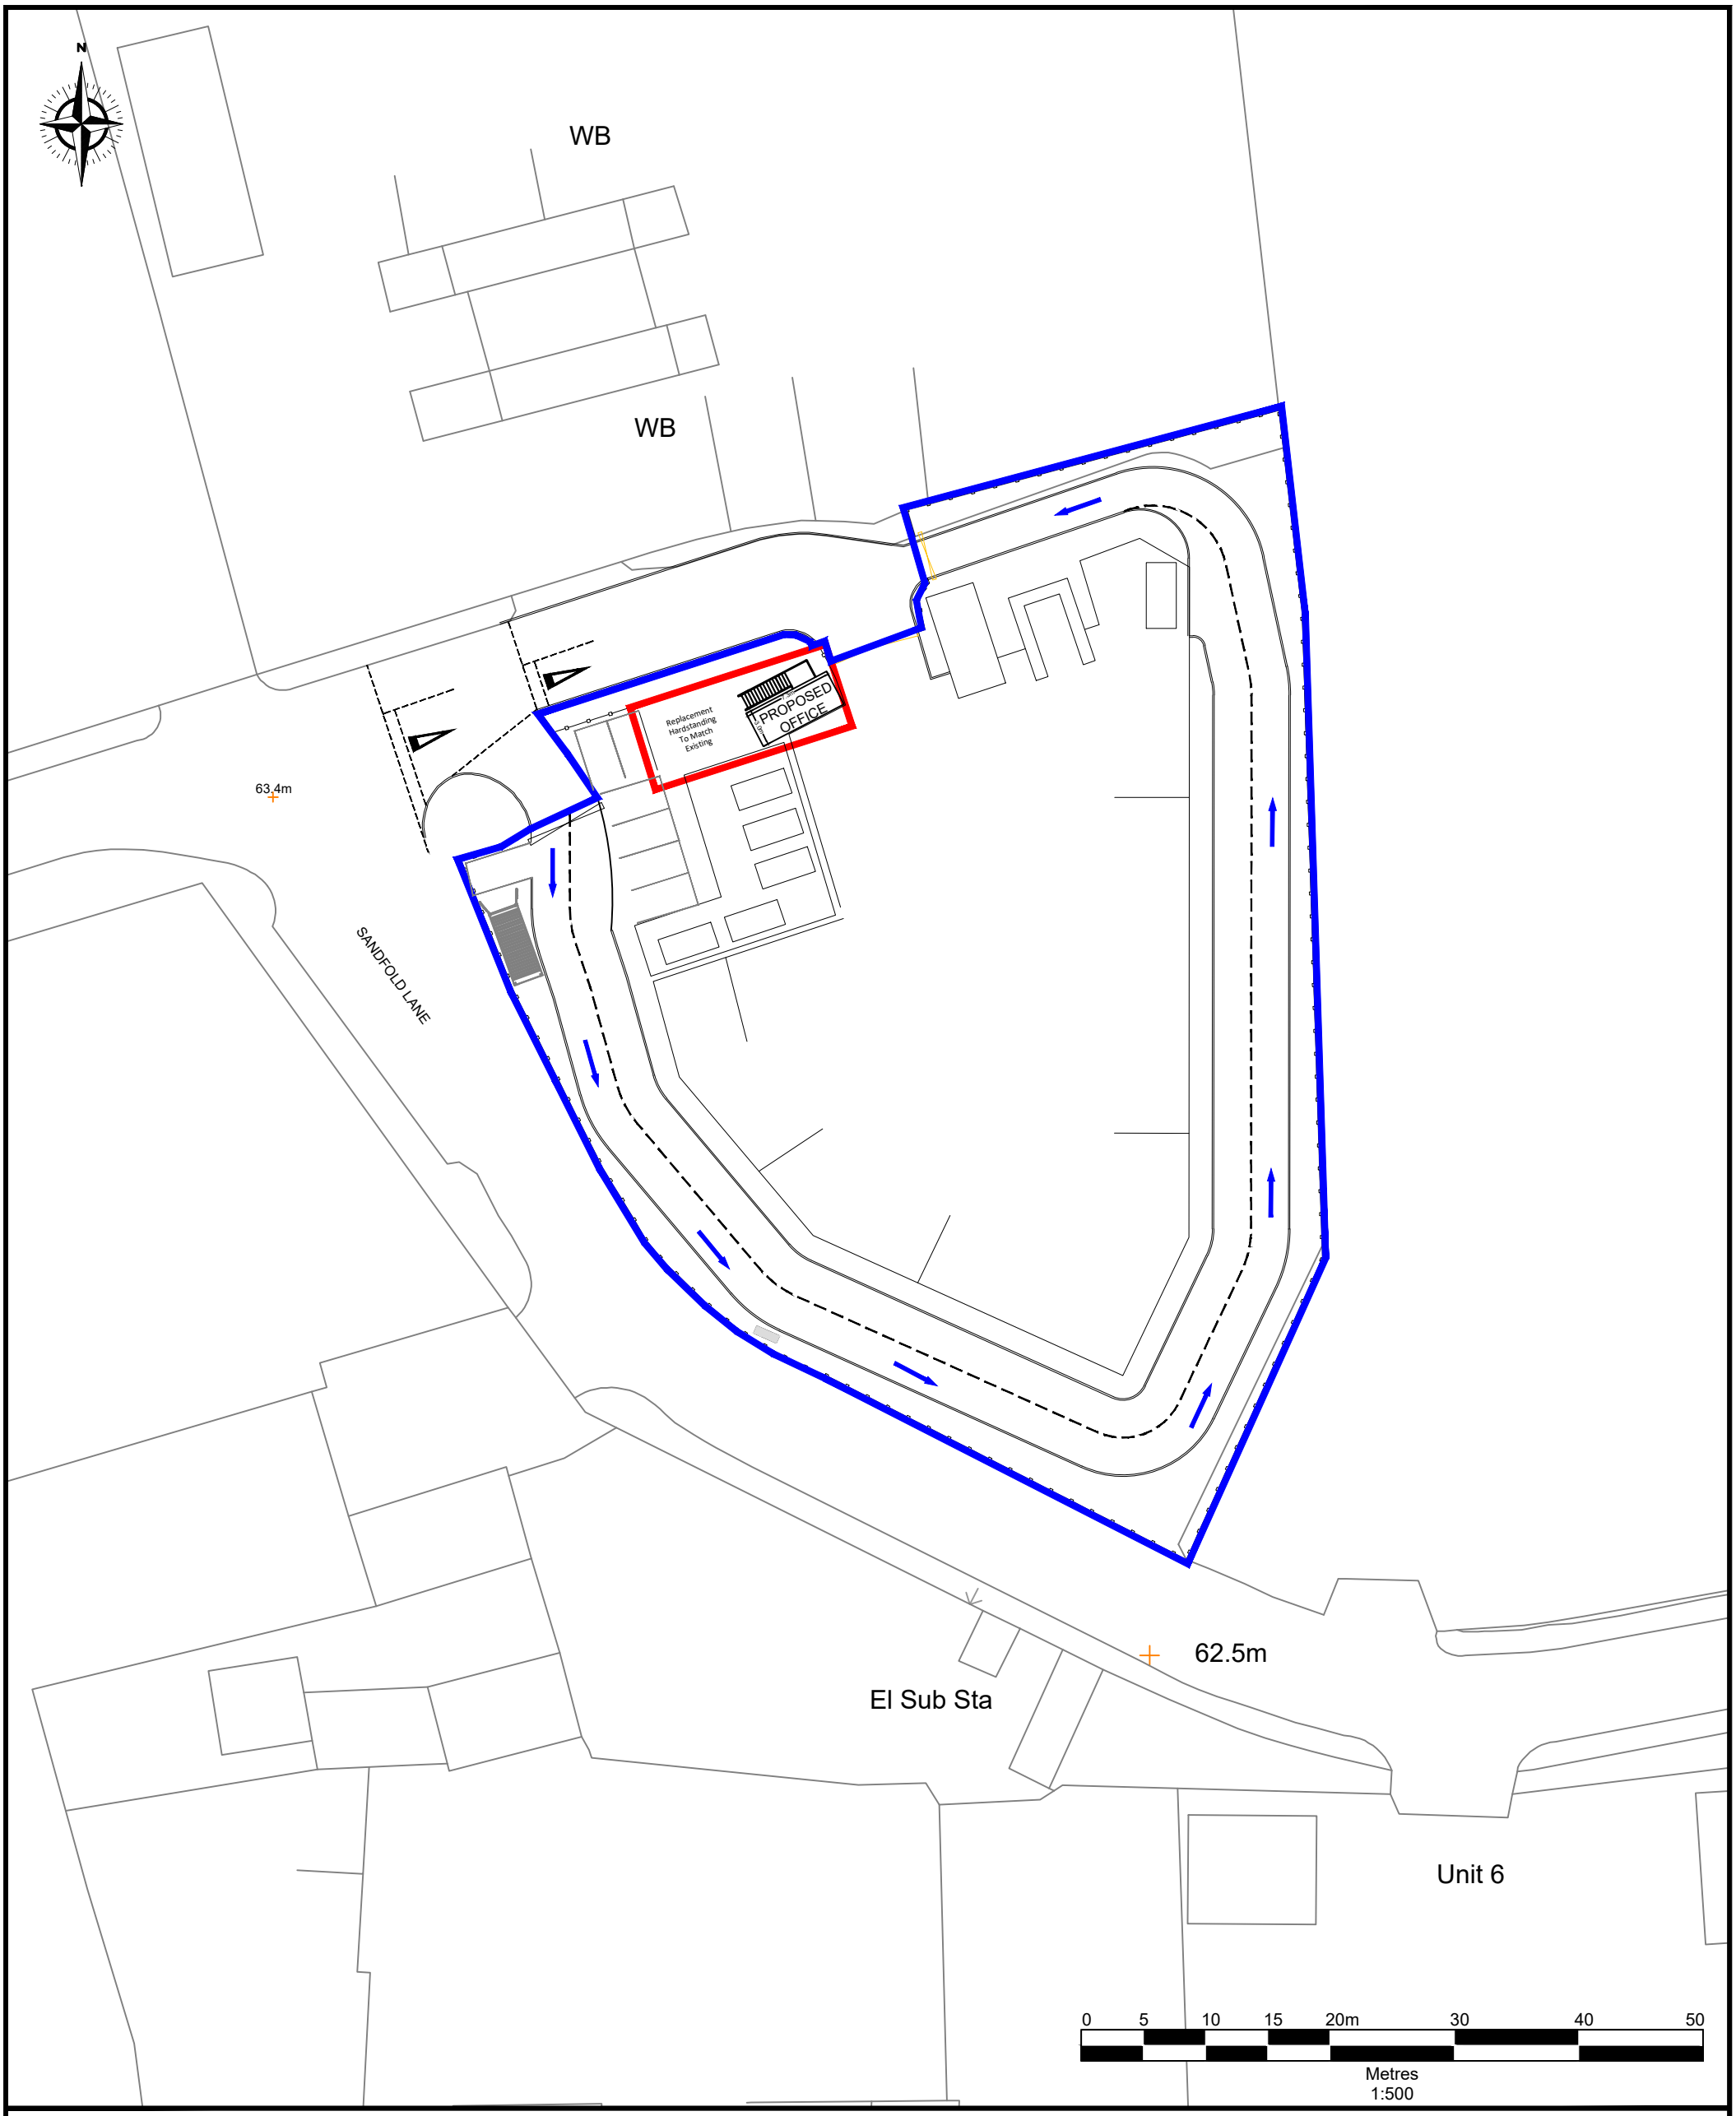

Notes

1. Reproduced from the Ordnance Survey Map with the permission of the Controller of Her Majesty's Stationary Office, Crown Copyright, Licence Number 100004910.

Site Boundary

Application Boundary

Darwen Resource Recovey Park, Lower Eccleshill Road, Darwen, BB3 0RP
Tel:(01254)819700, Fax:(01254)819749, Email: richard.bisset@sita.co.uk

Site	Sandfold Lane HWRC
Title	Proposed Site Layout
Scale	1:500 @ A3
Date	August 2020
Drawing Ref	Lev-PLN-0820-03b
Drawn by	RB
Checked by	JW

Rev	subject	date
A	Proposed Parking Removed	Oct 2020
B	Amednded Stair Direction	March 2021