



All site dimensions shall be verified by contractors on site prior to work commencing.

This drawing is the property of Hive Interior Design and copyright is reserved by them. The drawing is not to be copied or disclosed by or to any unauthorised persons without the written consent of Hive Interior Design

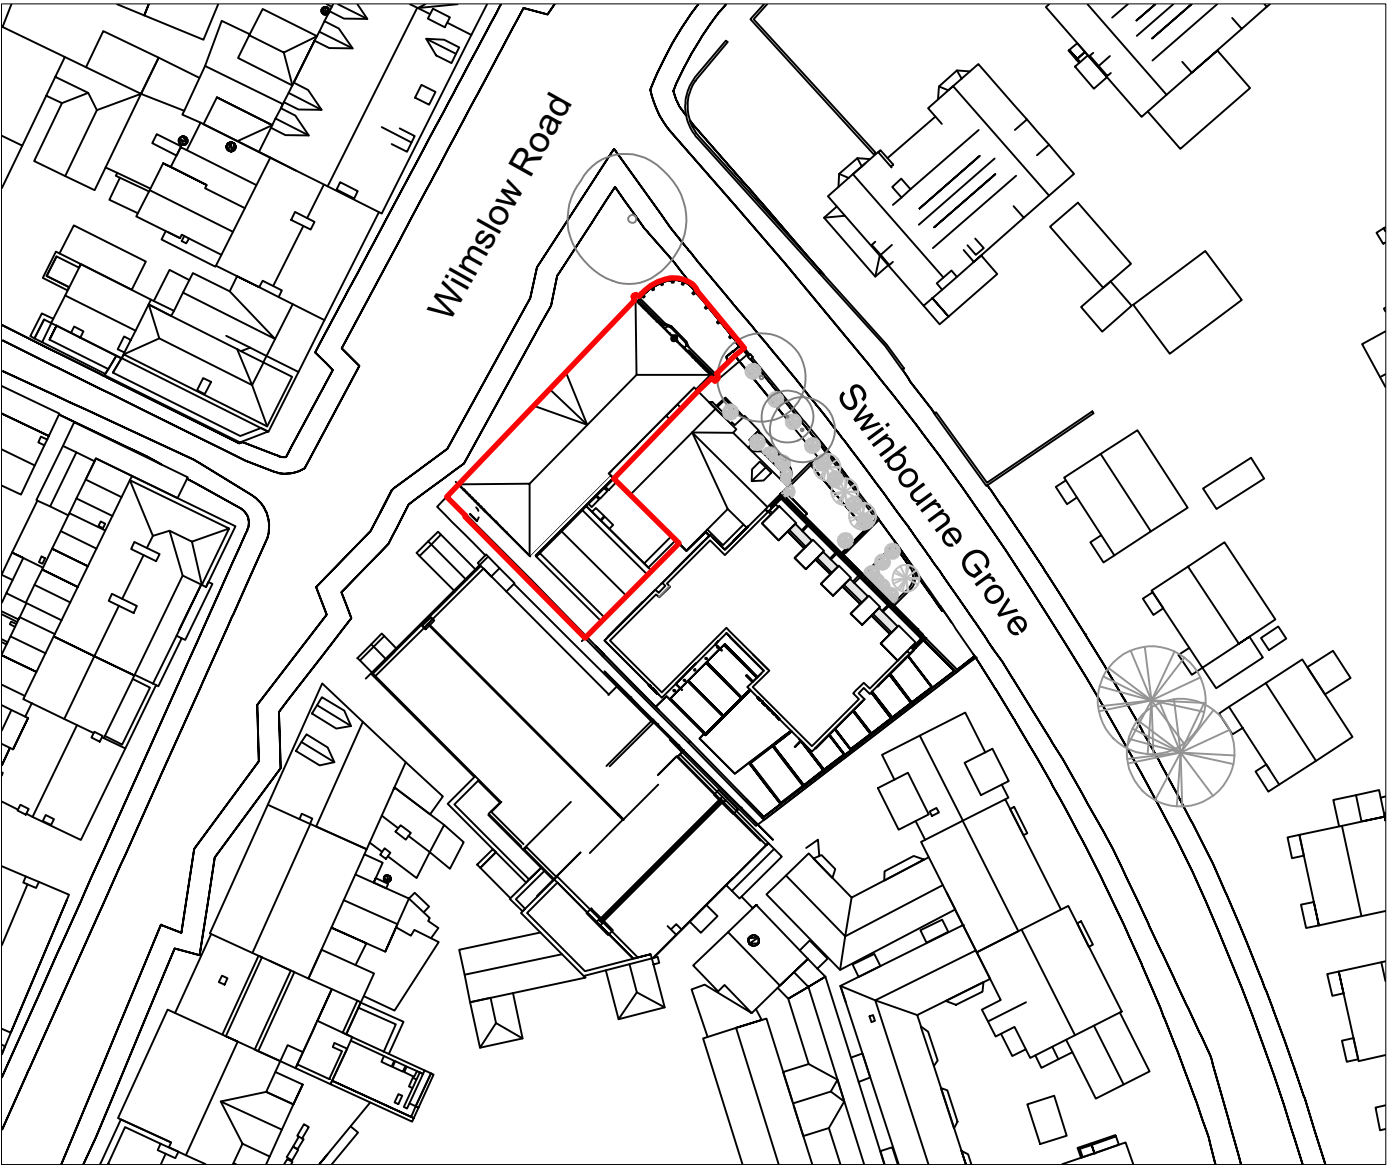

Drawing: LOCATION PLAN		Scale: 1:1250@A4											
Drawn By: AR	Date: 02_04_21												
Checked By:	Date:												
<table><tr><td>Rev.</td><td>Date</td><td>Details</td><td>Drawn</td><td>Checked</td></tr><tr><td colspan="5">Issued For:</td></tr></table>				Rev.	Date	Details	Drawn	Checked	Issued For:				
Rev.	Date	Details	Drawn	Checked									
Issued For:													
Project/Clients: Former Natwest Bank, Wilmslow Road, Manchester, M20 4NW For Criterion Leisure		Project No: 2101 Dep No: 05 Rev:											

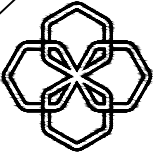

HIVE
interior design
Tel: 07811526690