


20 HUXLEY AVENUE CHEETHAM MANCHESTER M8 0SD

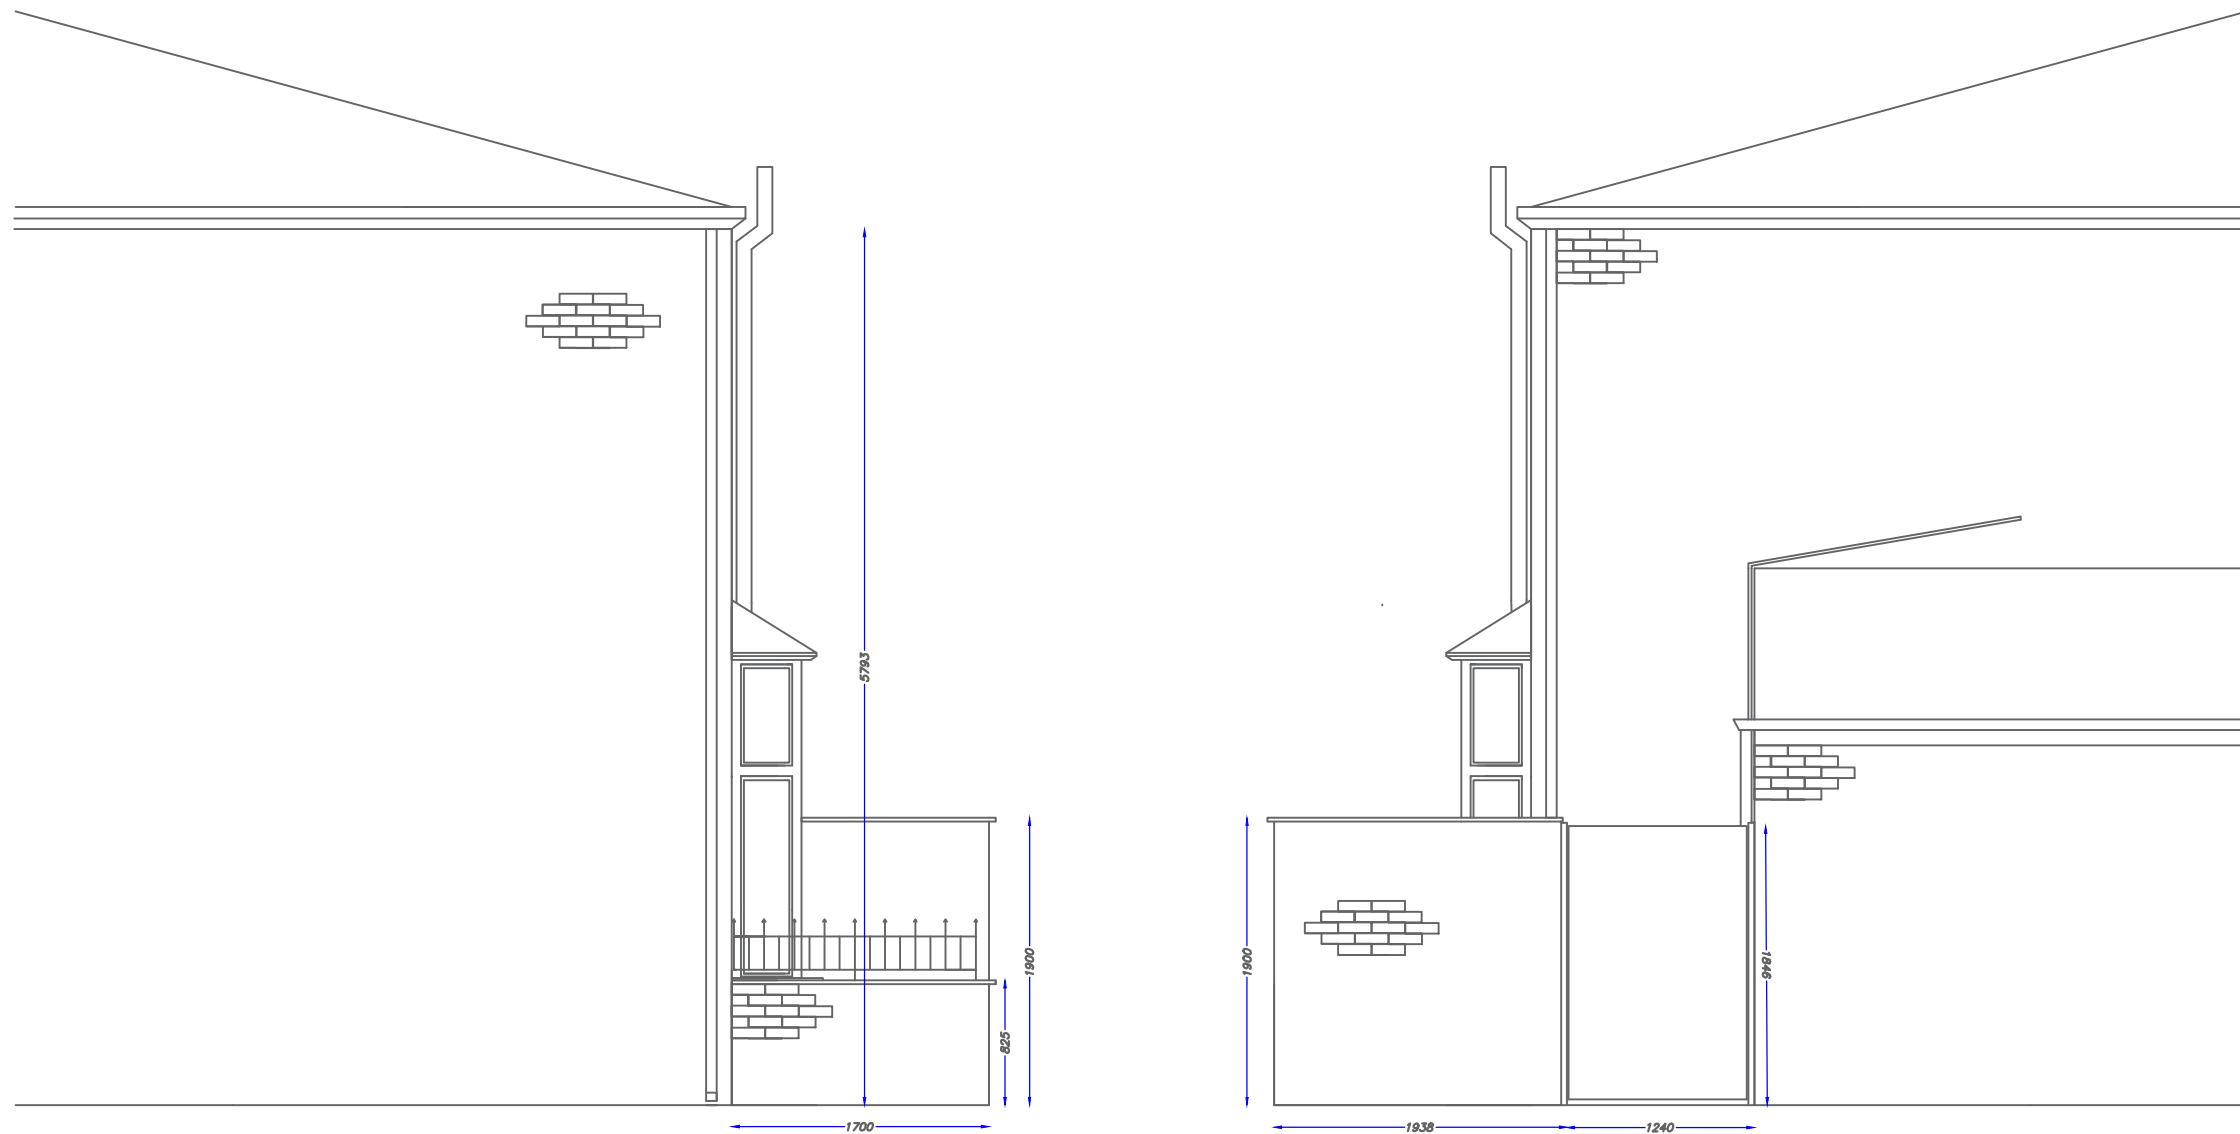

EXISTING SIDE ELEVATIONS

INSTALLATION OF STEPLIFT FOR REGISTERED DISABLED PERSON

Manchester Equipment and Adaptation Service Varley Street Office Miles Platting Manchester M40 7LH	Project: INSTALLATION OF STEPLIFT Ms Zynaira Rasheed - Akhtar 20 Huxley Avenue Cheetham Manchester M8 0SD	Drawn By: CB	Date: 13/05/2022	 Manchester Equipment & Adaptations Partnership
		Scale: 1/50	Drawing No: 2 existing side elevations	