




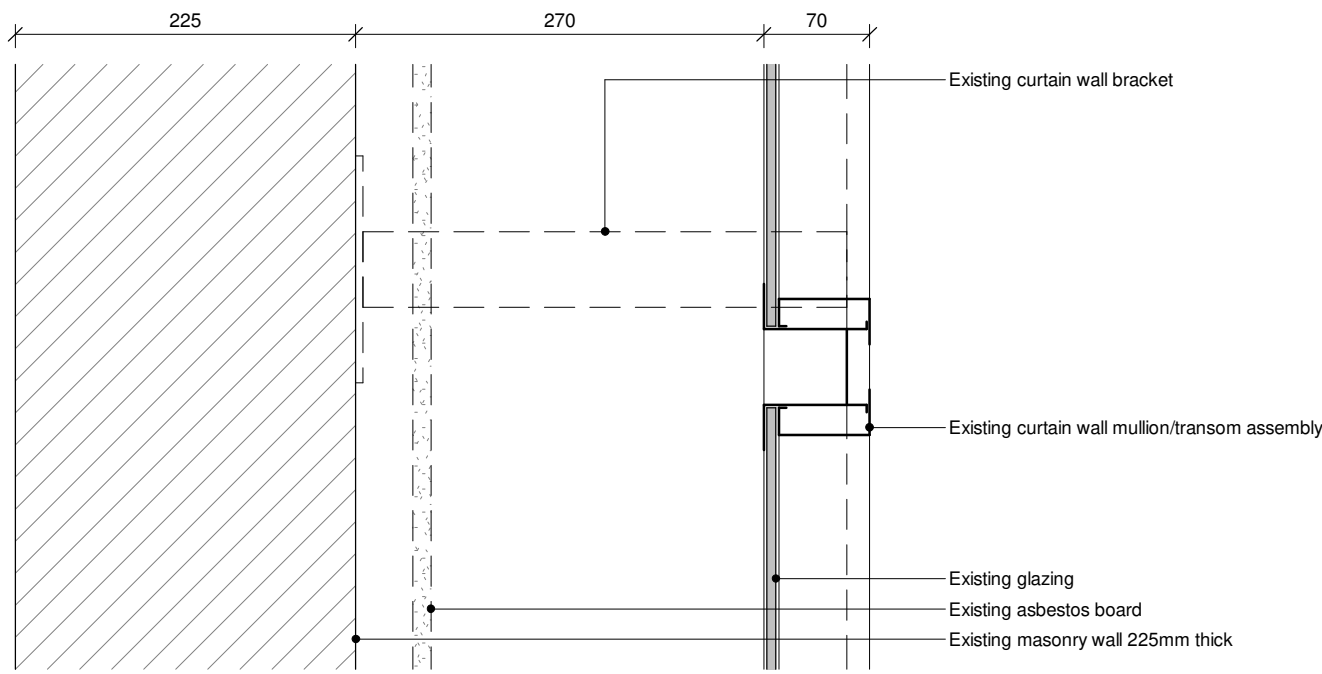


1 - Existing Detail Section
1 : 5

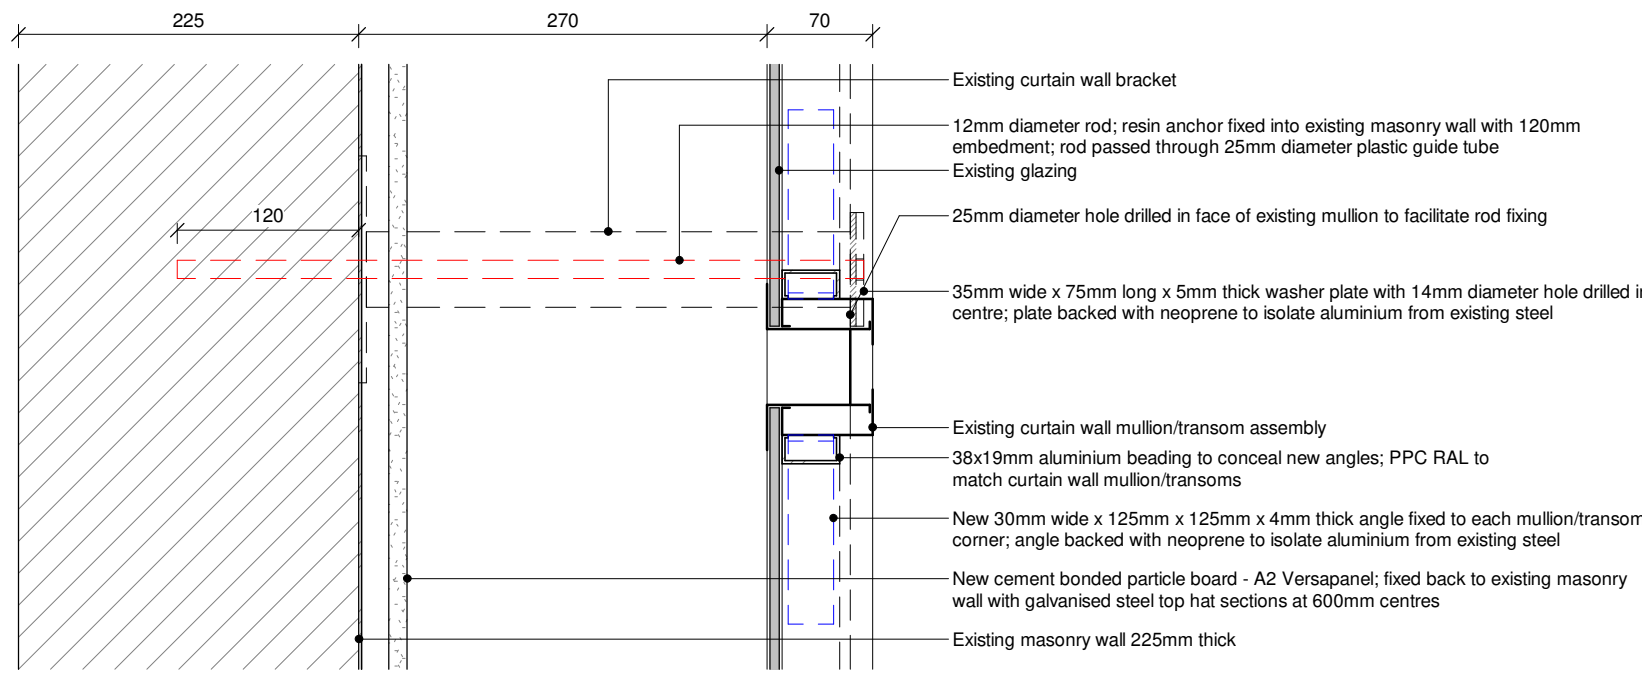


2 - Proposed Detail Section
1 : 5

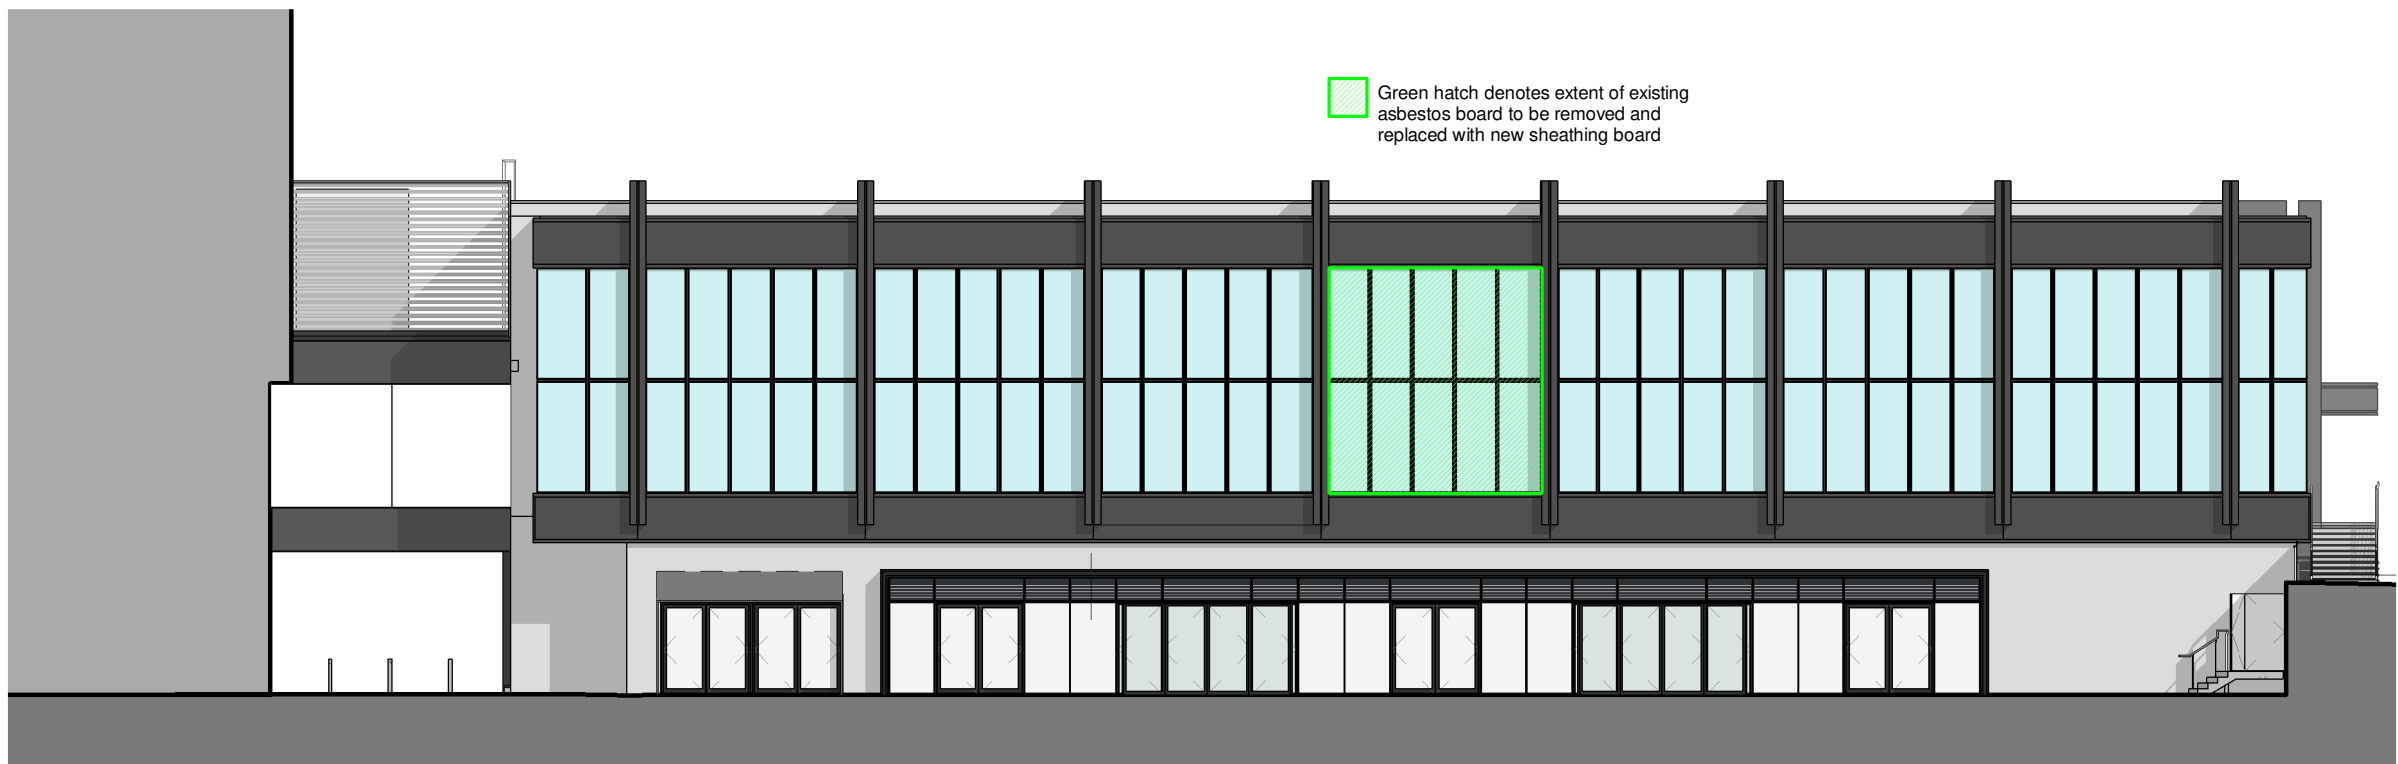


Proposed South Elevation - Mayes Street
1 : 200

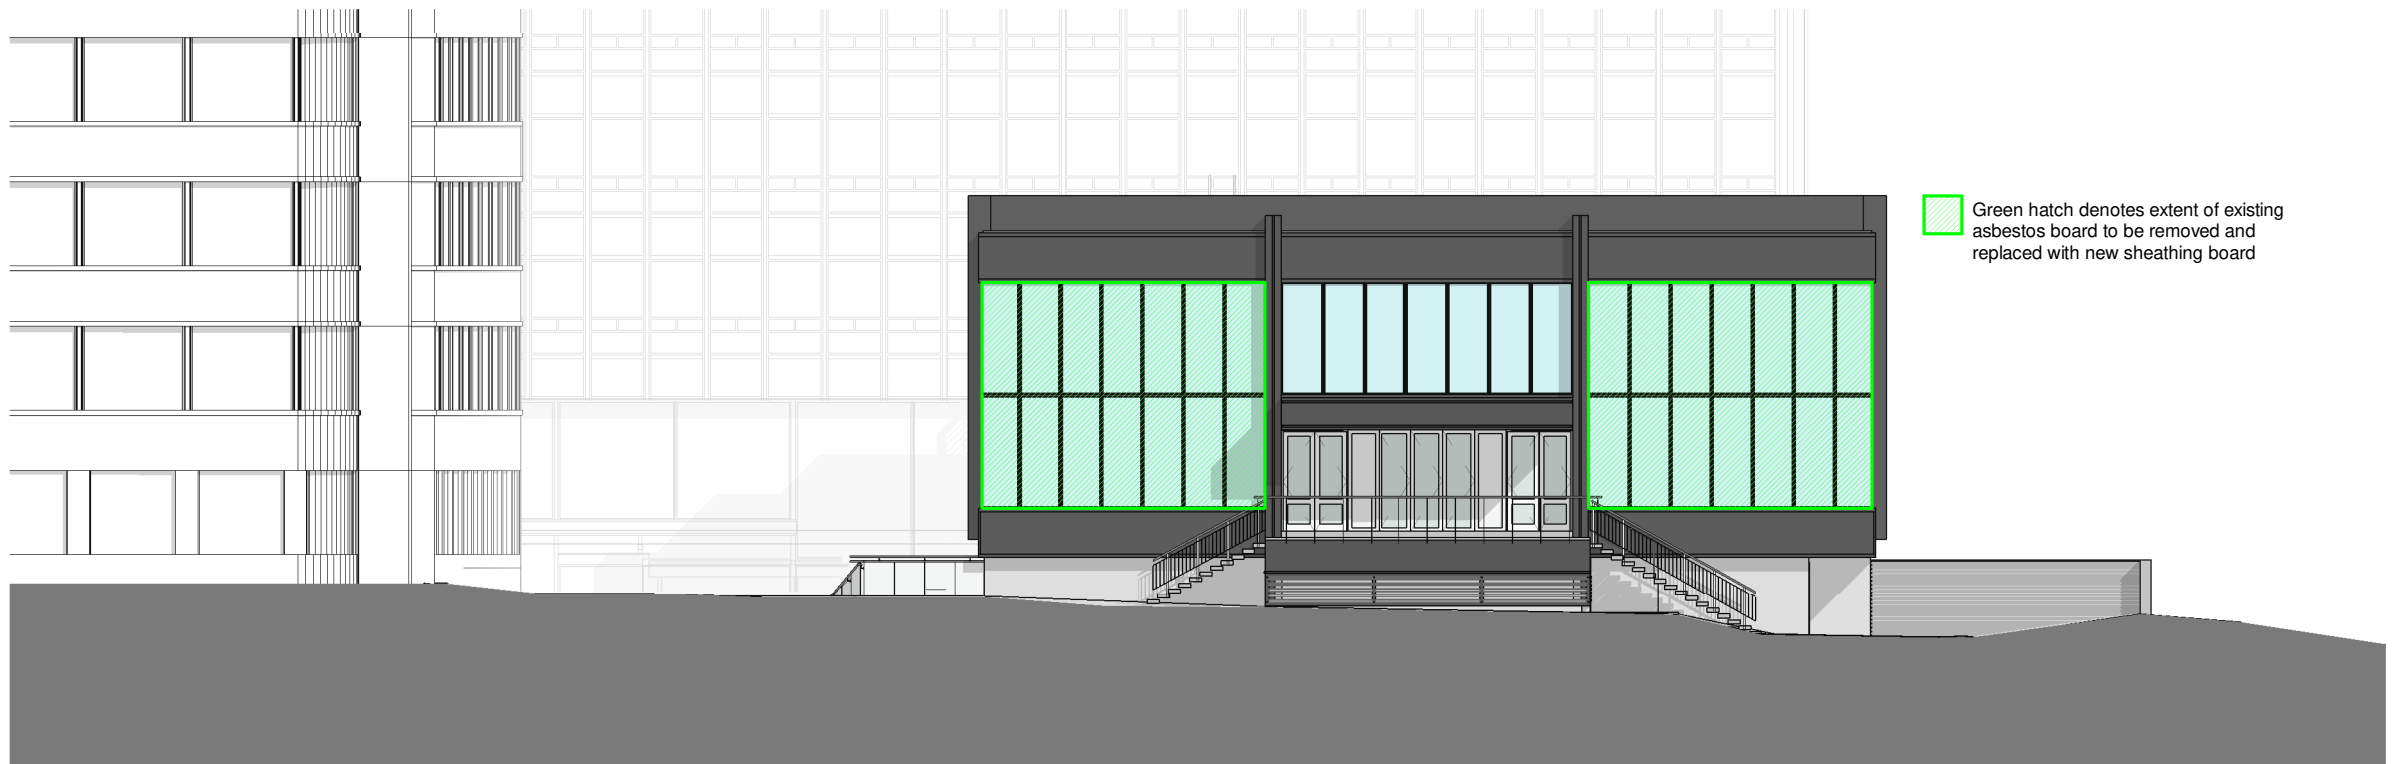

Proposed East Elevation - Dantzic Street
1 : 200

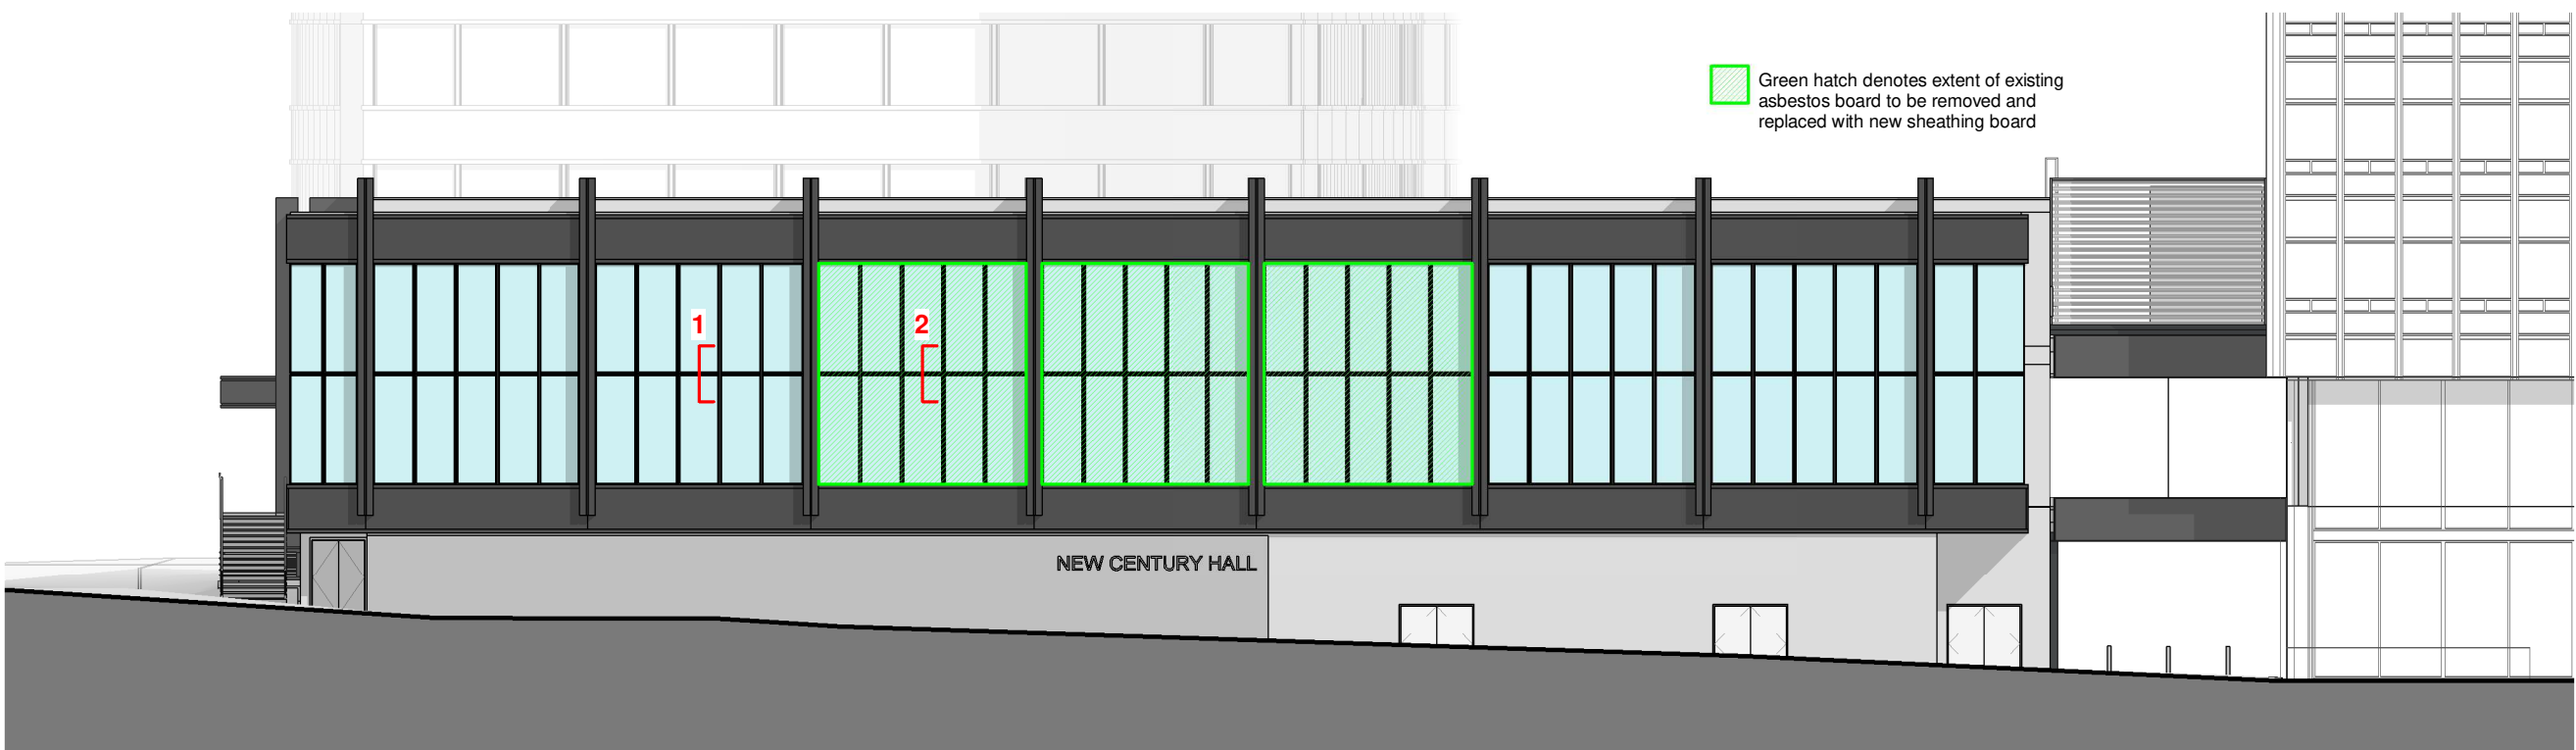

Proposed North Elevation - Miller Street
1 : 200

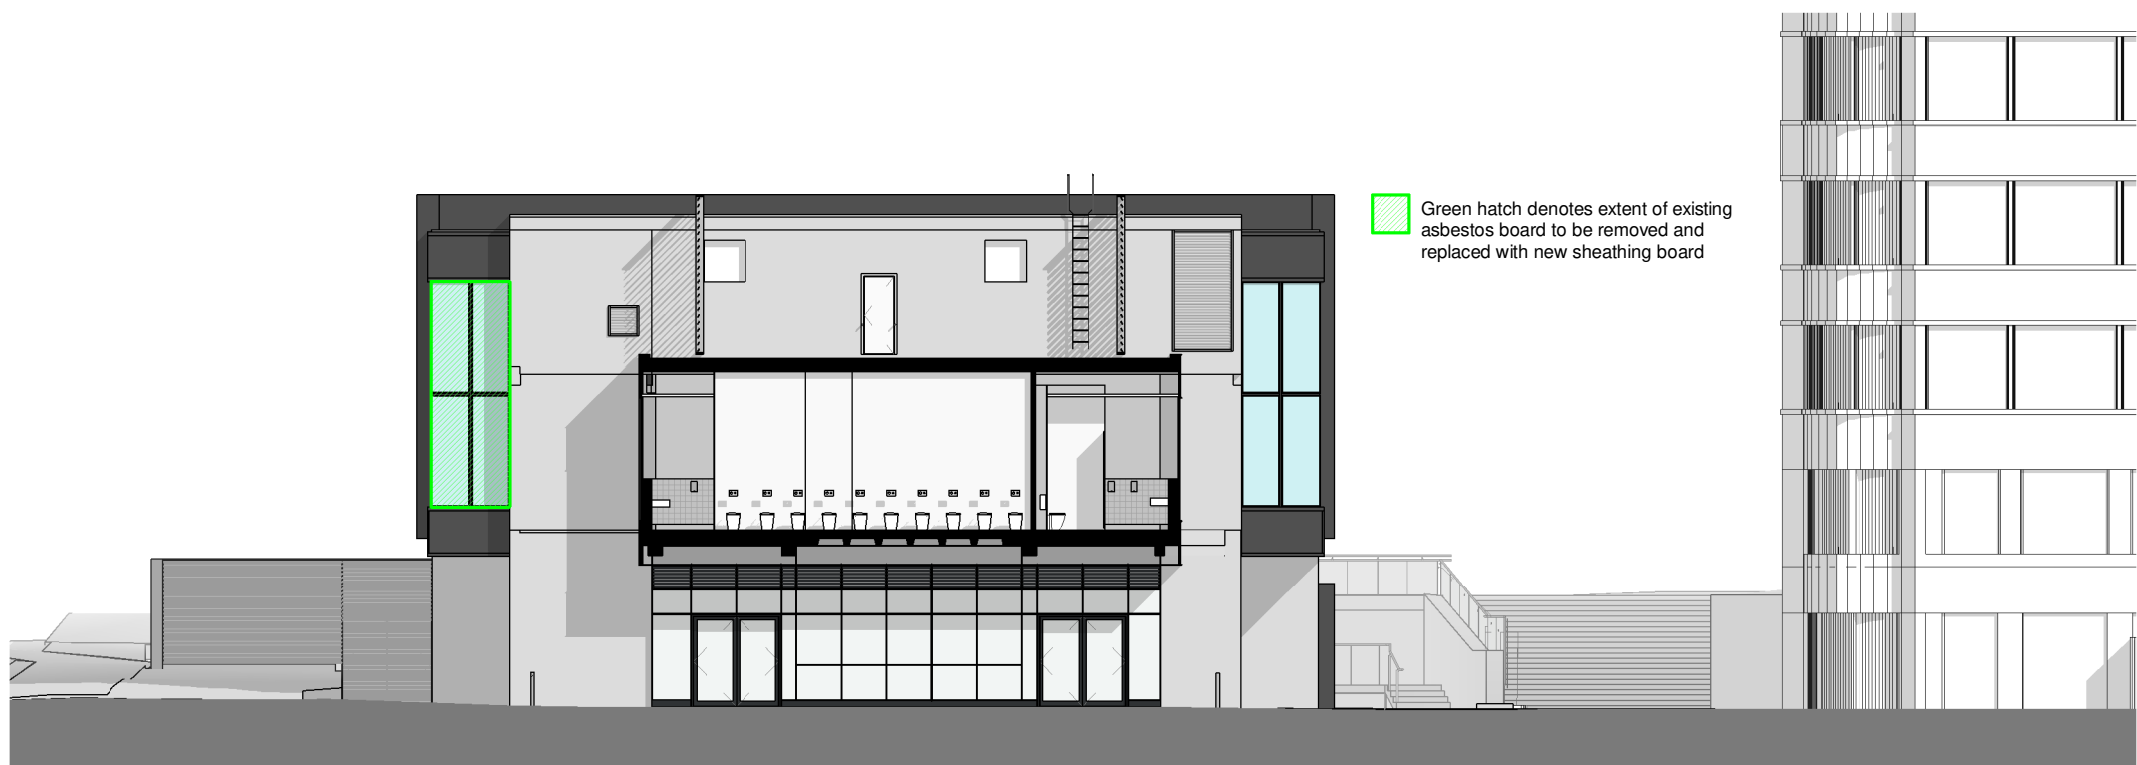

Proposed West Elevation - Pedestrian Link
1 : 200

Disclaimer -

When this drawing NCHA -SRA -XX -XX -DR -A -SK088-A

Sheppard Robson LLP prepared this drawing, NCHA-SRA-XX-XX-DR-A-SK088-A Autodesk Revit 2019.1 [Build 19.1.0.112 - 20180806_1515(x64)] and does not accept liability for any loss or degradation of that information held in the drawing resulting from the translation from the original file format to any other file format or from the recipient's reading of it in any other programme or another version of the programme referred to above.