

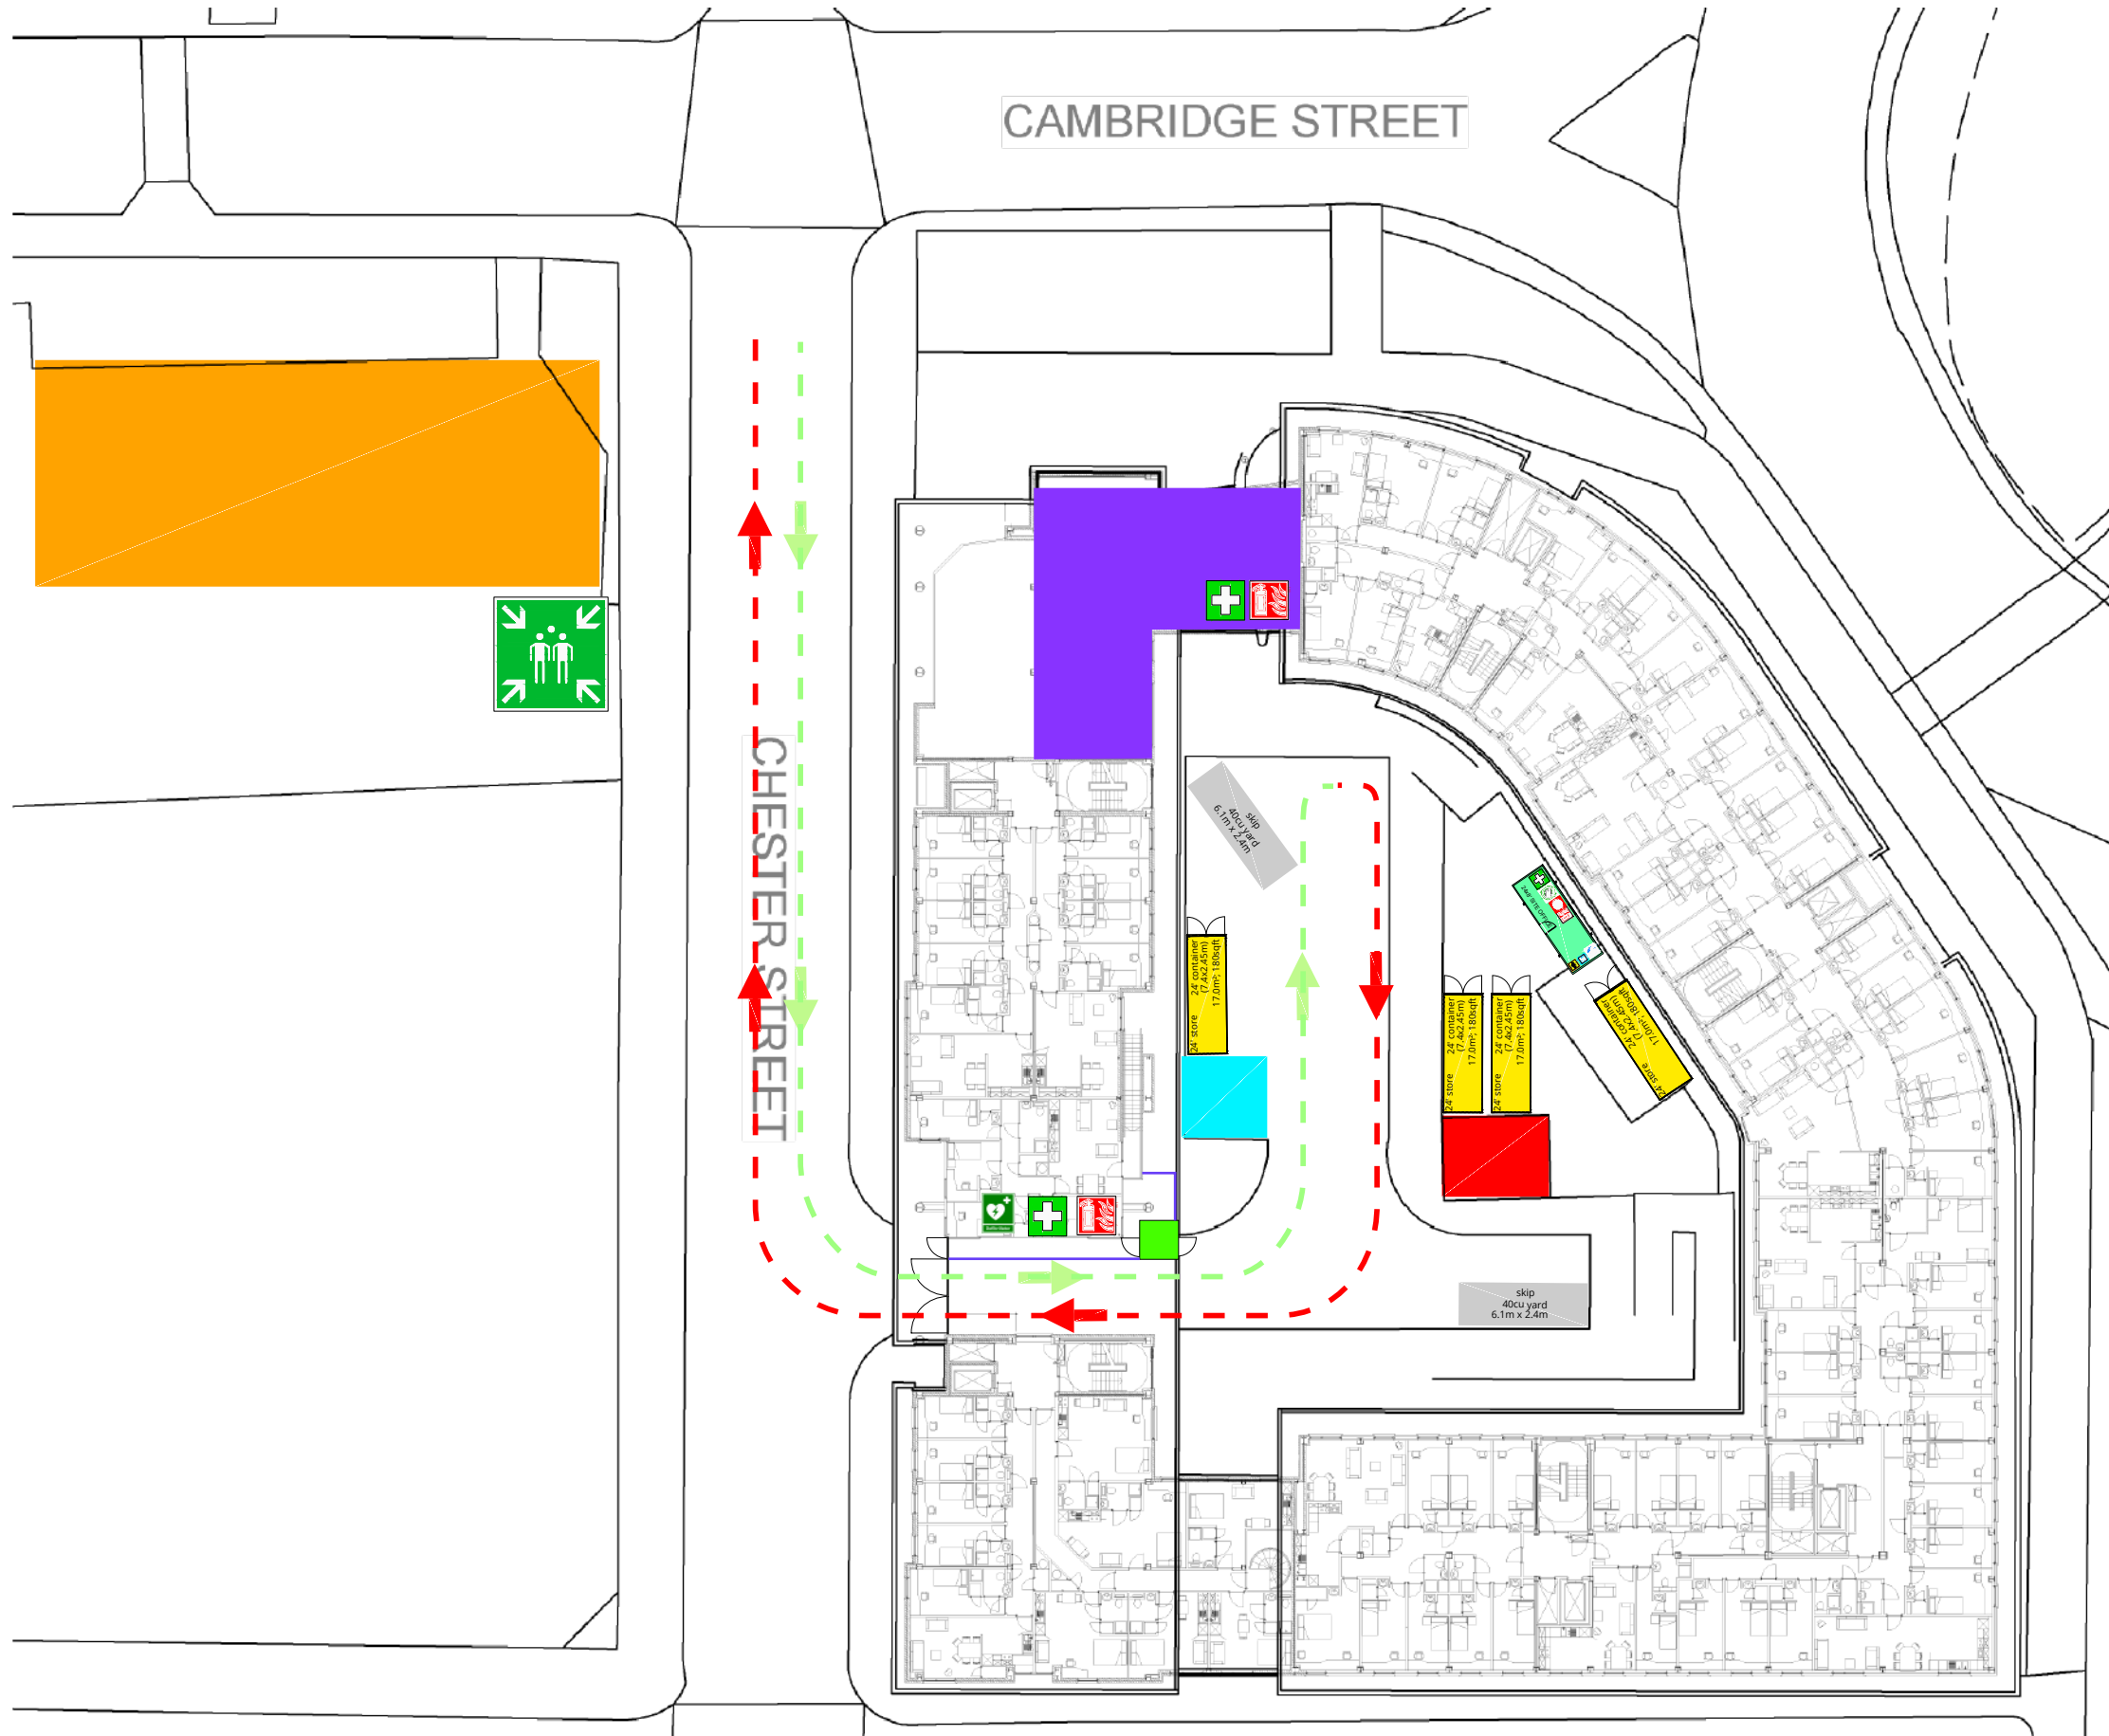


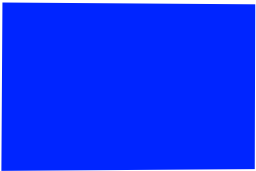

KEY

- Vehicle Exit Route
- Vehicle Entrance Route
- Fire Assembly (Muster Point)
- Fire Extinguisher Station
- First Aid Point
- Defibrillator
- 40 Yard Skip on 8'x4' plywood protection boards
- Site Offices
- Contractor Parking
- Cutting Room
- Forklift Parking
- Storage Container
- Site Office
- Intelipod walkthrough sign in

 FORTIS VISION Driving innovation to deliver 'the impossible' HEAD OFFICE Fortis Vision Limited Dickens House 3-7 Guilthavon Street Witham, CM8 1BJ OPERATIONS Fortis Vision Limited The North Colchester Business Centre 340 The Crescent Colchester, Essex CO1 9AD	Drawing Title: New Medlock House Logistics Plan				Job No:	Drawing No:		Client: UNITE	
	Date: 05.04.22	Scale:	Drawn By: S.J.P	Checked By:	Revision Details:		Rev:	Date:	Site Address: New Medlock House 25-45 Chester St, Manchester M15 6JX

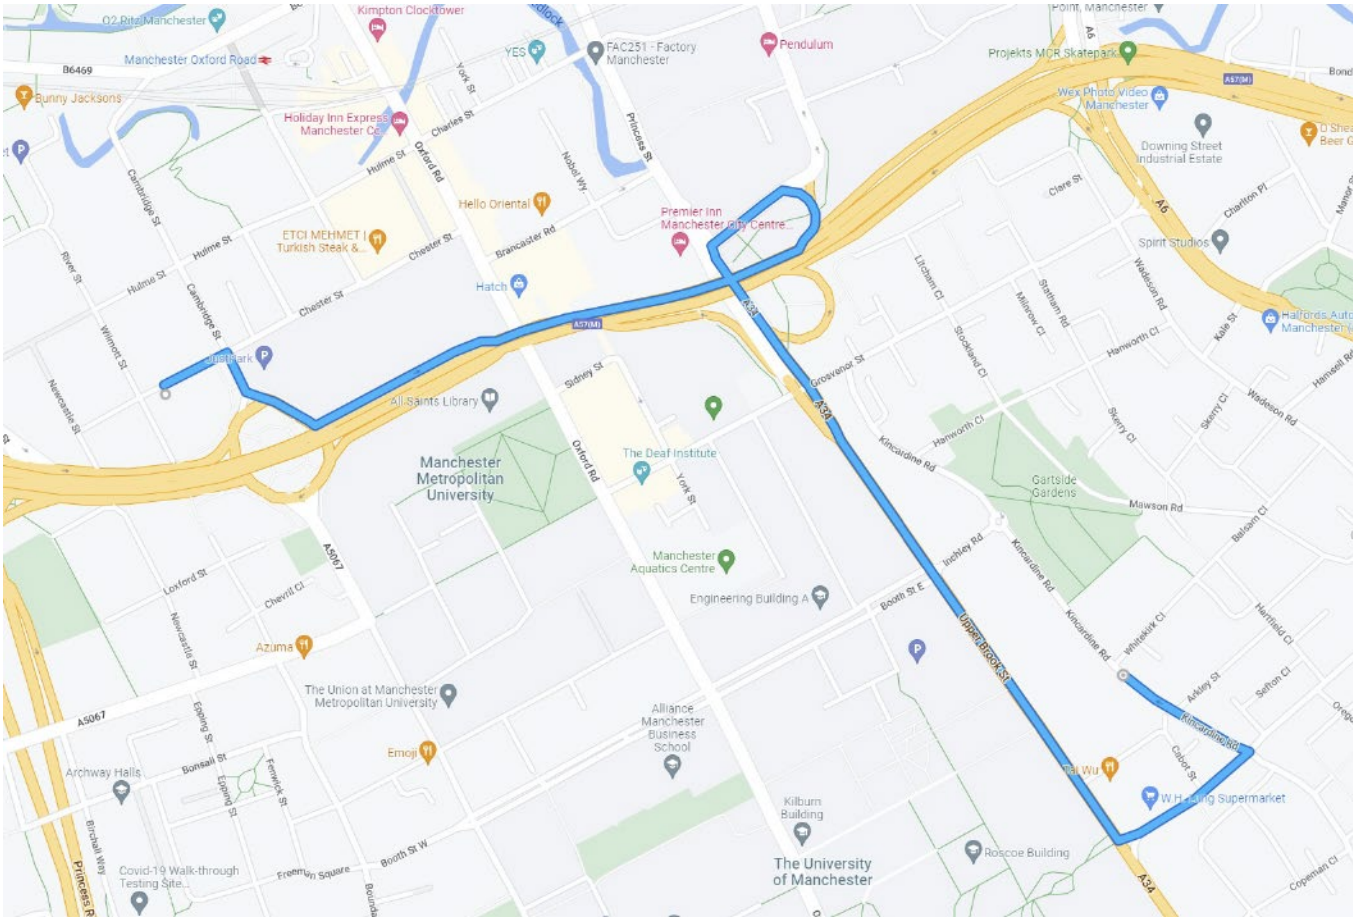

Kincardine Road Warehouse Location



Fire Extinguisher Station



First Aid Point



Vehicle Exit Route



Vehicle Entrance Route

FORTISVISION Driving innovation to deliver 'the impossible' HEAD OFFICE Fortis Vision Limited Dickens House 3-7 Guilthavon Street Witham, CM8 1BJ OPERATIONS Fortis Vision Limited The North Colchester Business Centre 340 The Crescent Colchester, Essex CO1 9AD		Drawing Title: New Medlock House - Kincardine Road Storage				Job No:	Drawing No:			Client: UNITE		
Date:	Scale:	Drawn By:	Checked By:	Revision Details:			Rev:	Date:	Site Address: New Medlock Storage Kincardine Road Manchester			
05.04.22		S.J.P										