
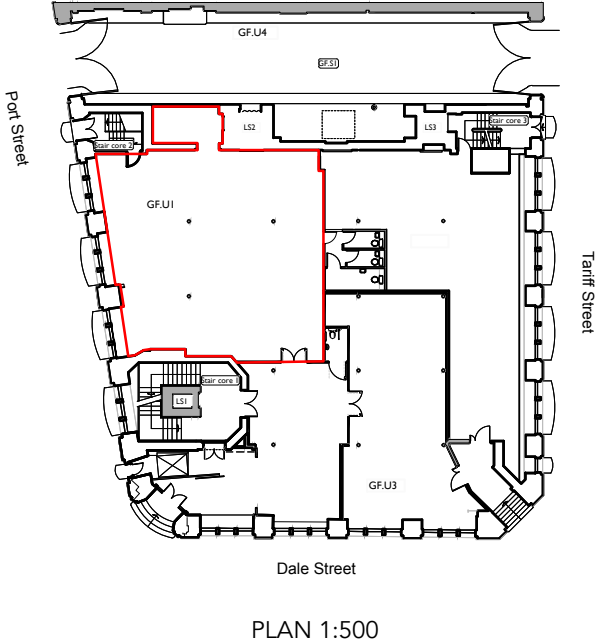


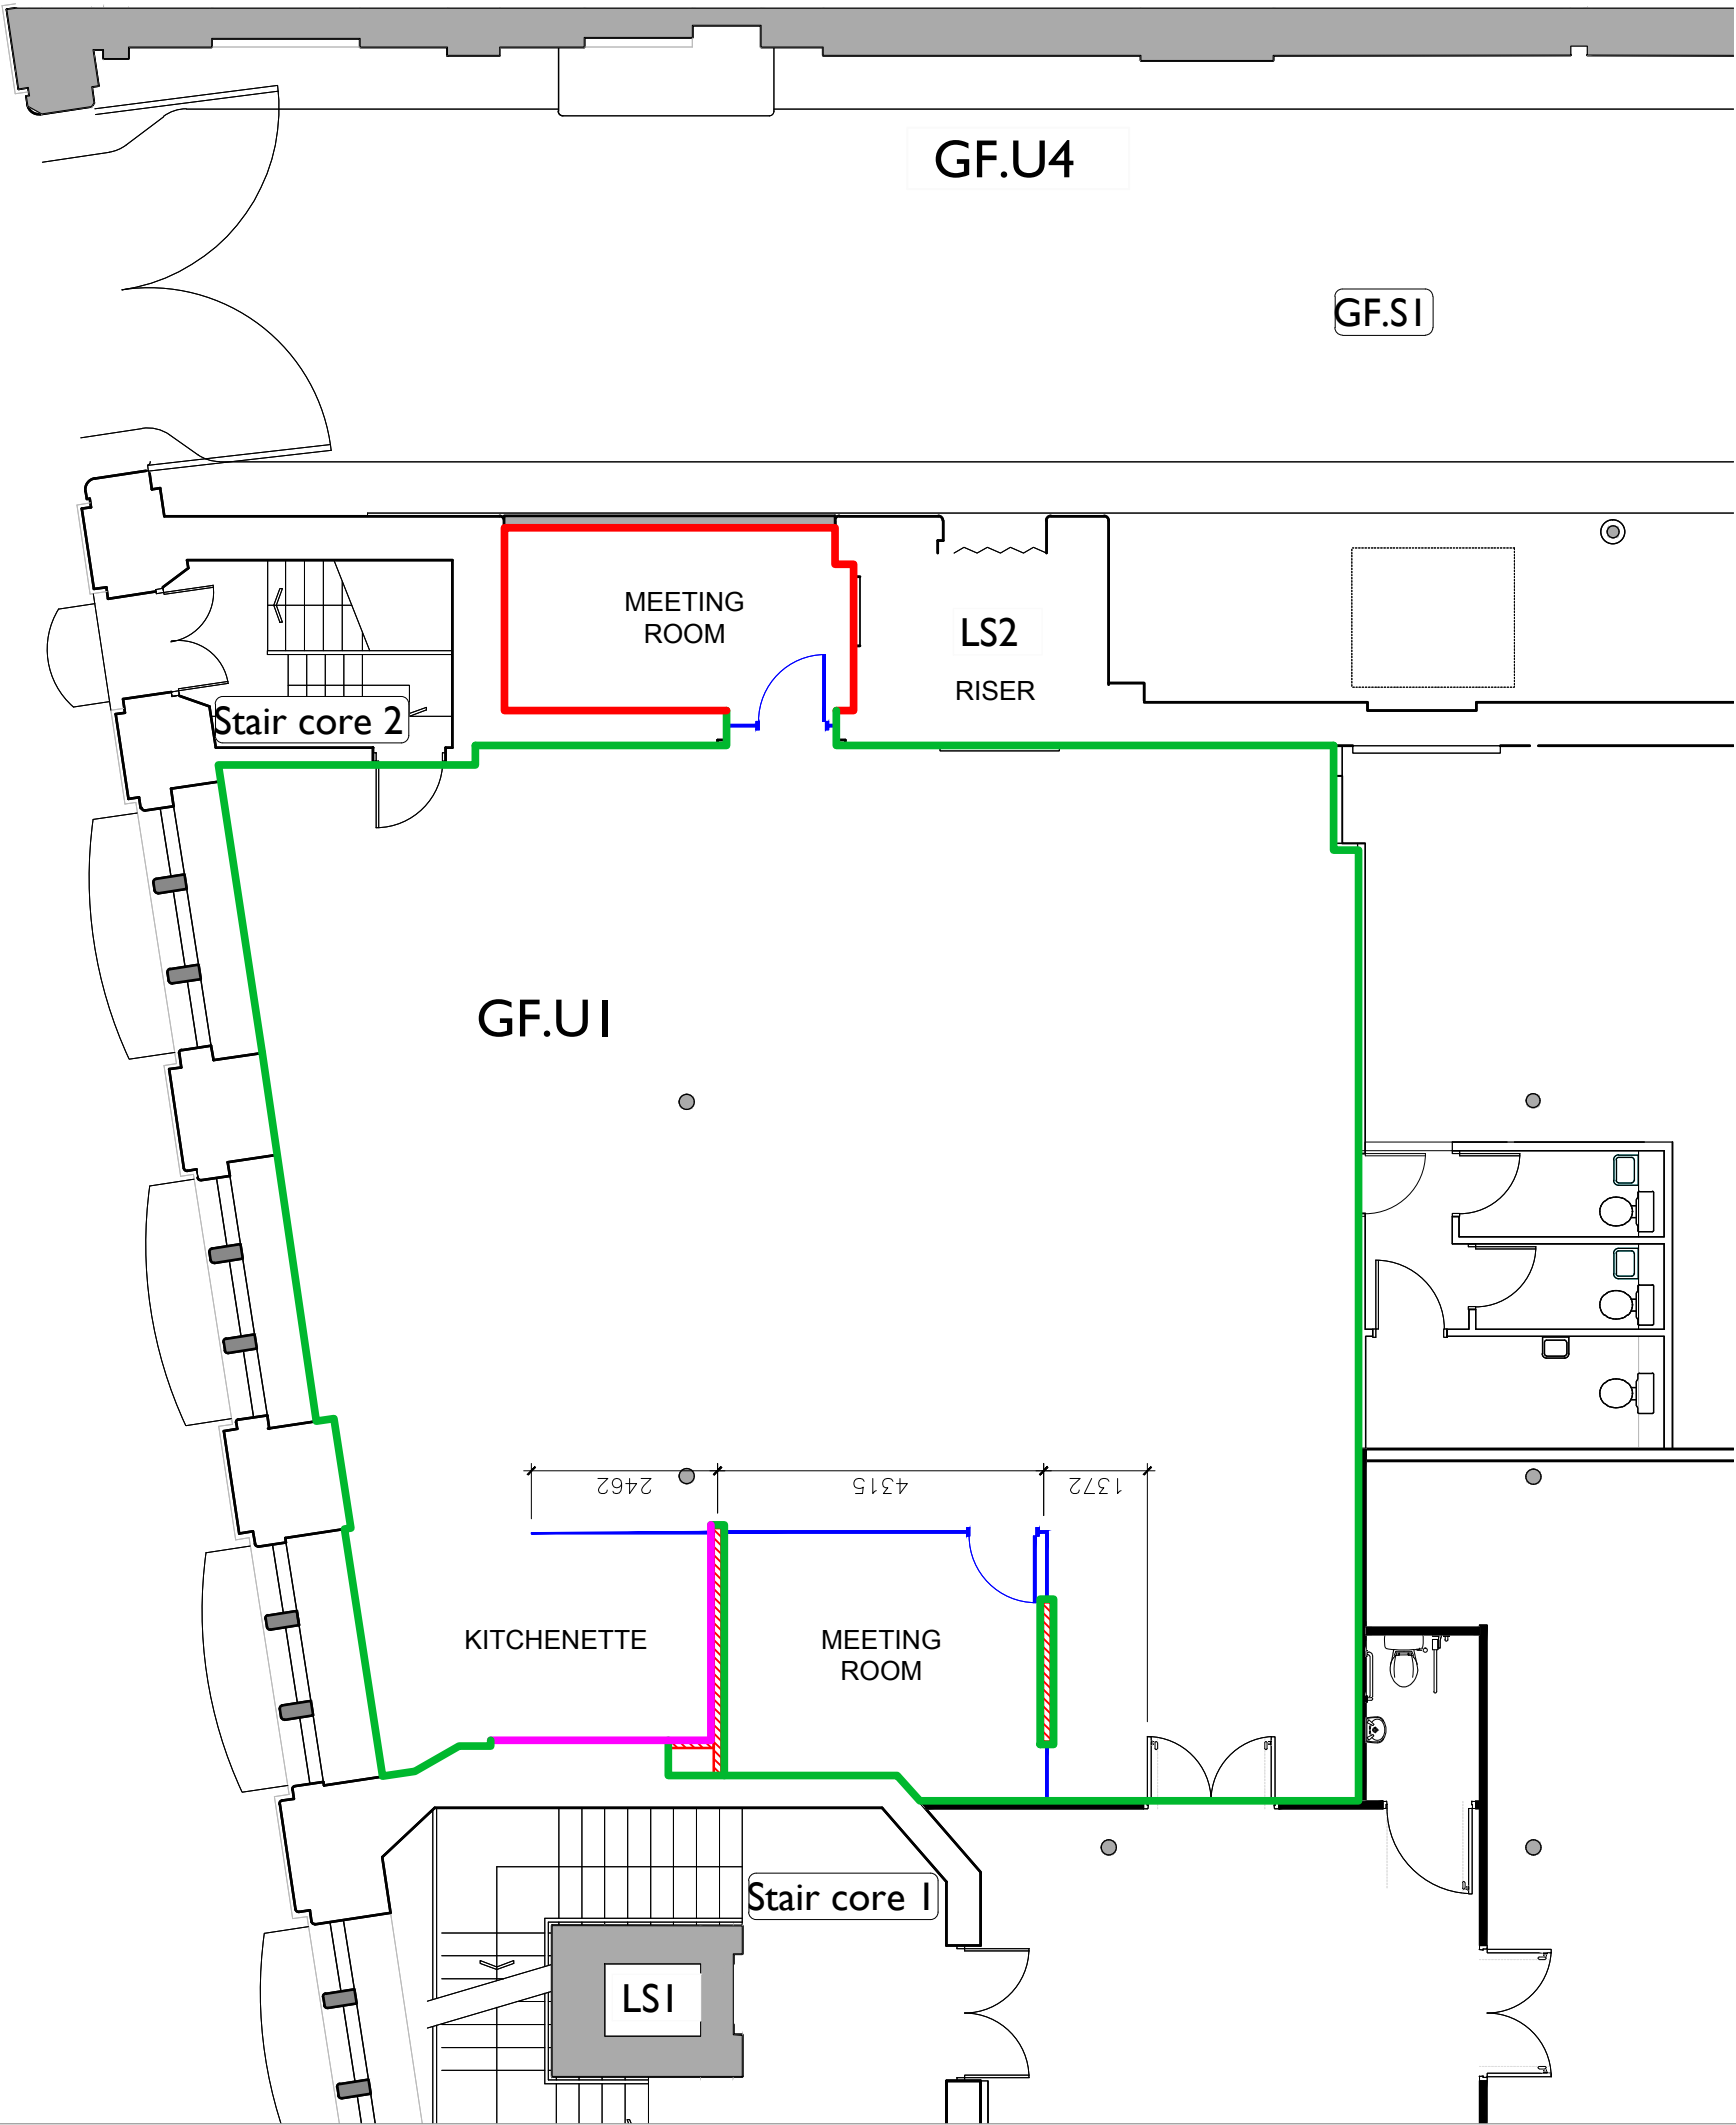

NOTES: © TMT 2019

Copyright of this drawing is vested in the Contractor and it must not be copied or reproduced without consent.

All dimensions are in Millimeters (mm) unless indicated. Contractor to check all dimensions prior to commencing work onsite & adopt responsibility for dimensional accuracy prior to works.

Drawing to be read in conjunction with all relevant information. Any discrepancies found between information on this drawing, given elsewhere or recorded onsite shall be reported to the Contractor immediately.

DO NOT SCALE FROM THIS DRAWING...
If unsure ask!

LEGEND

WALL TYPES

WT01

70mm Stud Partition

WT02

Glazed Partition

WALL FINISHES

WF01

Painted Walls

Colour: White

WF02

Metro Brick Tile

Colour: White

WF03

Glazed Brick

NOTE

Skirting boards to new stud partitions to be finished to match existing.

rev.	description	by	checked	date
------	-------------	----	---------	------

client logo:

client
XLB

project
35 DALE STREET

stage
STAGE

drawing title
PROPOSED WALL FINISHES PLAN

drawing no.	date	scale	rev.
21.029-ID-4-GF-WF-0	29 APR 21	1:100@A3	

TMT