



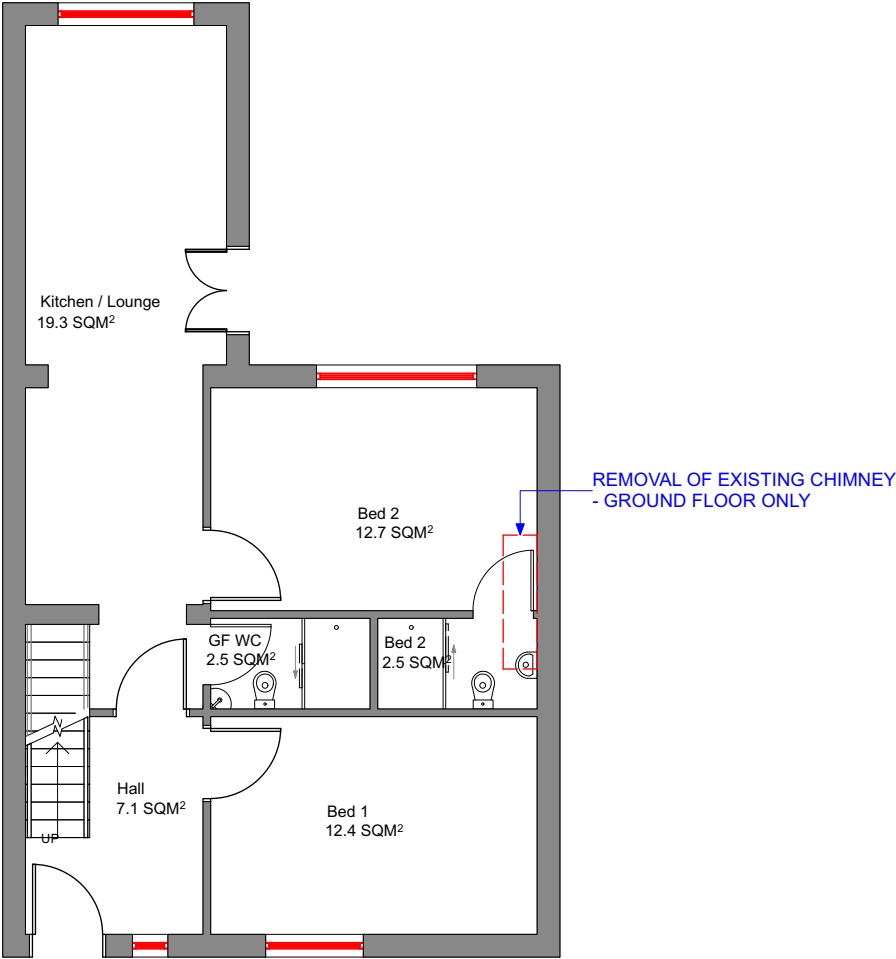

PROPOSED GROUND FLOOR
SCALE: 1:100

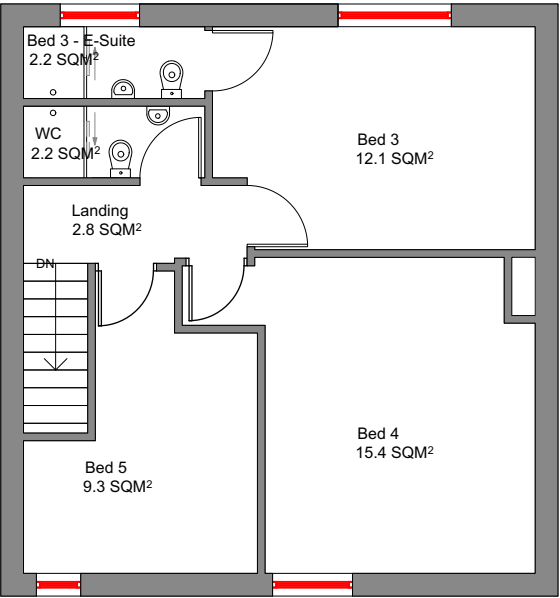

PROPOSED FIRST FLOOR
SCALE: 1:100

This drawing must not be reproduced without permission from NM Architectural Services LTD. DO NOT scale of this drawing. All Dimensions are to be checked on site by the contractor/sub contractor. Any discrepancies to be reported to NM Architectural services LTD.

Client Name: Mr Tahir Khan	Drawing Title: Proposed Plans	Project Type: Internal Alterations			Check By: MN	Date: 22.04.2021		Revision Notes & Date:	25 Brown Lane, Heald Green, Cheadle, Stockport Cheshire SK8 3RR	
Project Address: 1 Carlton Avenue, Rusholme, Manchester, M14 7WL	Drawing Type: Internal Layout Update	Dwg No:	CRL-002	Scale:	1:100	Rev:	-			