


All drawings are to be checked on site, any discrepancies are to be reported to the Architect before work commences. Do not scale from the drawing.

This drawing is to be read in conjunction with all relevant consultants and specialist drawings documents, any discrepancies are to be reported to the Architect before the allotted work commences.


All structural components shown are indicative only. Details / calculations of structural members are to be provided by the Structural Engineer.

This drawing is copyright.


	15/12/20
A Additional score due included	11/01/20
B Plans updated	08/02/20
C Plans updated	24/04/20
D Plans updated	

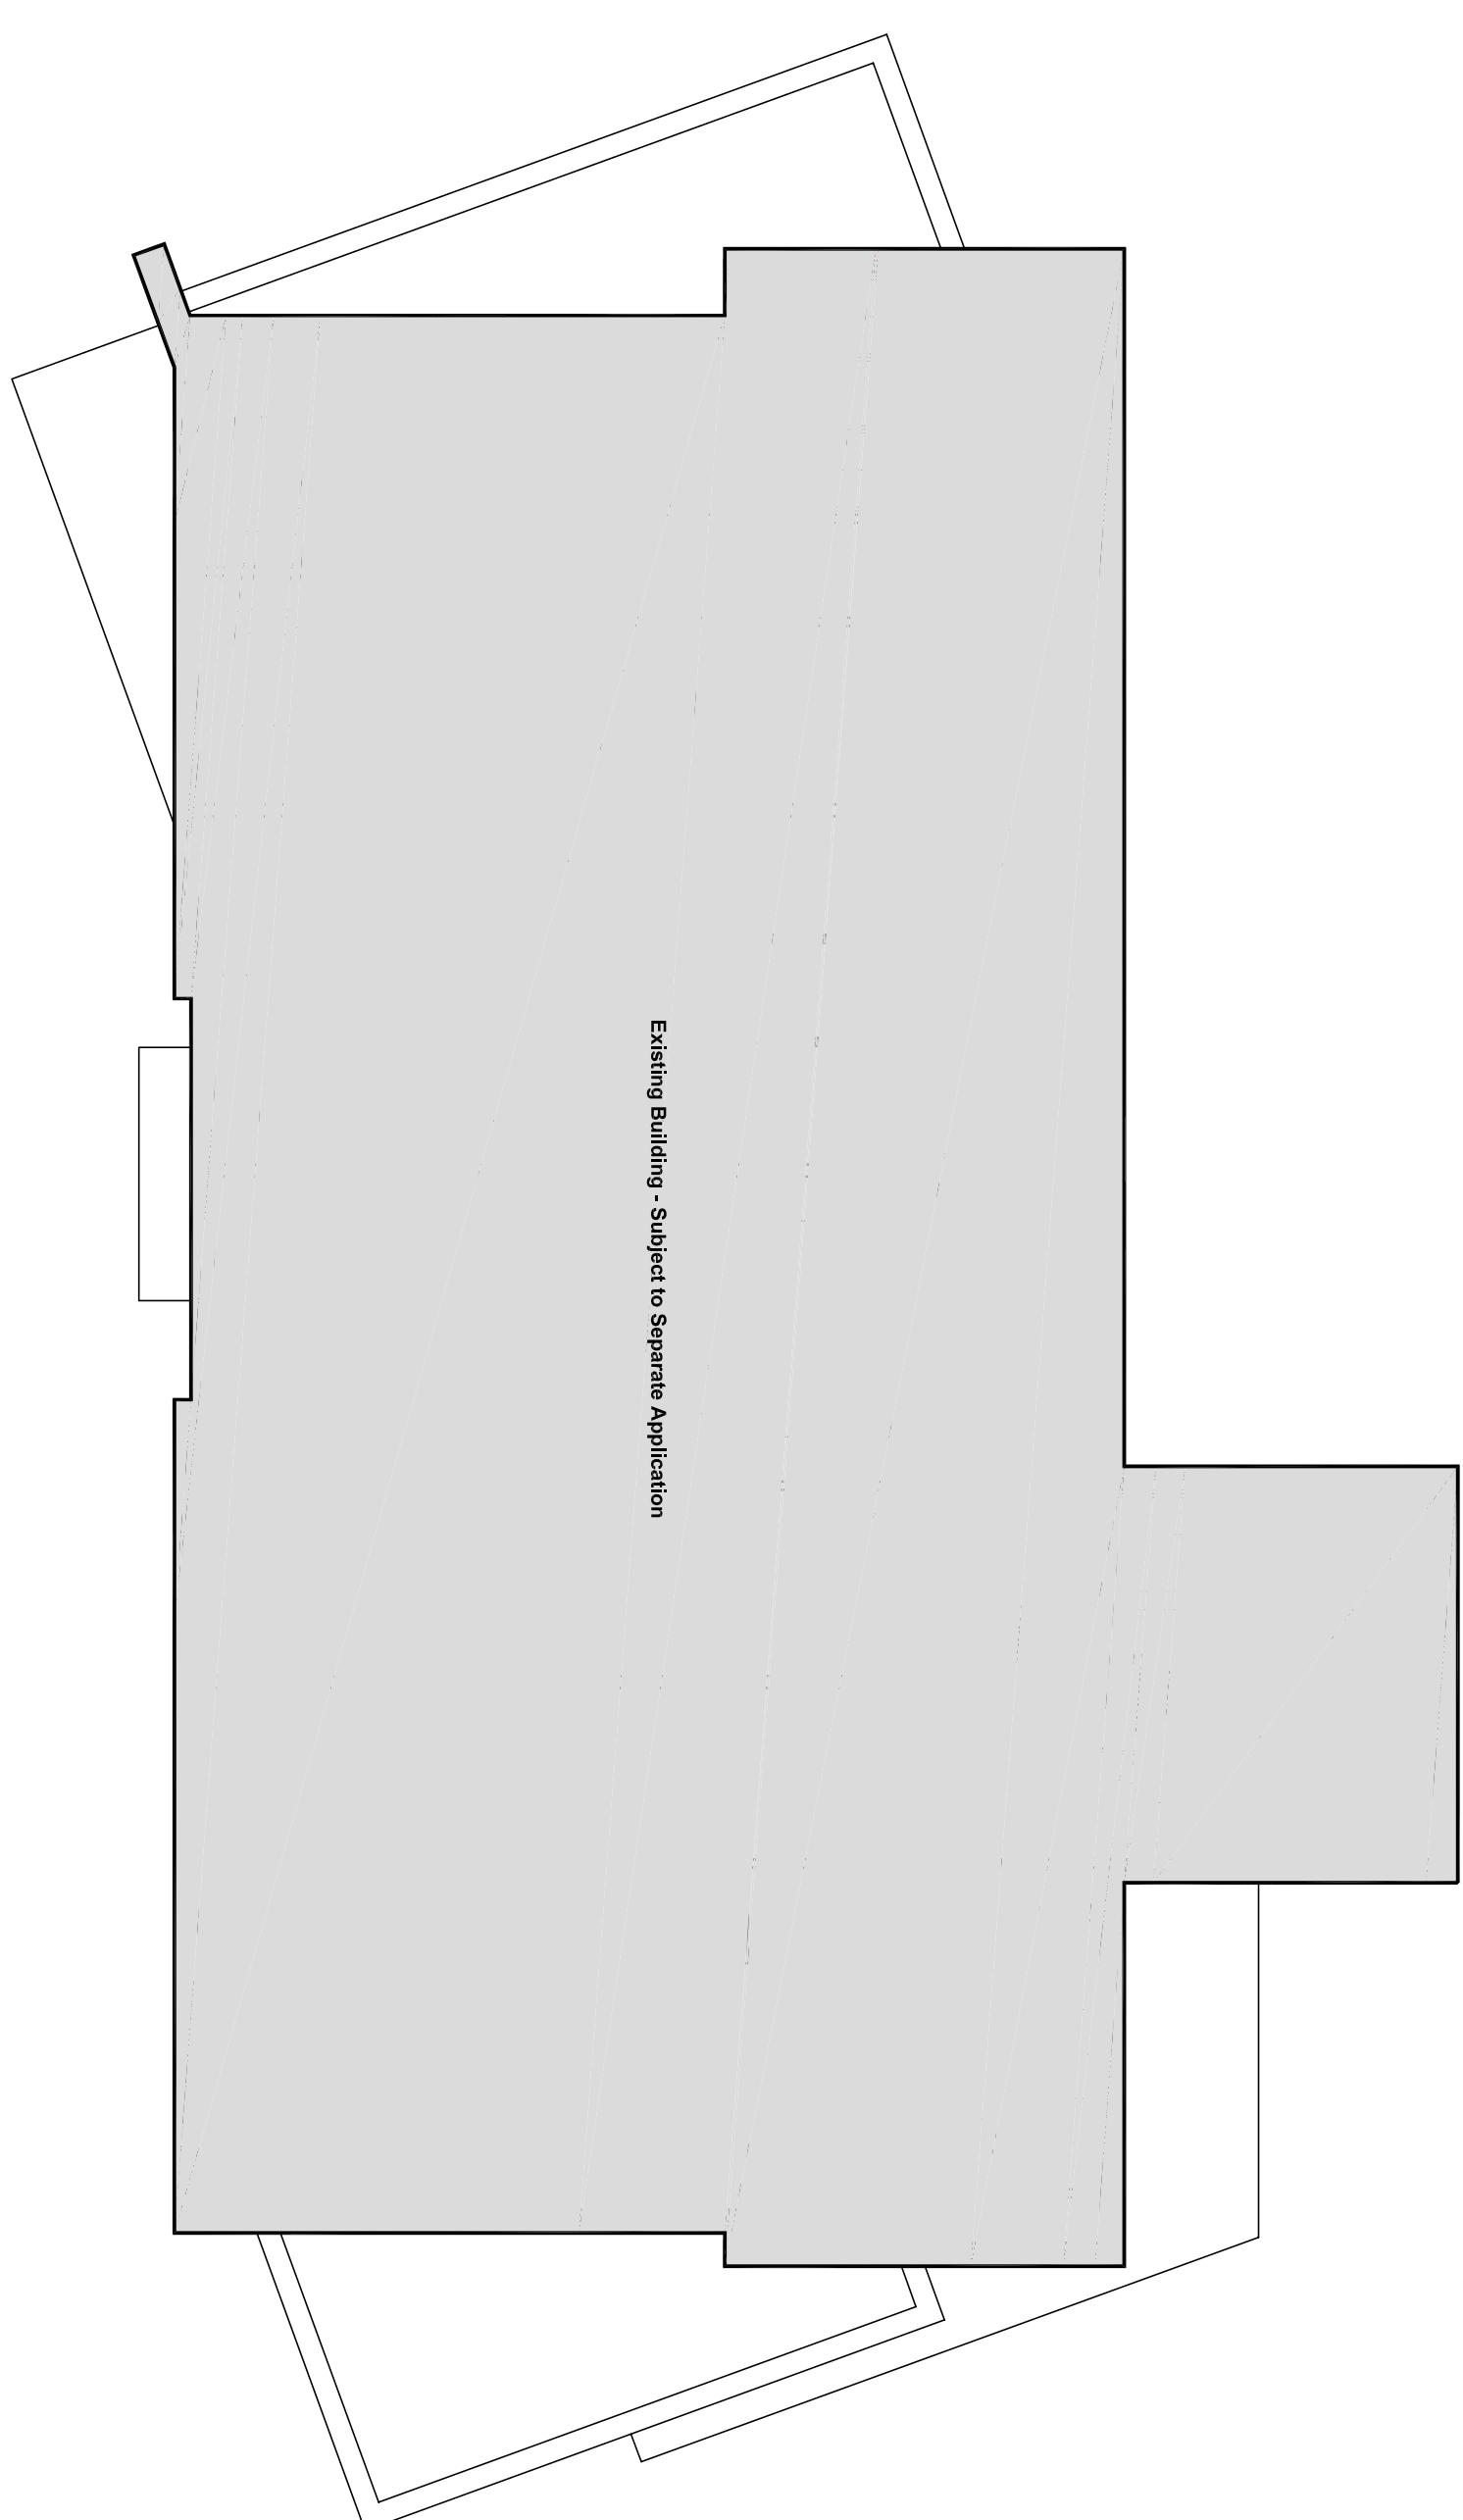


Existing First Floor Plan - 1:100

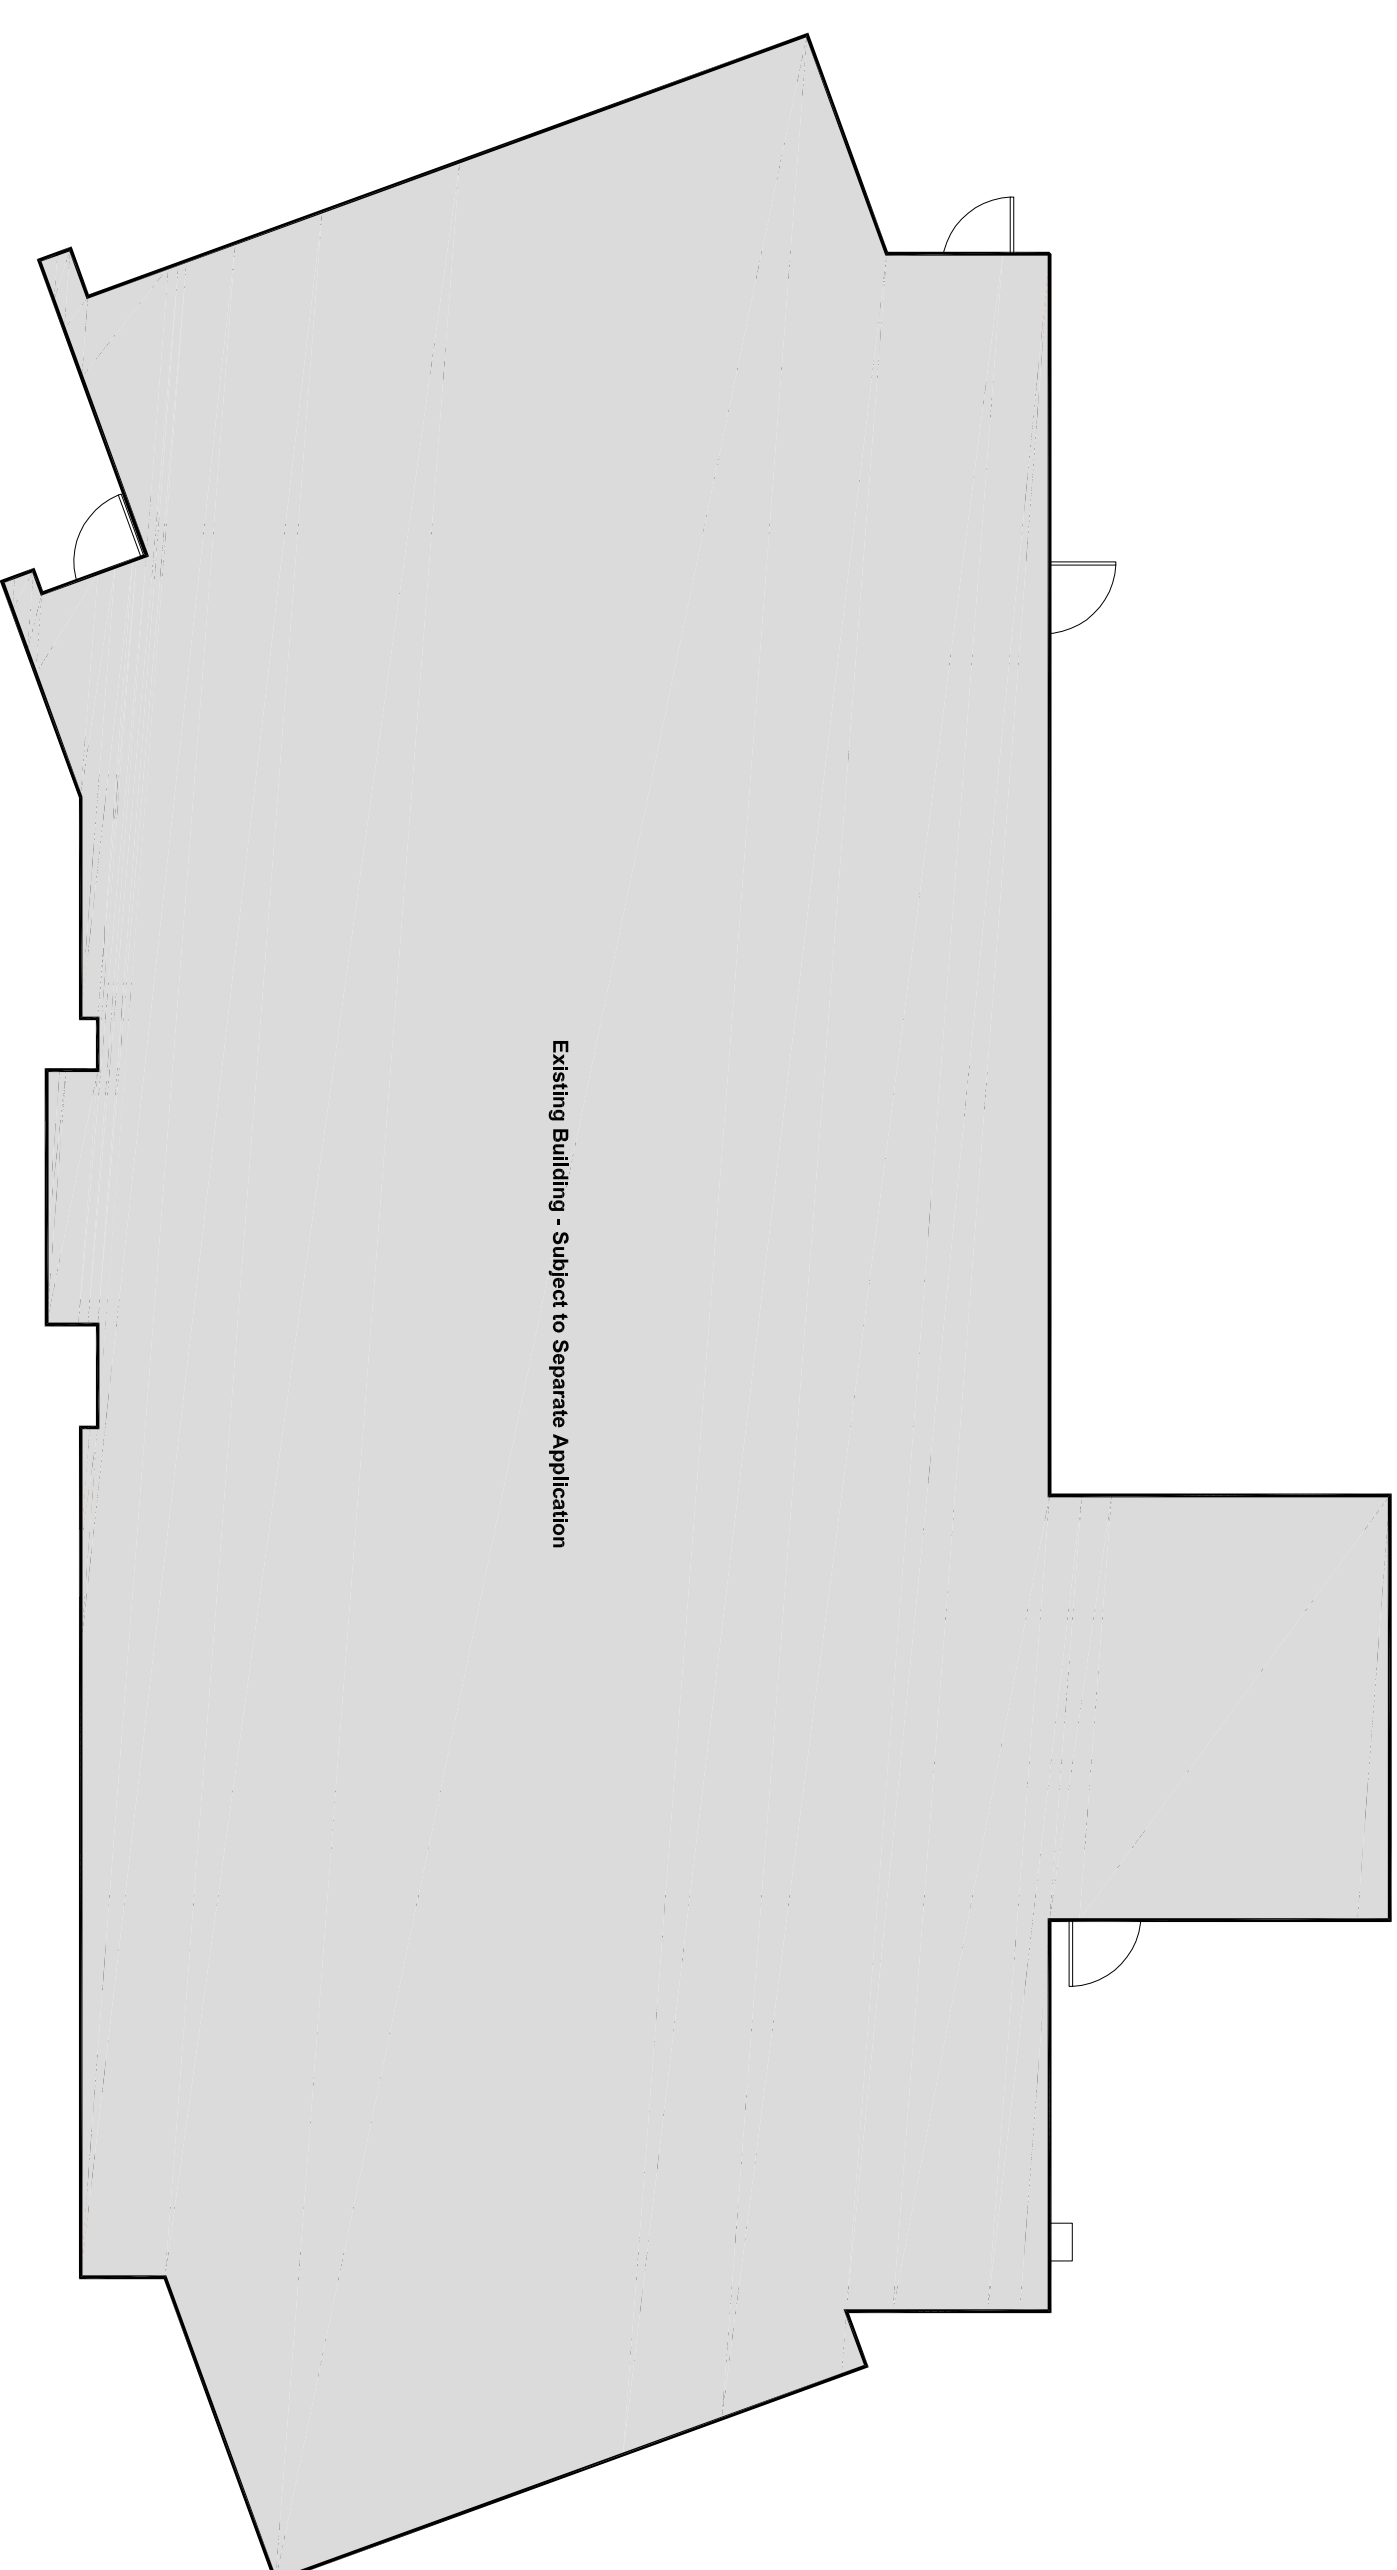

Existing Ground Floor Plan - 1:100

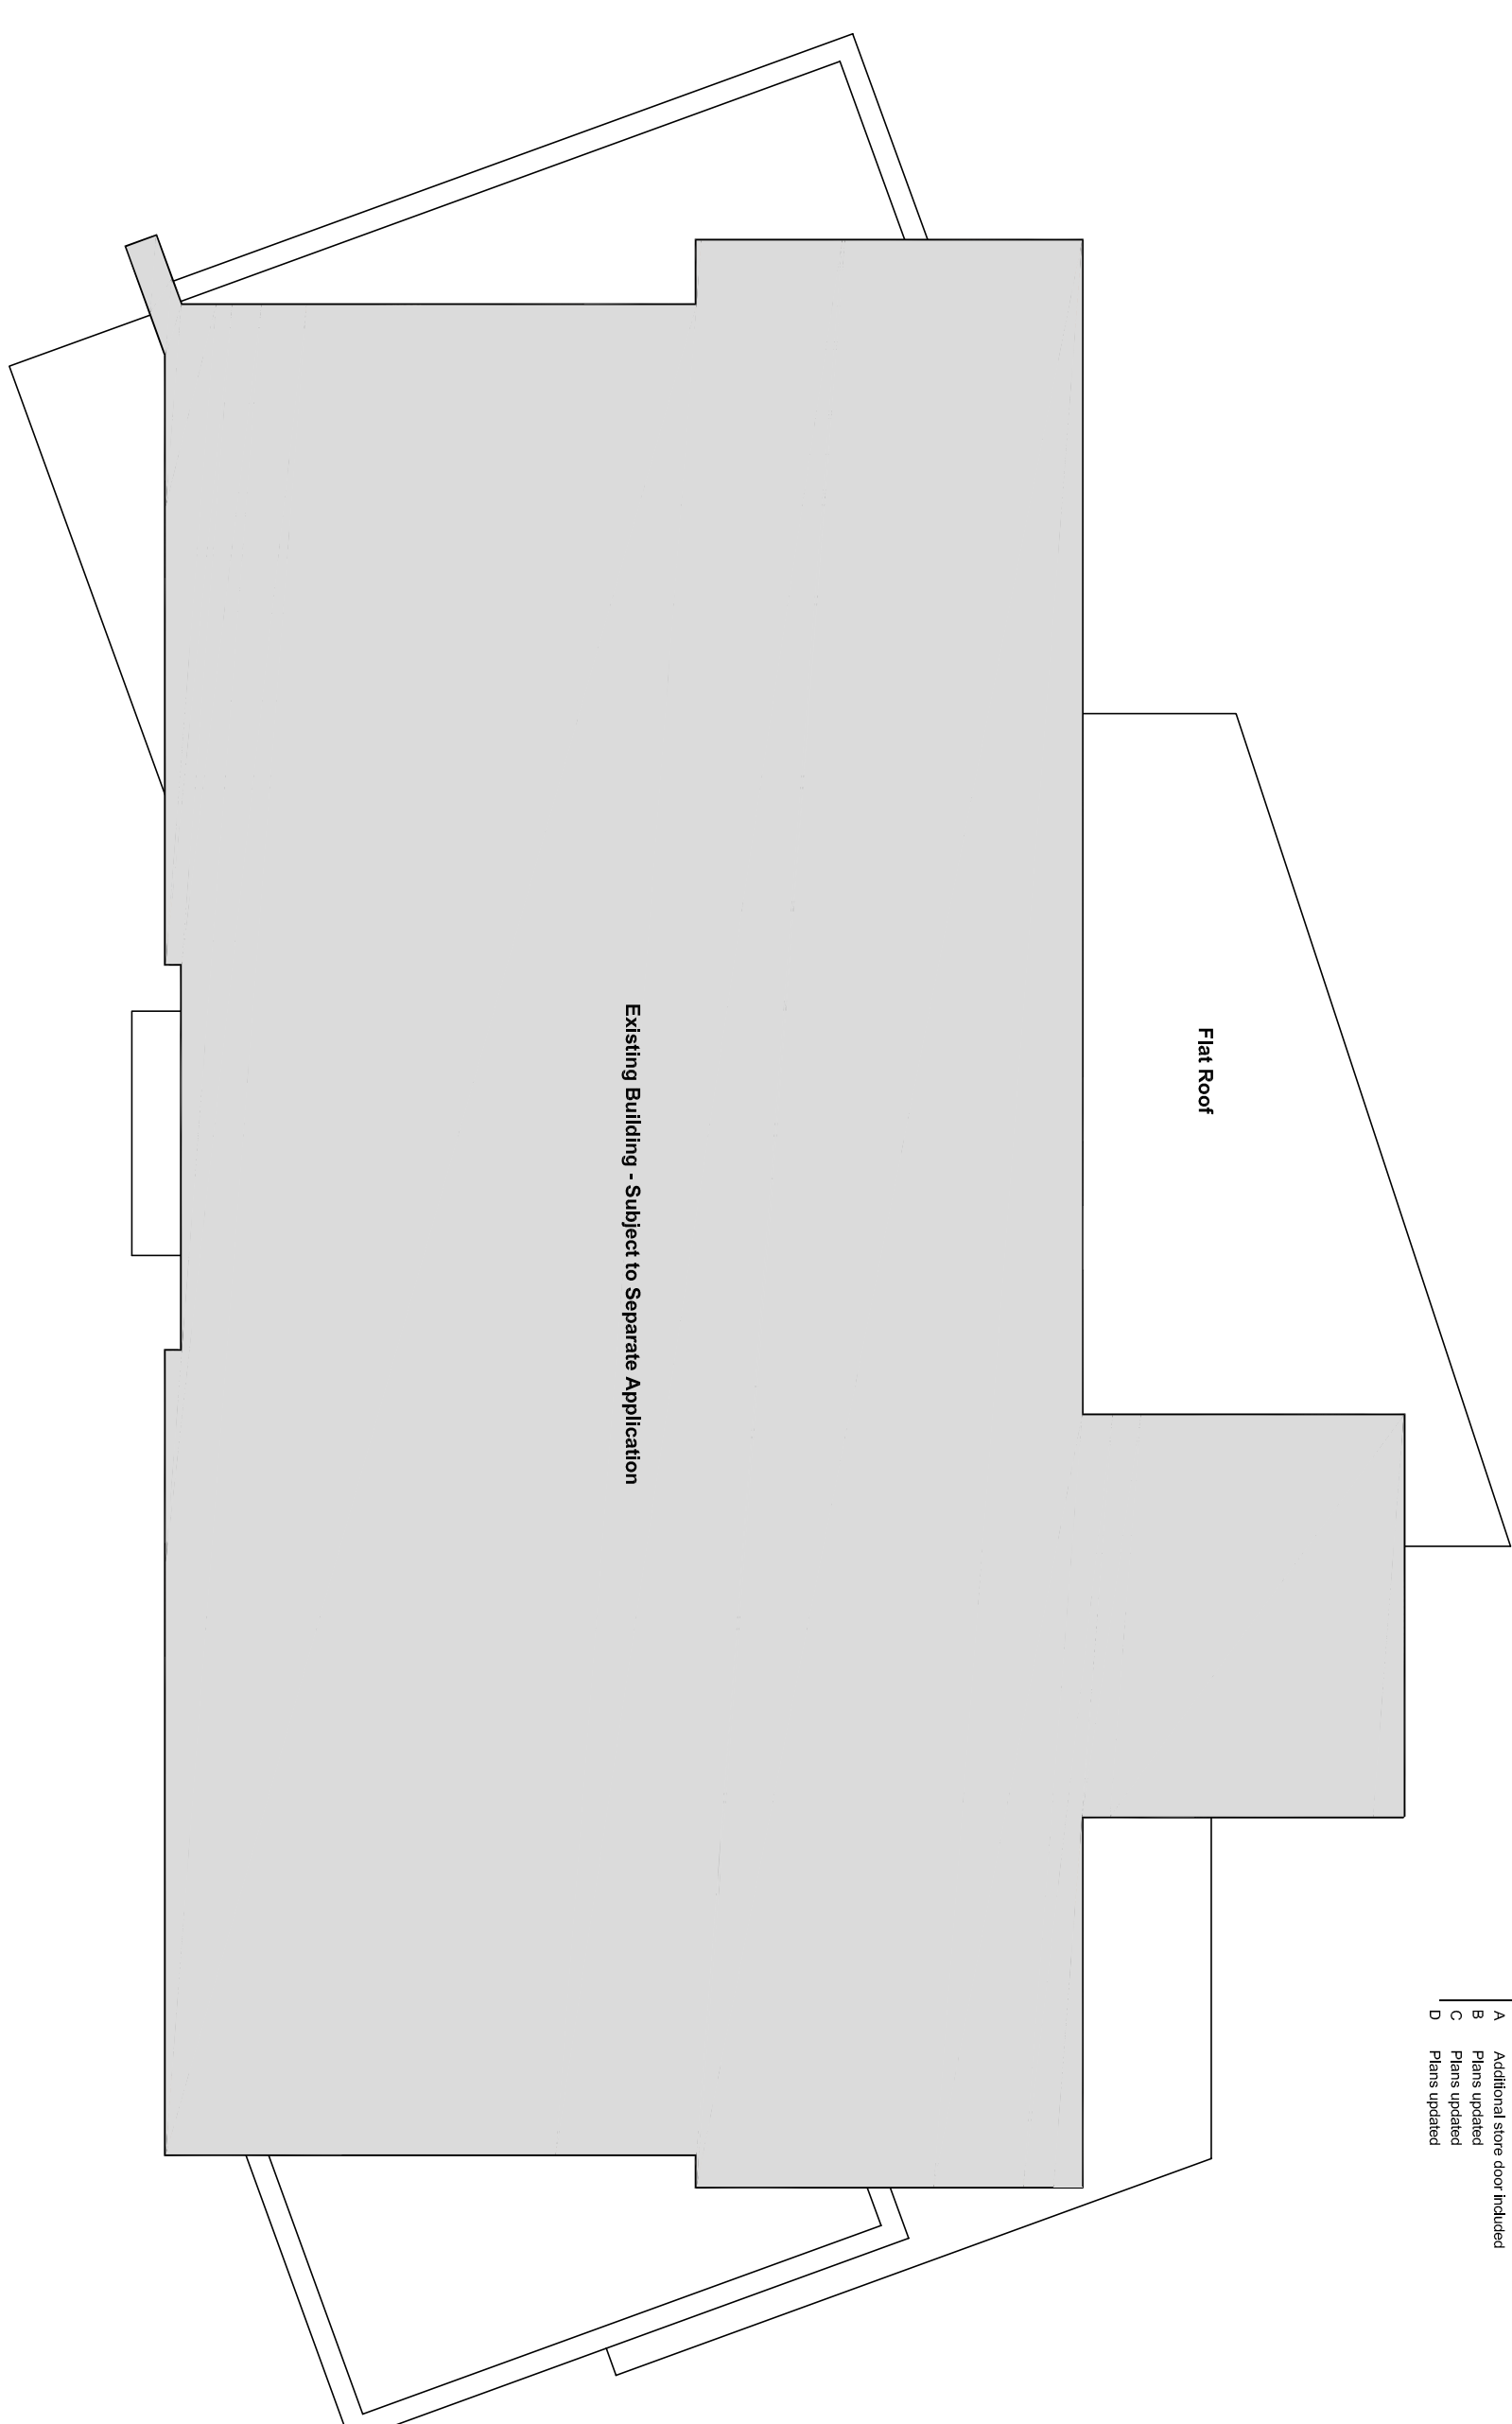

Proposed First Floor Plan - 1:100

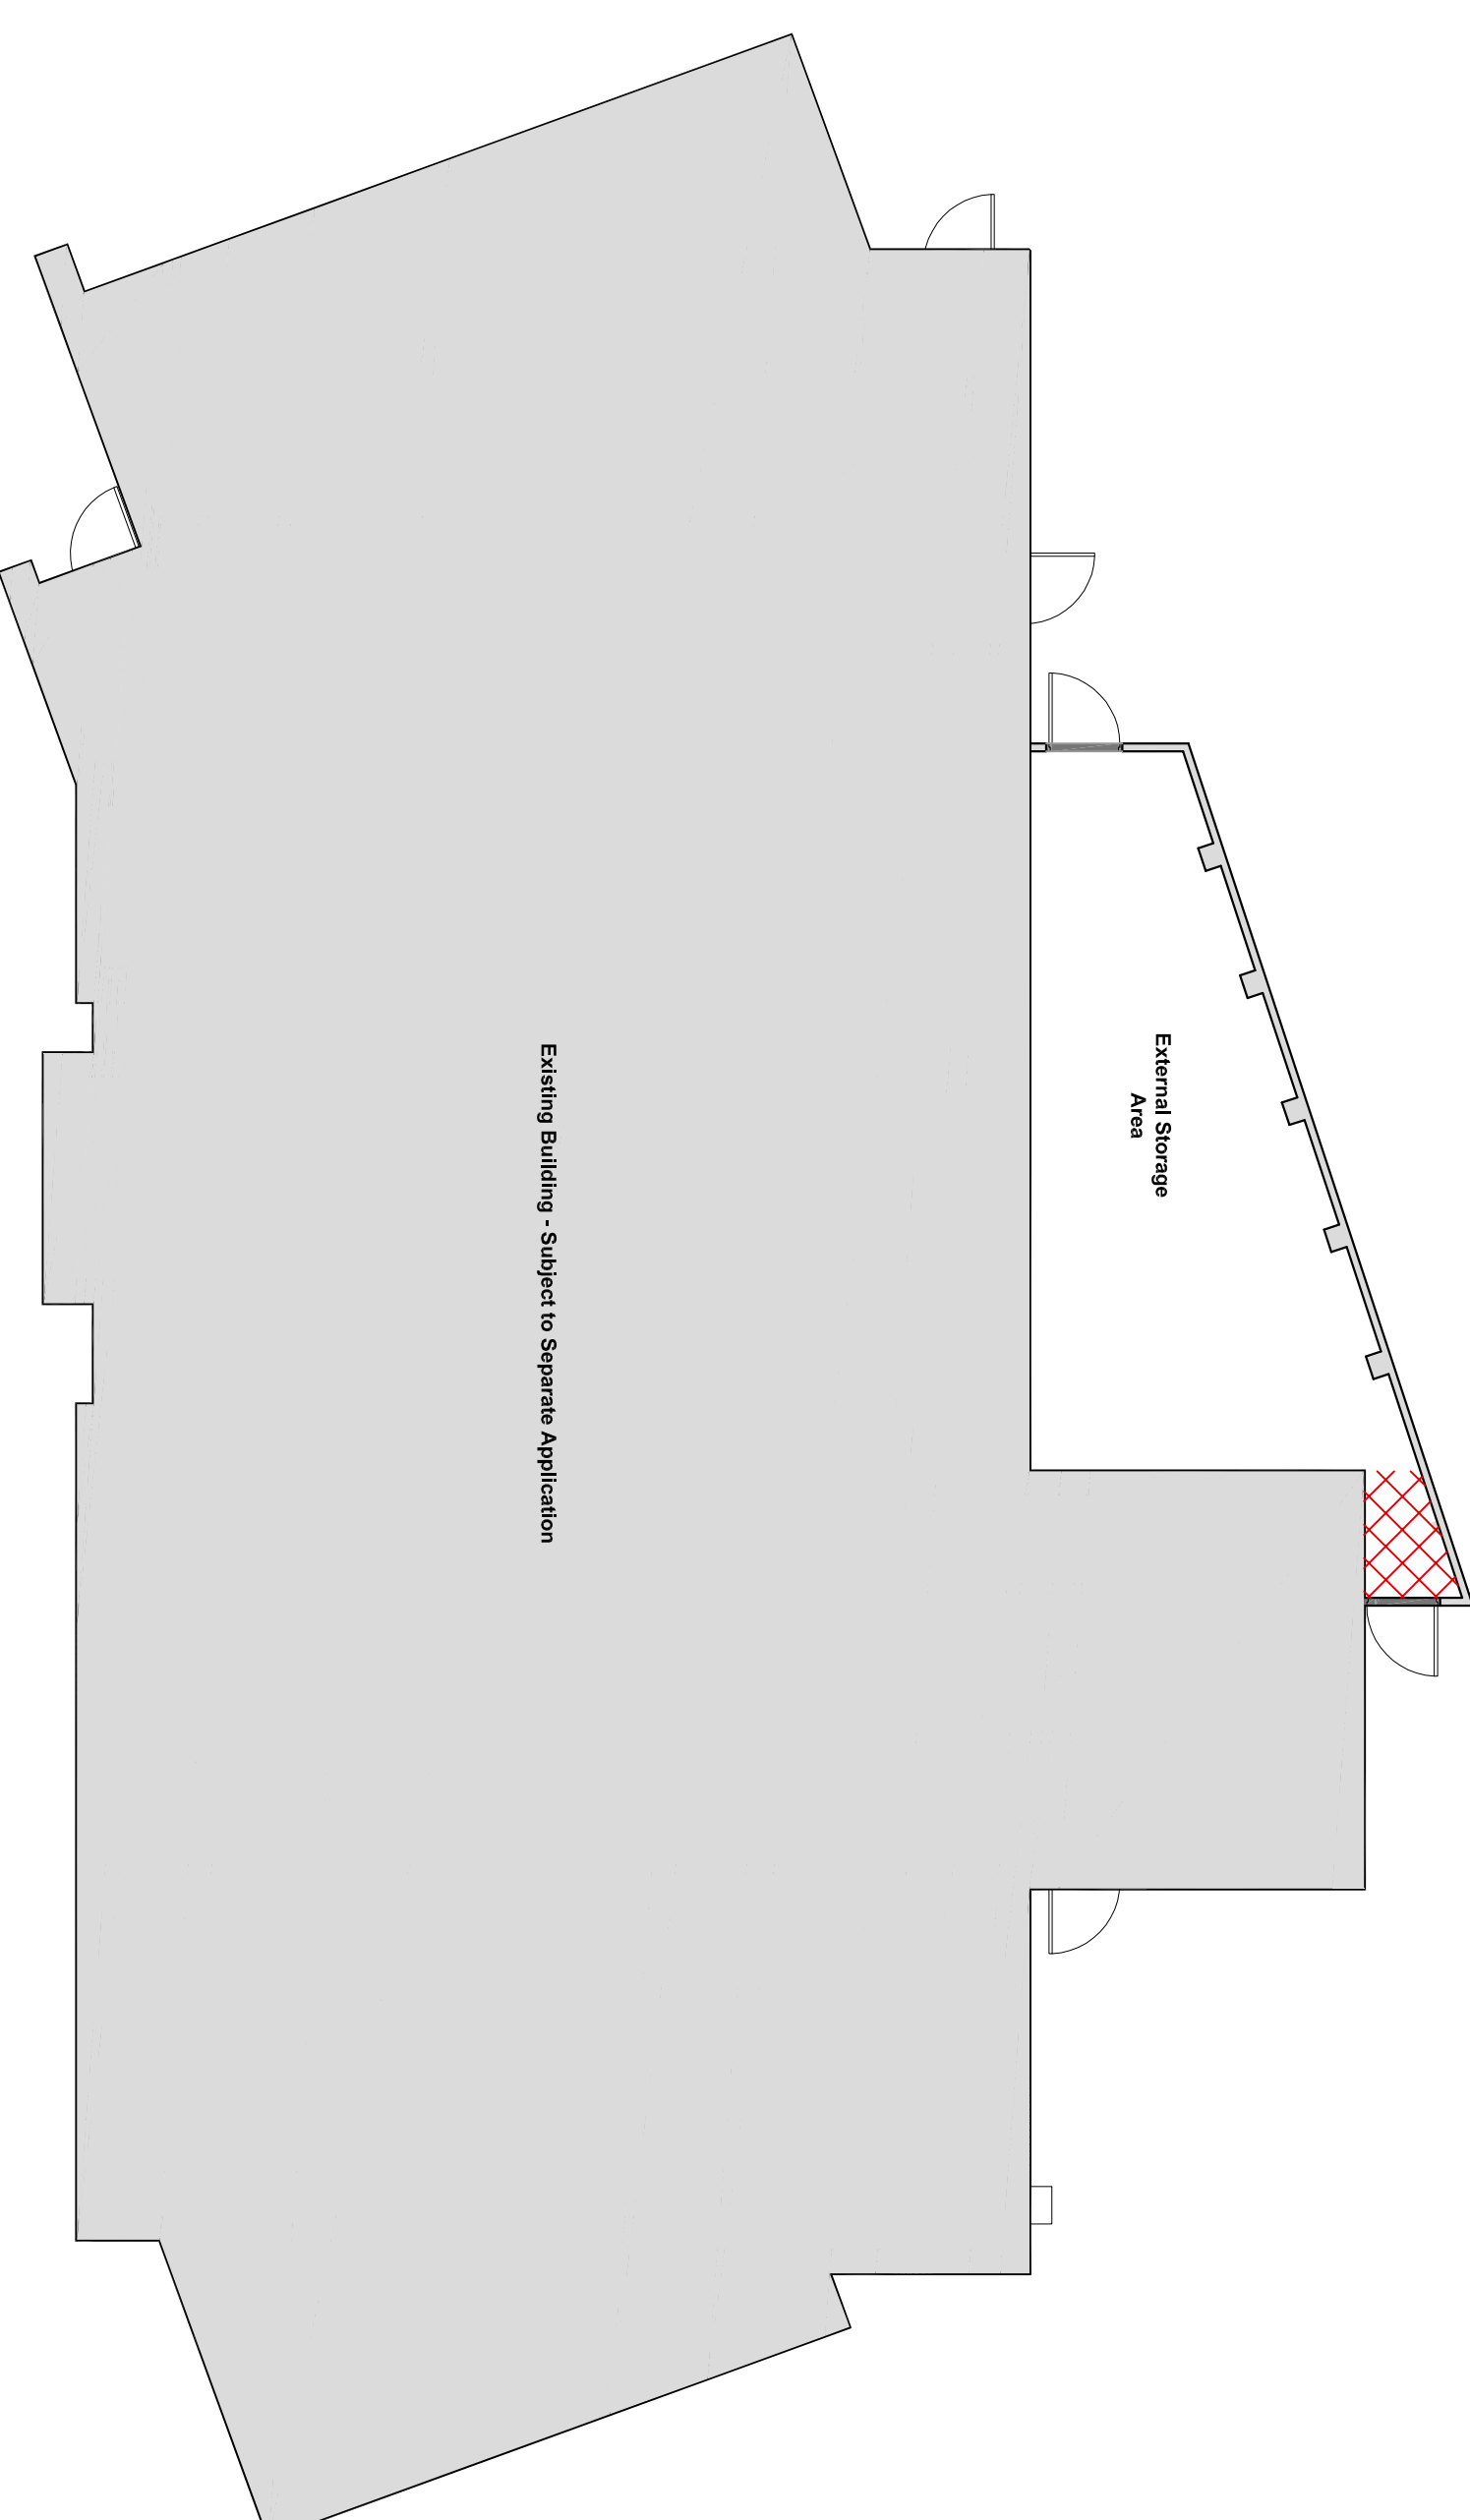

Proposed Ground Floor Plan - 1:100