

KEY:

Smoke Detector

Heat Detector

Soil Stack


Fence Panelling

Brickwork

Light

Light

Window Opening

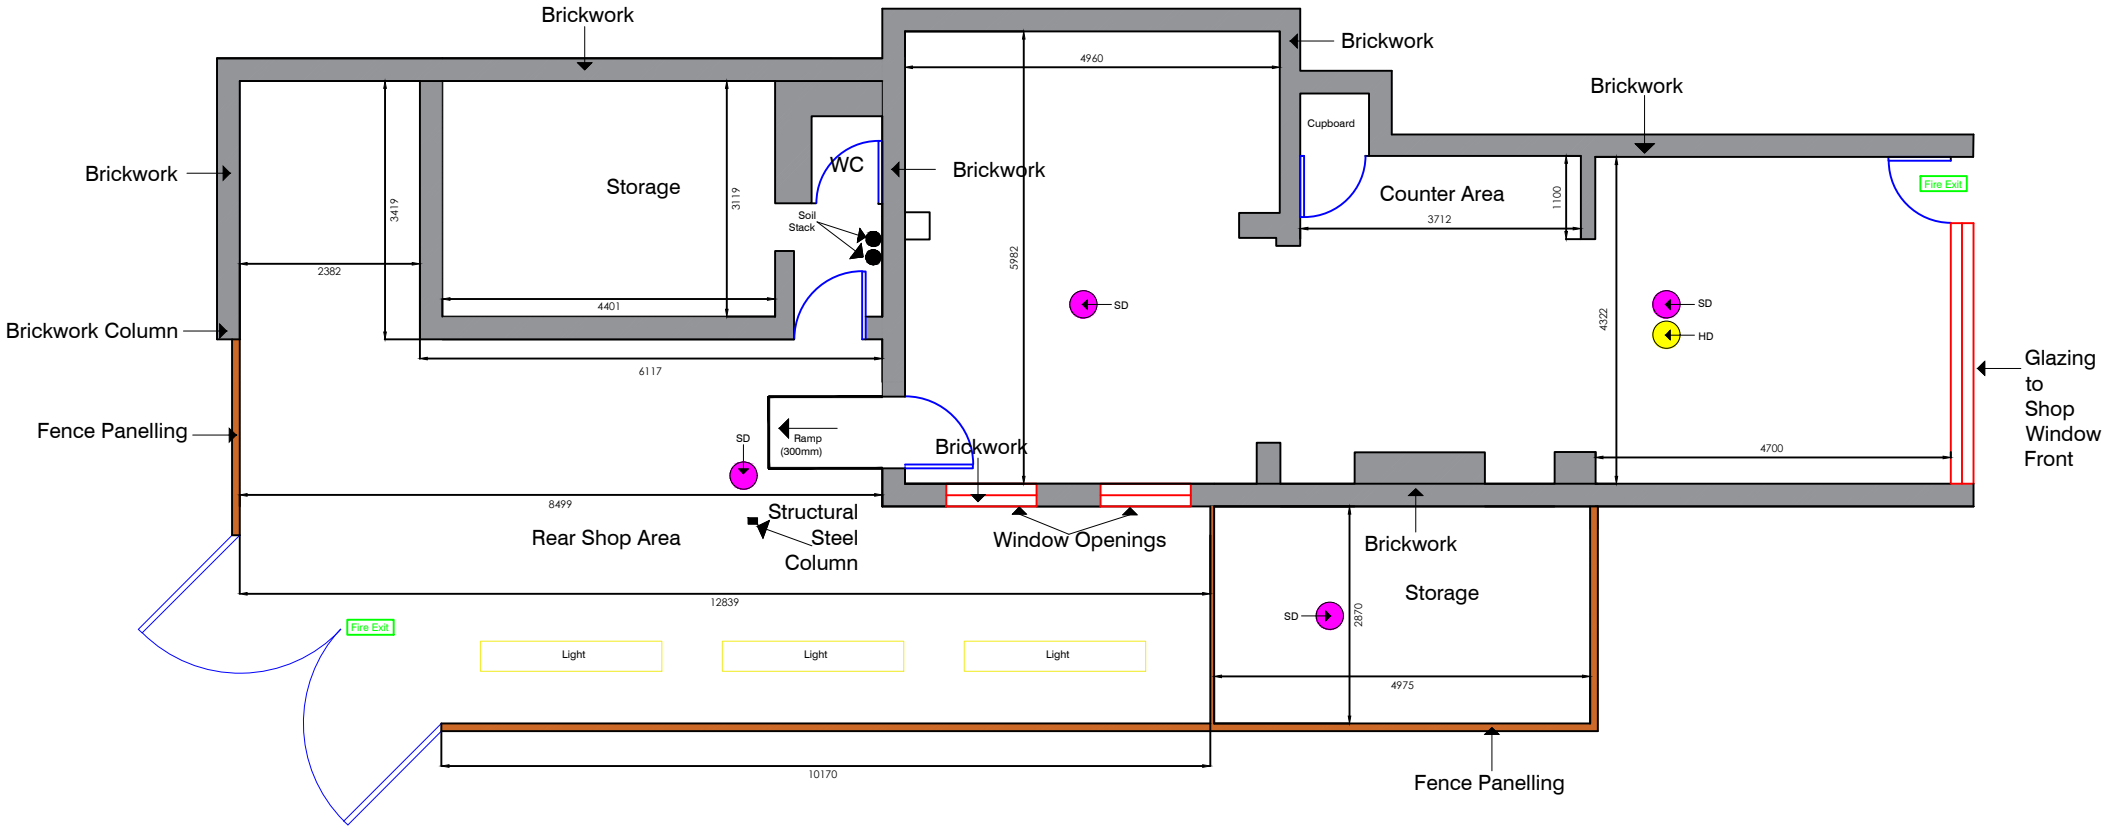

Notes

Where dimensions are not given, drawings must not be scaled and the matter referred to Lambert Smith Hampton.
In the event of any dimensional conflict between Lambert Smith Hampton Drawings, the matter must be referred to Lambert Smith Hampton for clarification.
The Contractor must also refer to any separate Lambert Smith Hampton Specification to be read in conjunction with this drawing.
This Drawing is only for the use identified. Do not build from this drawing unless marked 'For Construction'.

Rev	Date	Amendment	By

Lambert Smith Hampton

Manchester Building Consultancy

6th Floor, 3 Hardman Street, Spinningfields, Manchester, M3 3HF

Telephone: 0161 228 6411

Fax: 0161 228 7354

www.lsh.co.uk

Client

St Anne's Hospice

Project

Ladybarn

Drawing

Pictures of Shop

Job No.		DWG No.	DWG Revision
20.020		001	
Scale	Date	Drawn	Checked
1:100	11/02/20	LK	AD