
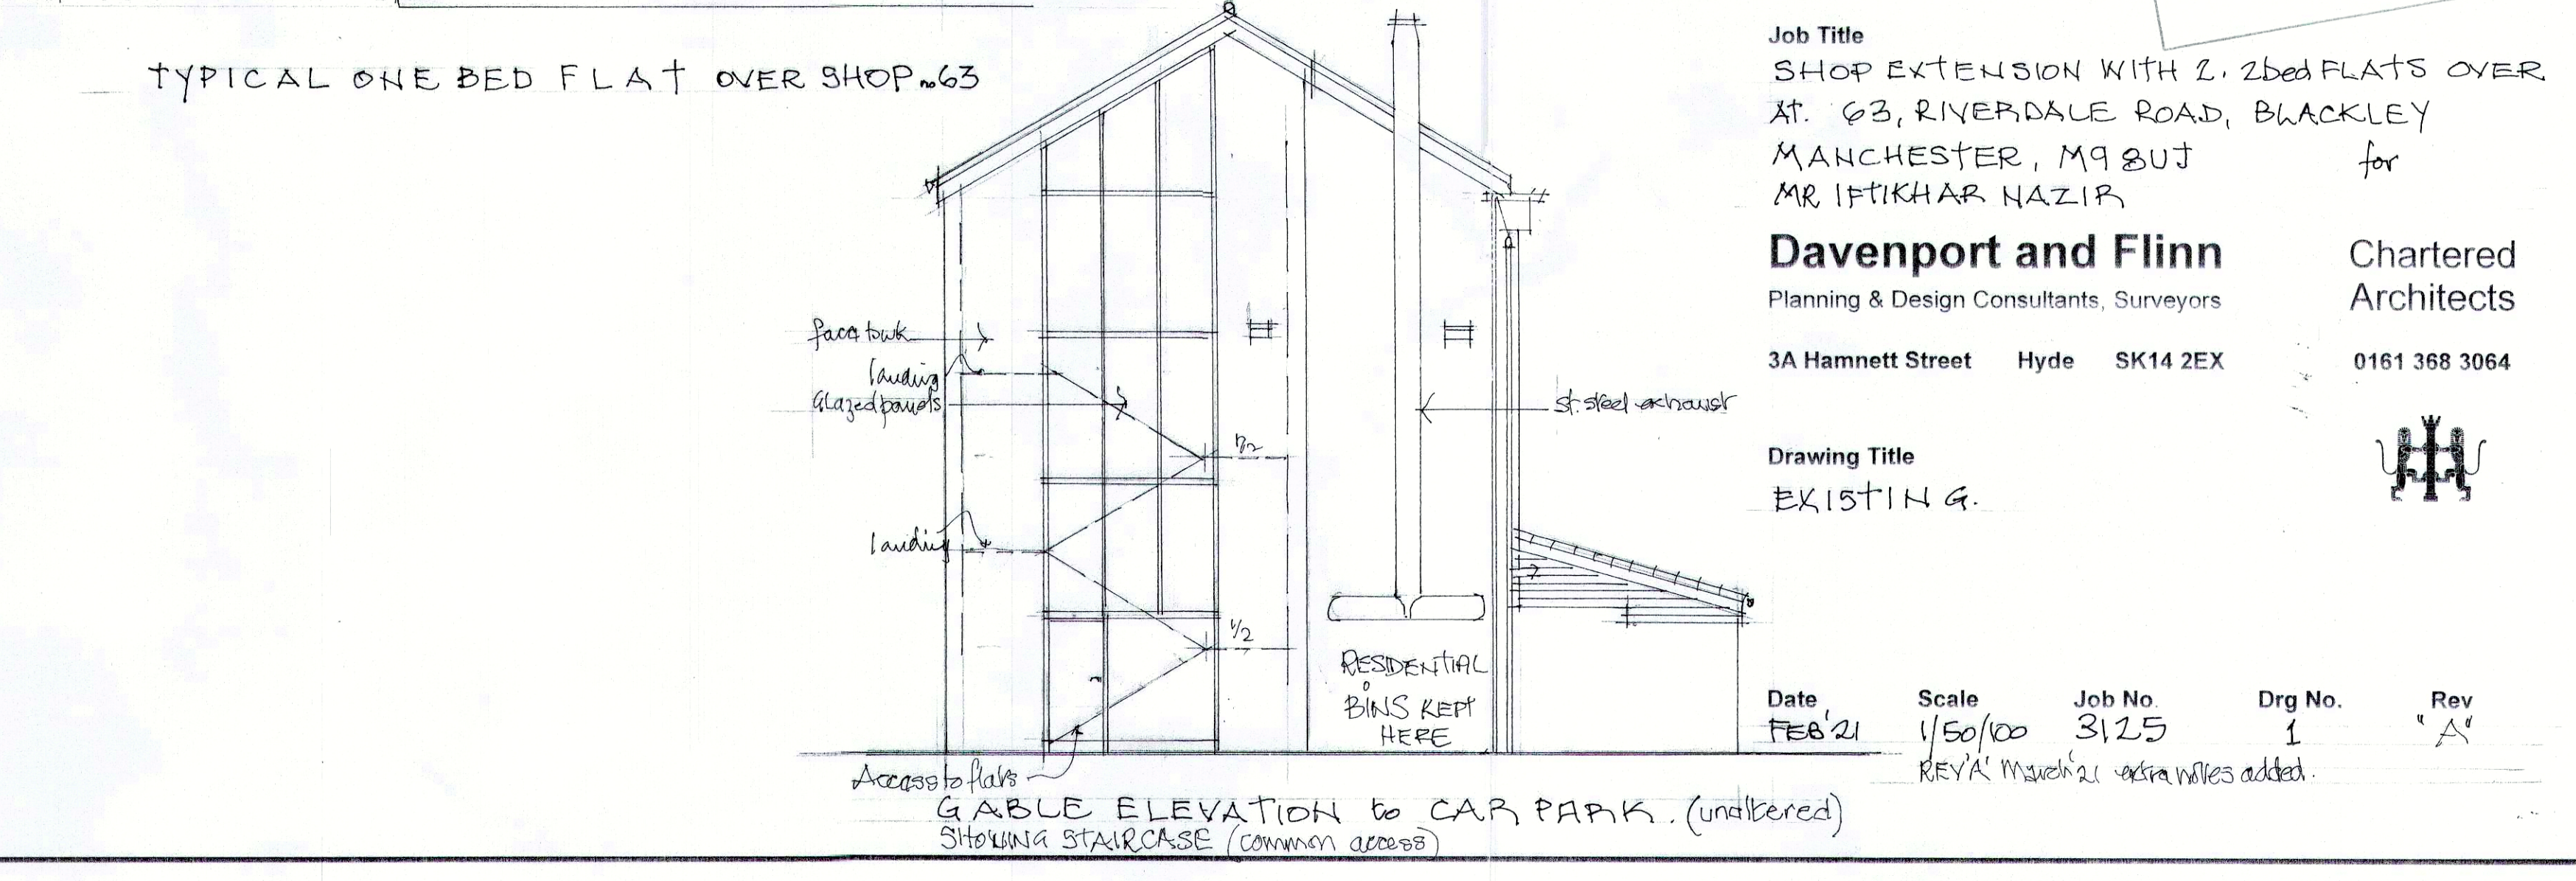
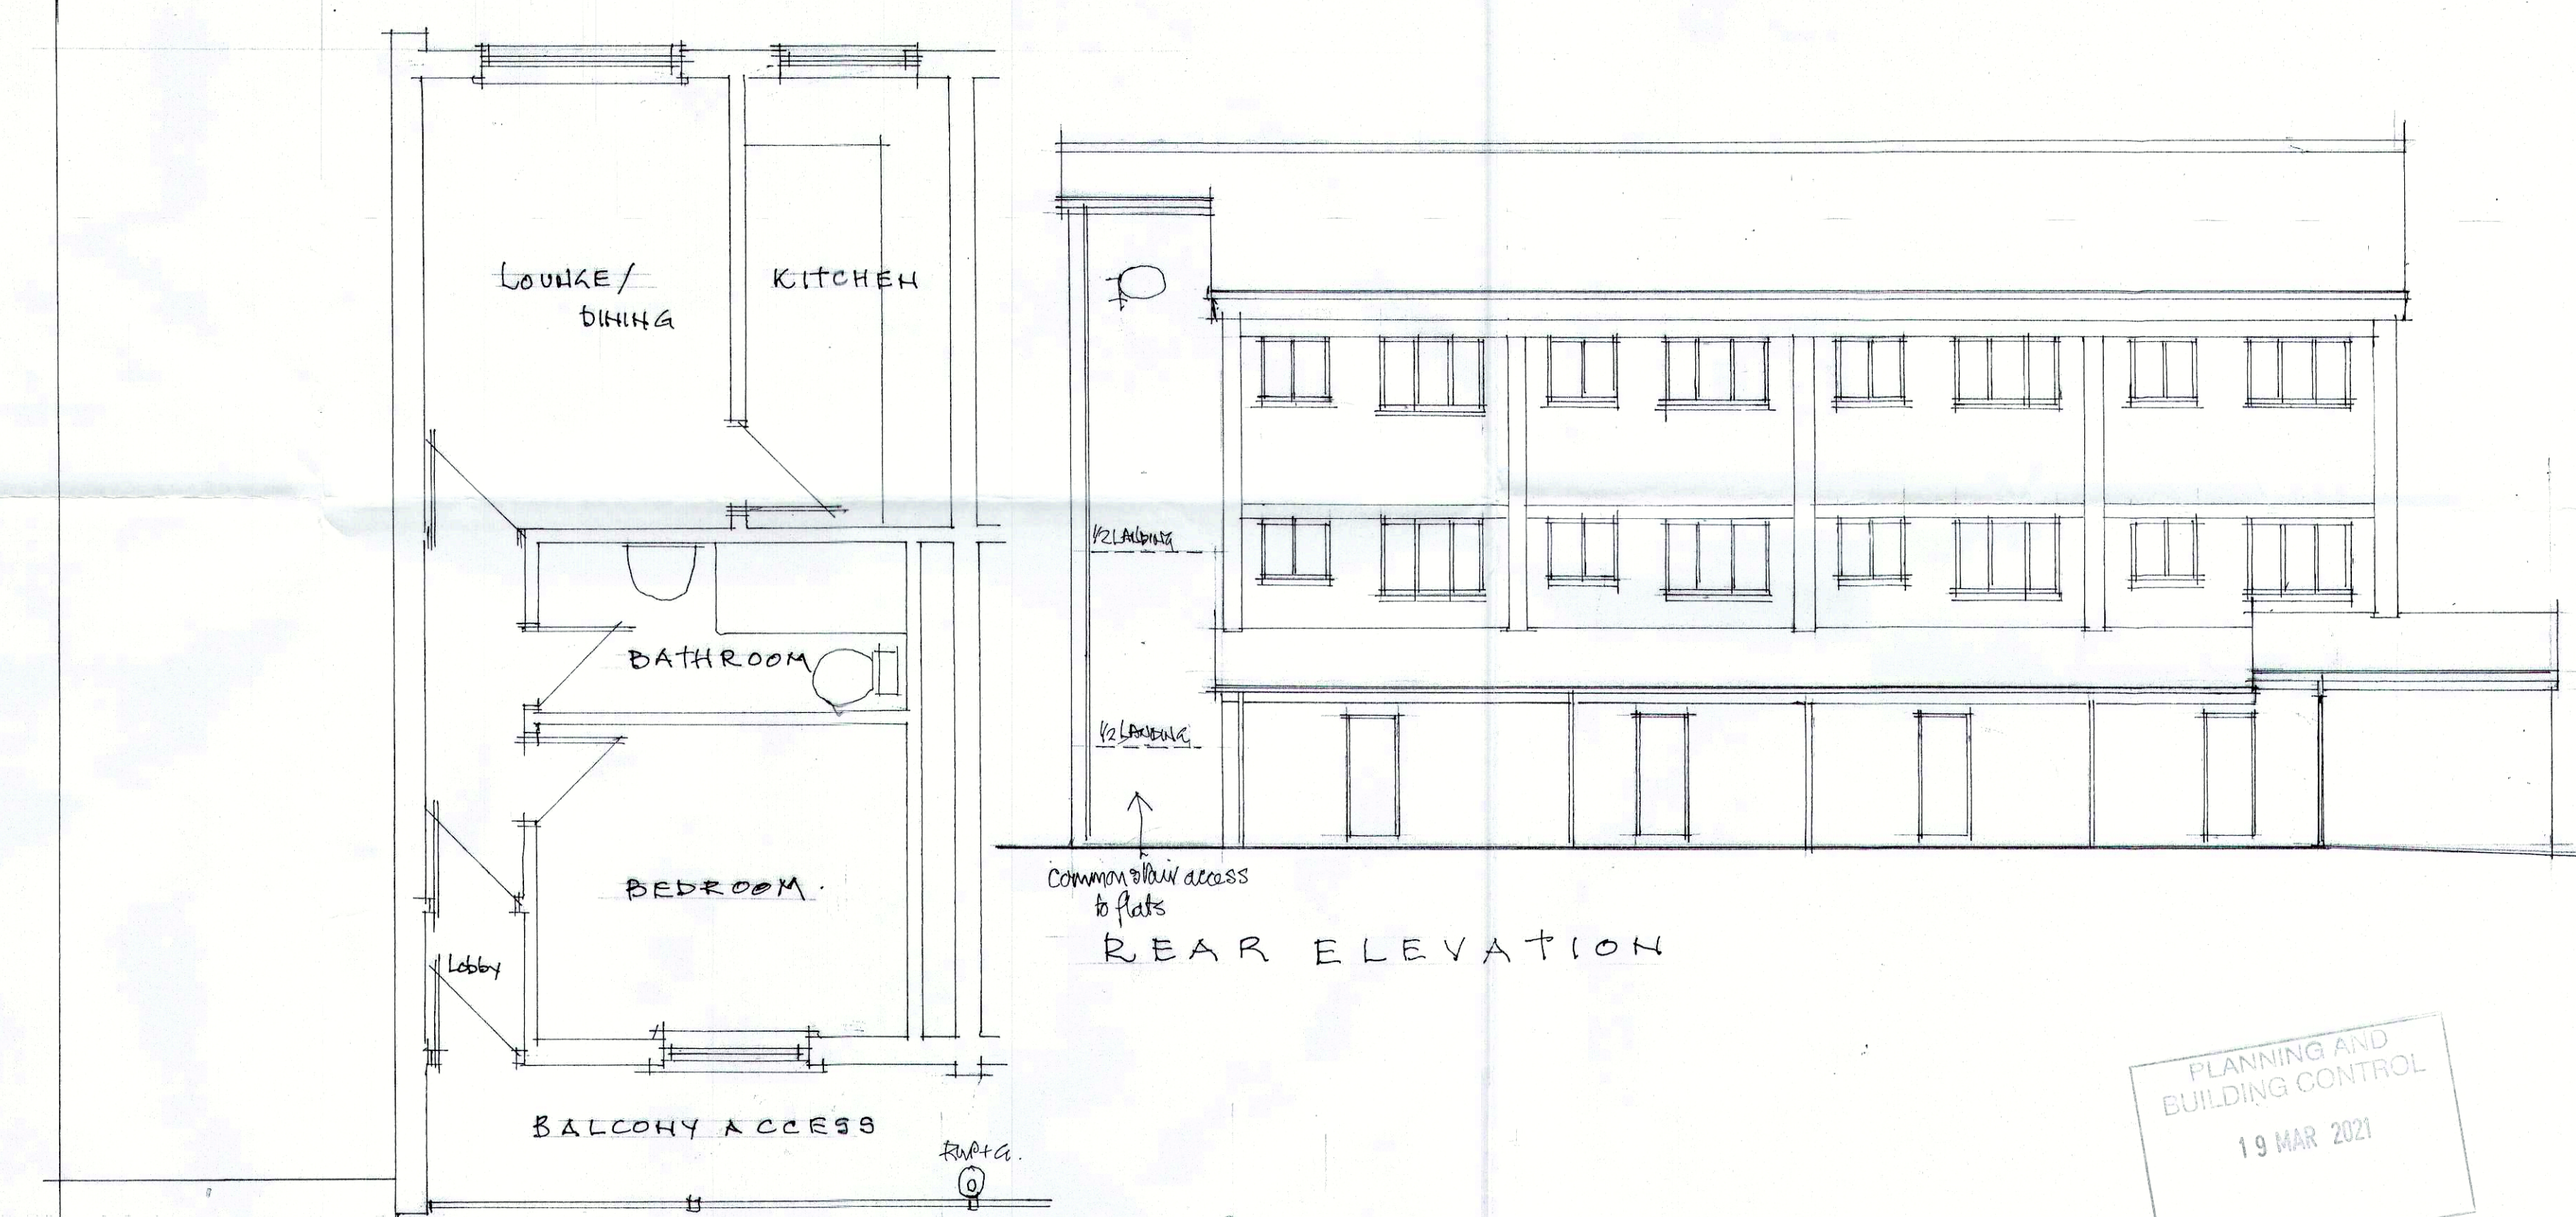
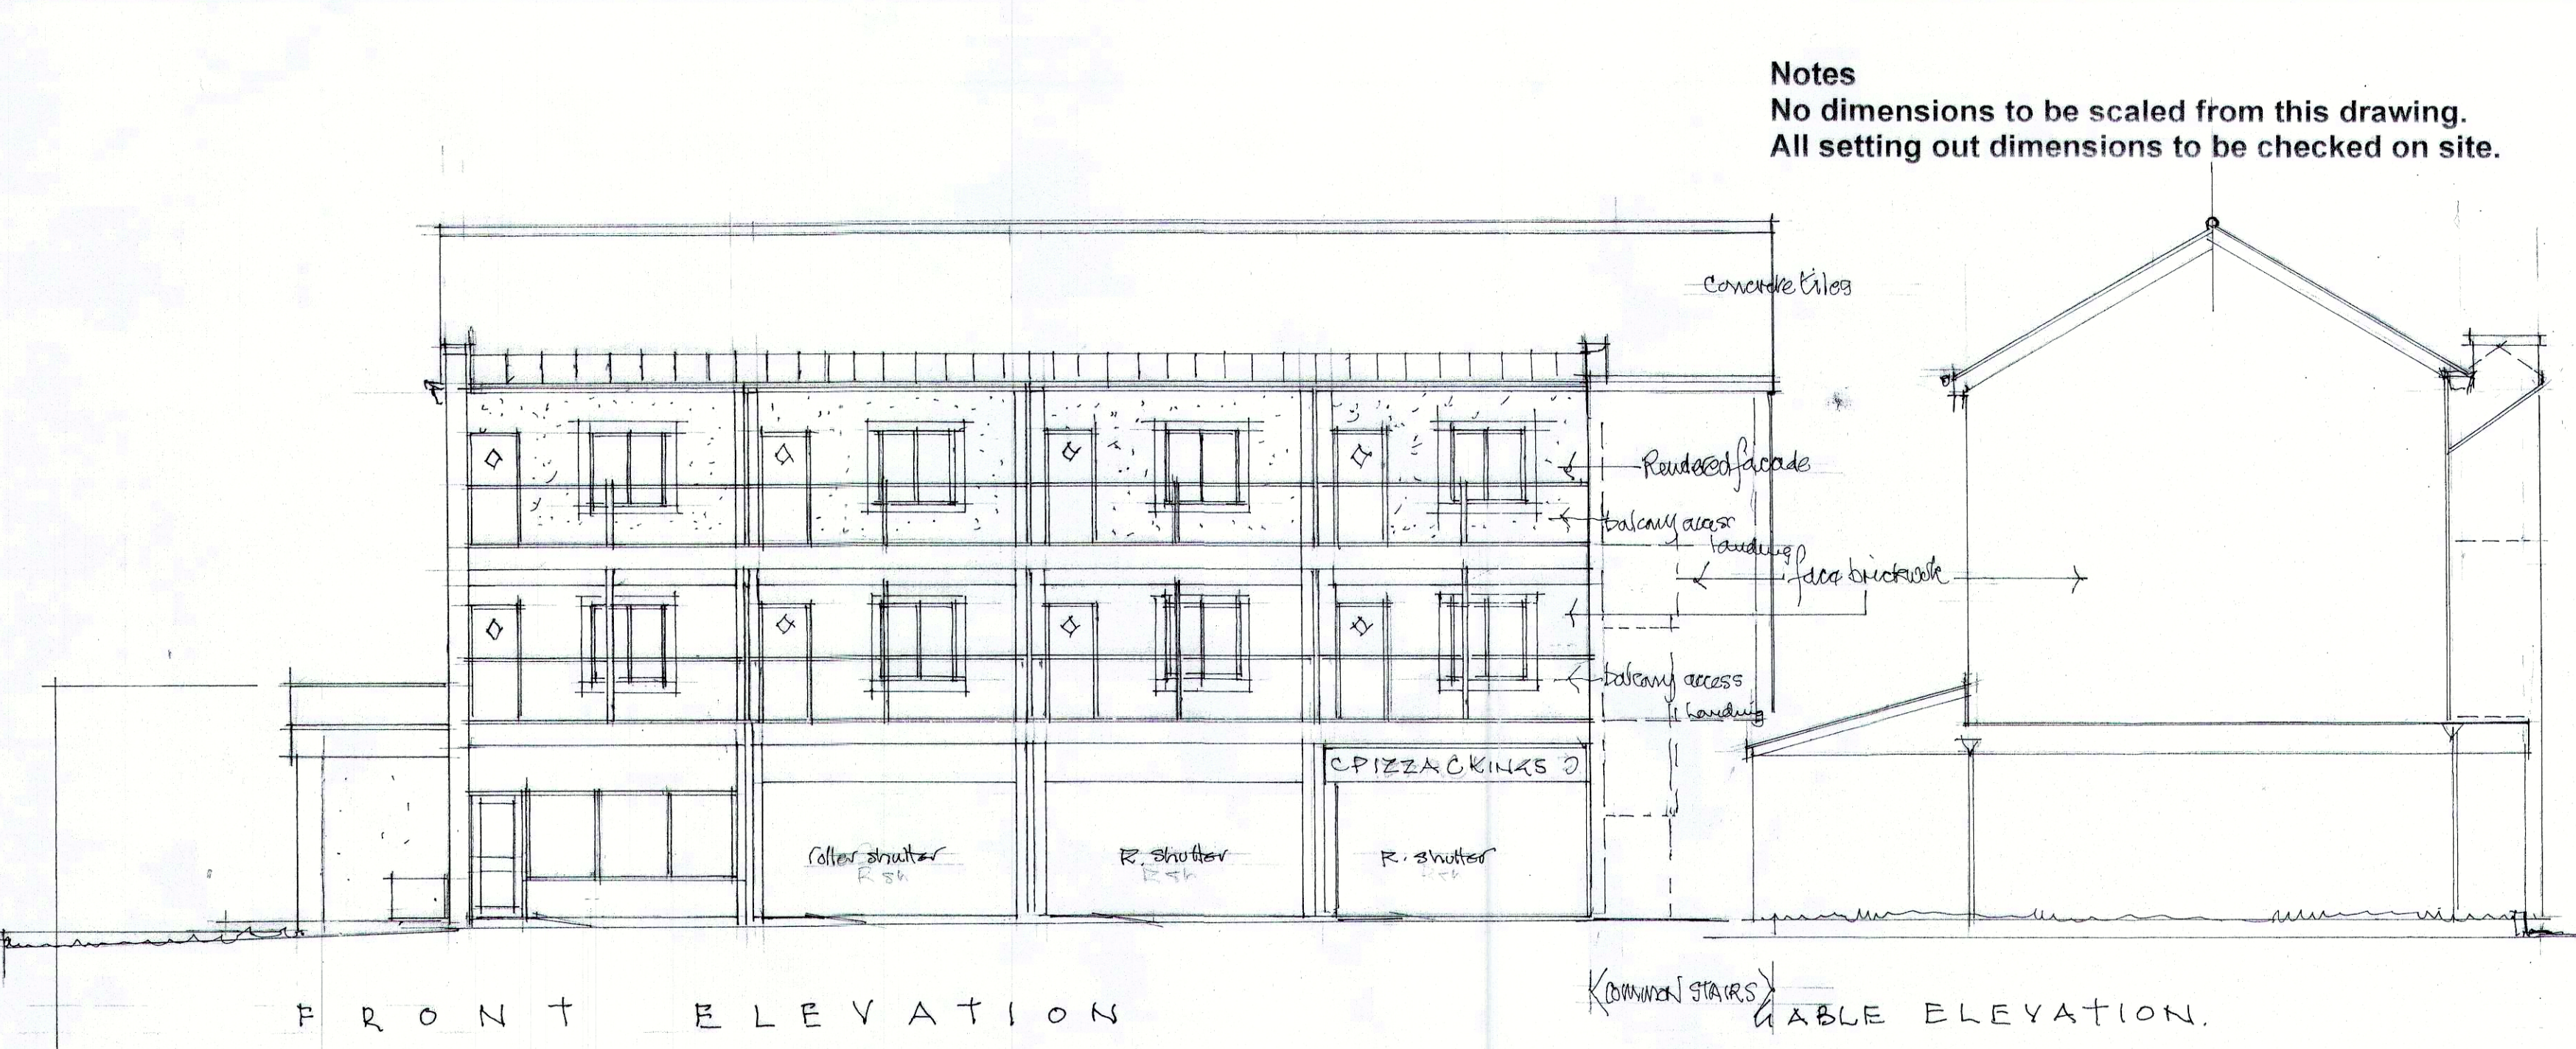


Notes
No dimensions to be scaled from this drawing.
All setting out dimensions to be checked on site.

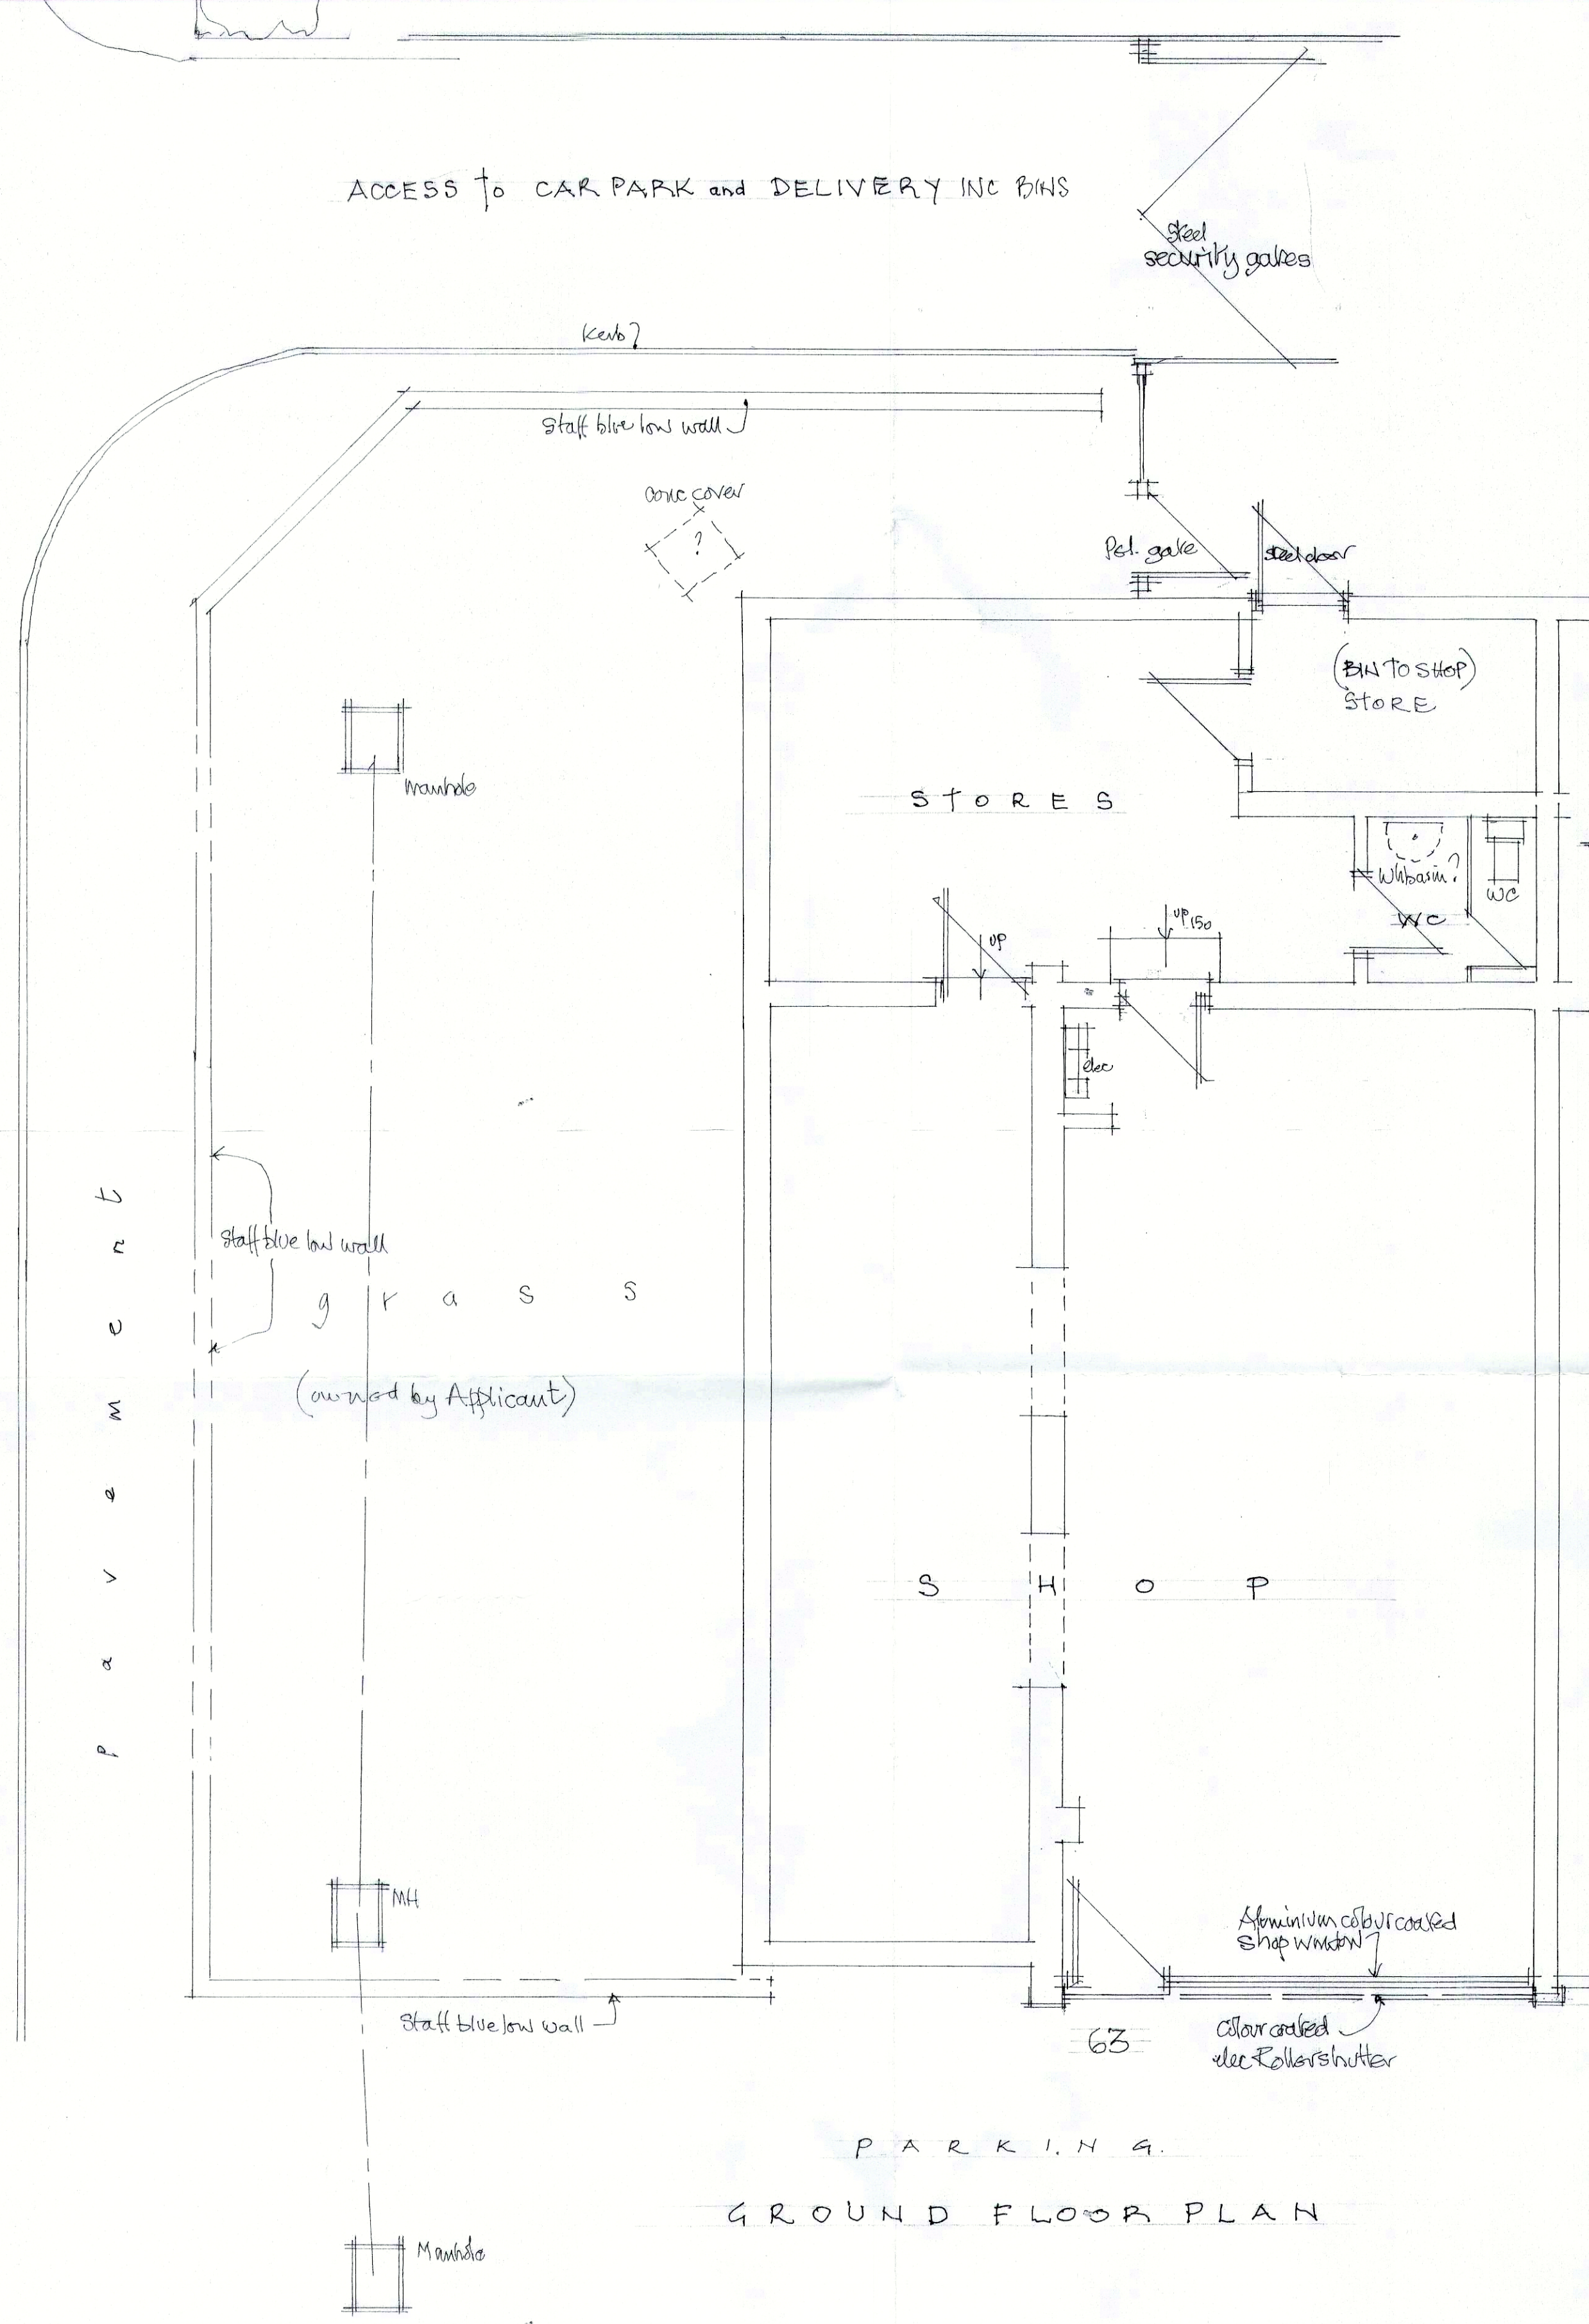

Job Title
SHOP EXTENSION WITH 2. 2bed FLATS OVER
AT. 63, RIVERDALE ROAD, BLACKLEY
MANCHESTER, M9 8UT for
MR IFTIKHAR NAZIR

Davenport and Flinn
Planning & Design Consultants, Surveyors

3A Hamnett Street Hyde SK14 2EX 0161 368 3064

Drawing Title
 EXISTING.


Date	Scale	Job No.	Dwg No.	Rev
FEB '21	1/50/100	3125	1	A

REV'A' March '21 extra notes added.