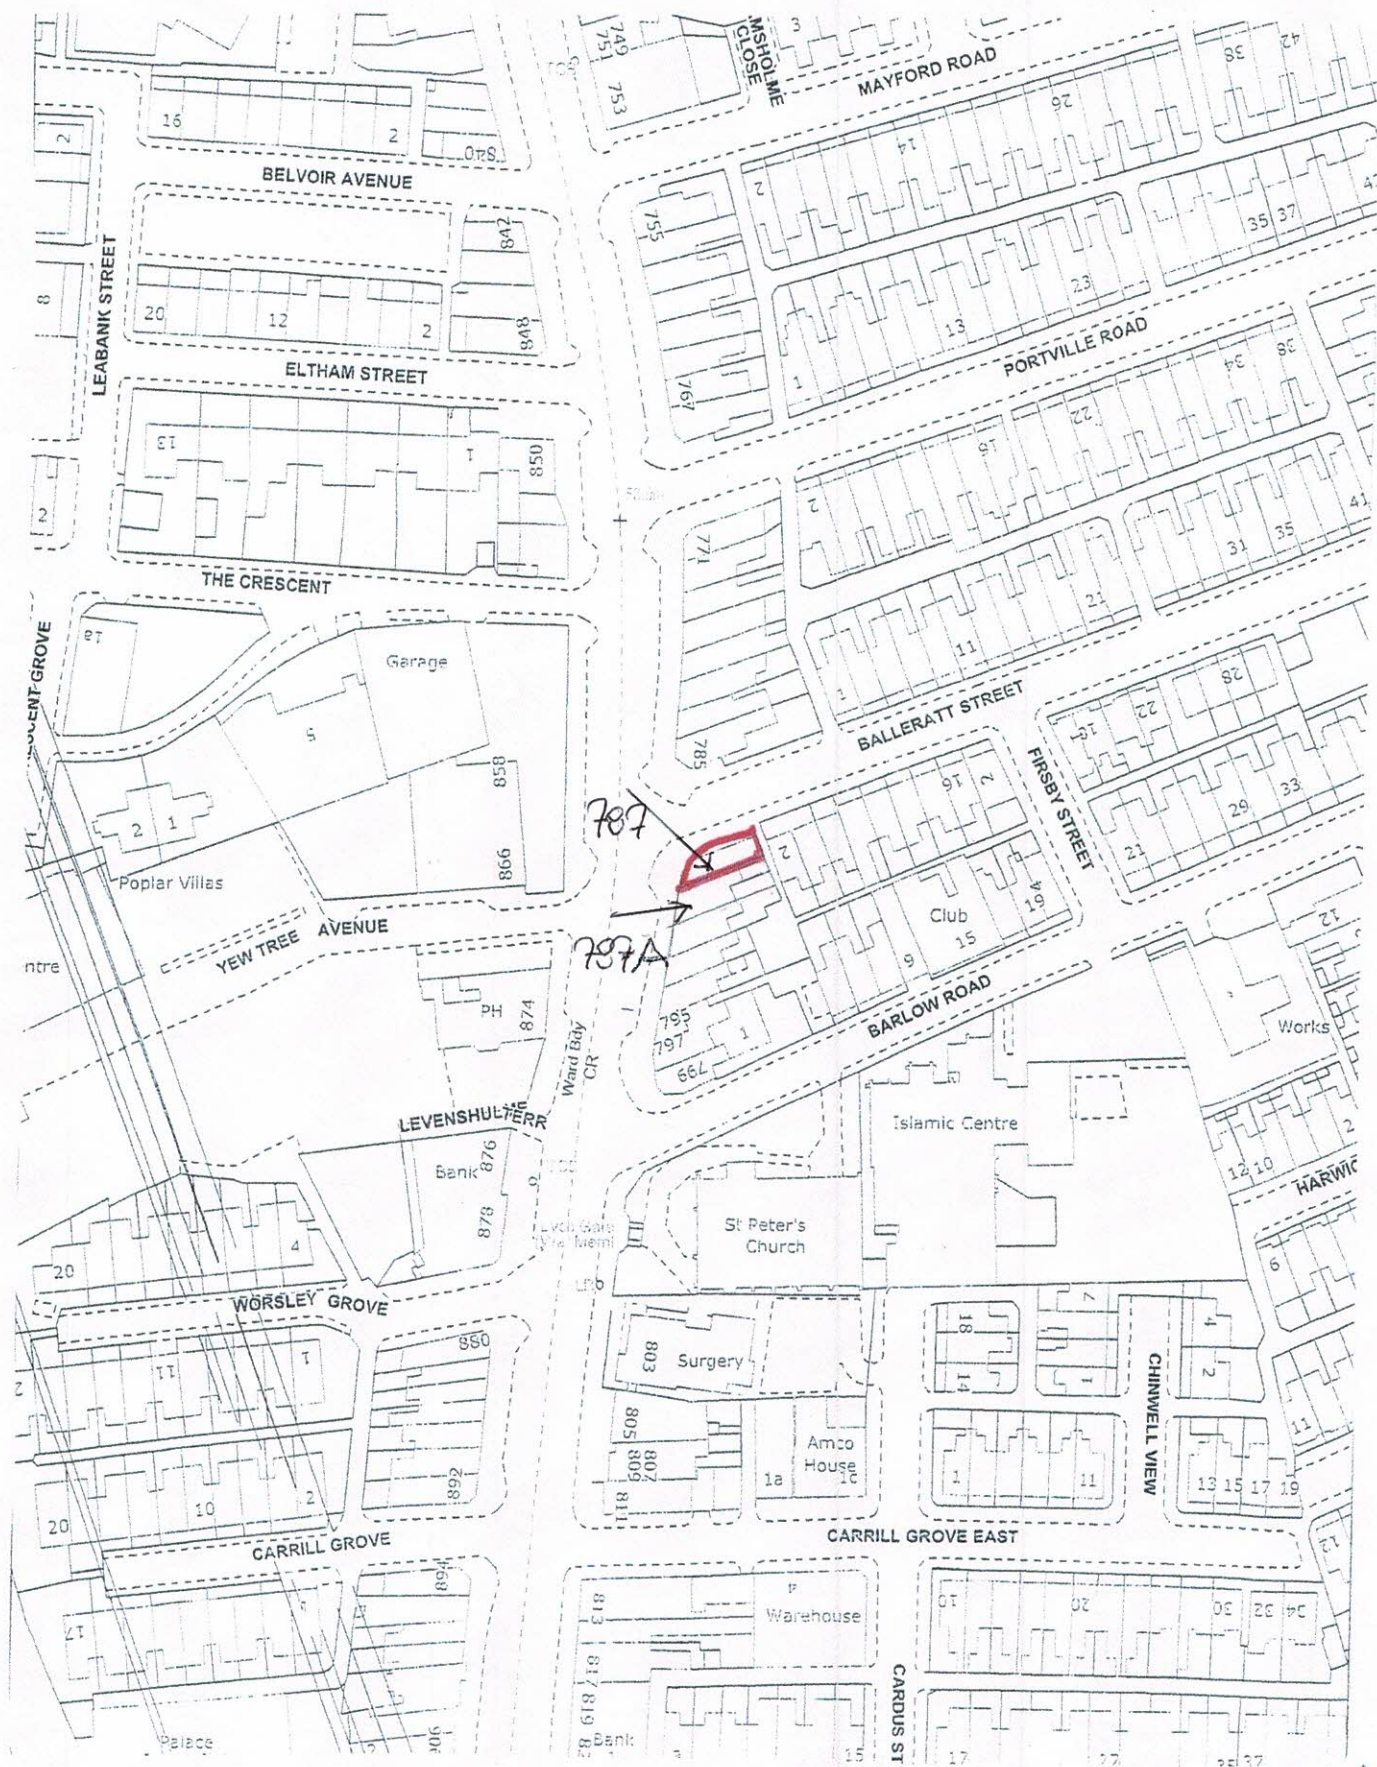


Block Plan SCALE 1:1250